

- key**
- A flat roof
  - B pitched roof laid in slate
  - C rooflights
  - D flat roof dormer
  - E existing boundary wall

## For information

C 150119 Revised scheme

| rev. | date |
|------|------|
|      |      |

These drawings should be approved by local Authority  
No dimensions to be scaled from this drawing. All dimensions to be checked on site. This drawing is copyright and should not be reproduced without the permission of the Architects.

client Emsdale Residential Limited

project 46A Pier Road  
Littlehampton, BN17 5LW


drawing Proposed site plan

scale 1:200@A3 date FEB 18  
drawn JN

19a Withbury Avenue tel: 01273 203230  
Hove, East Sussex fax: 01273 521687  
BN3 6HS email: info@turnerassociates.co.uk

**Turner Associates**  
Architects and Planning Consultants

TA 1098 / 10 rev. C

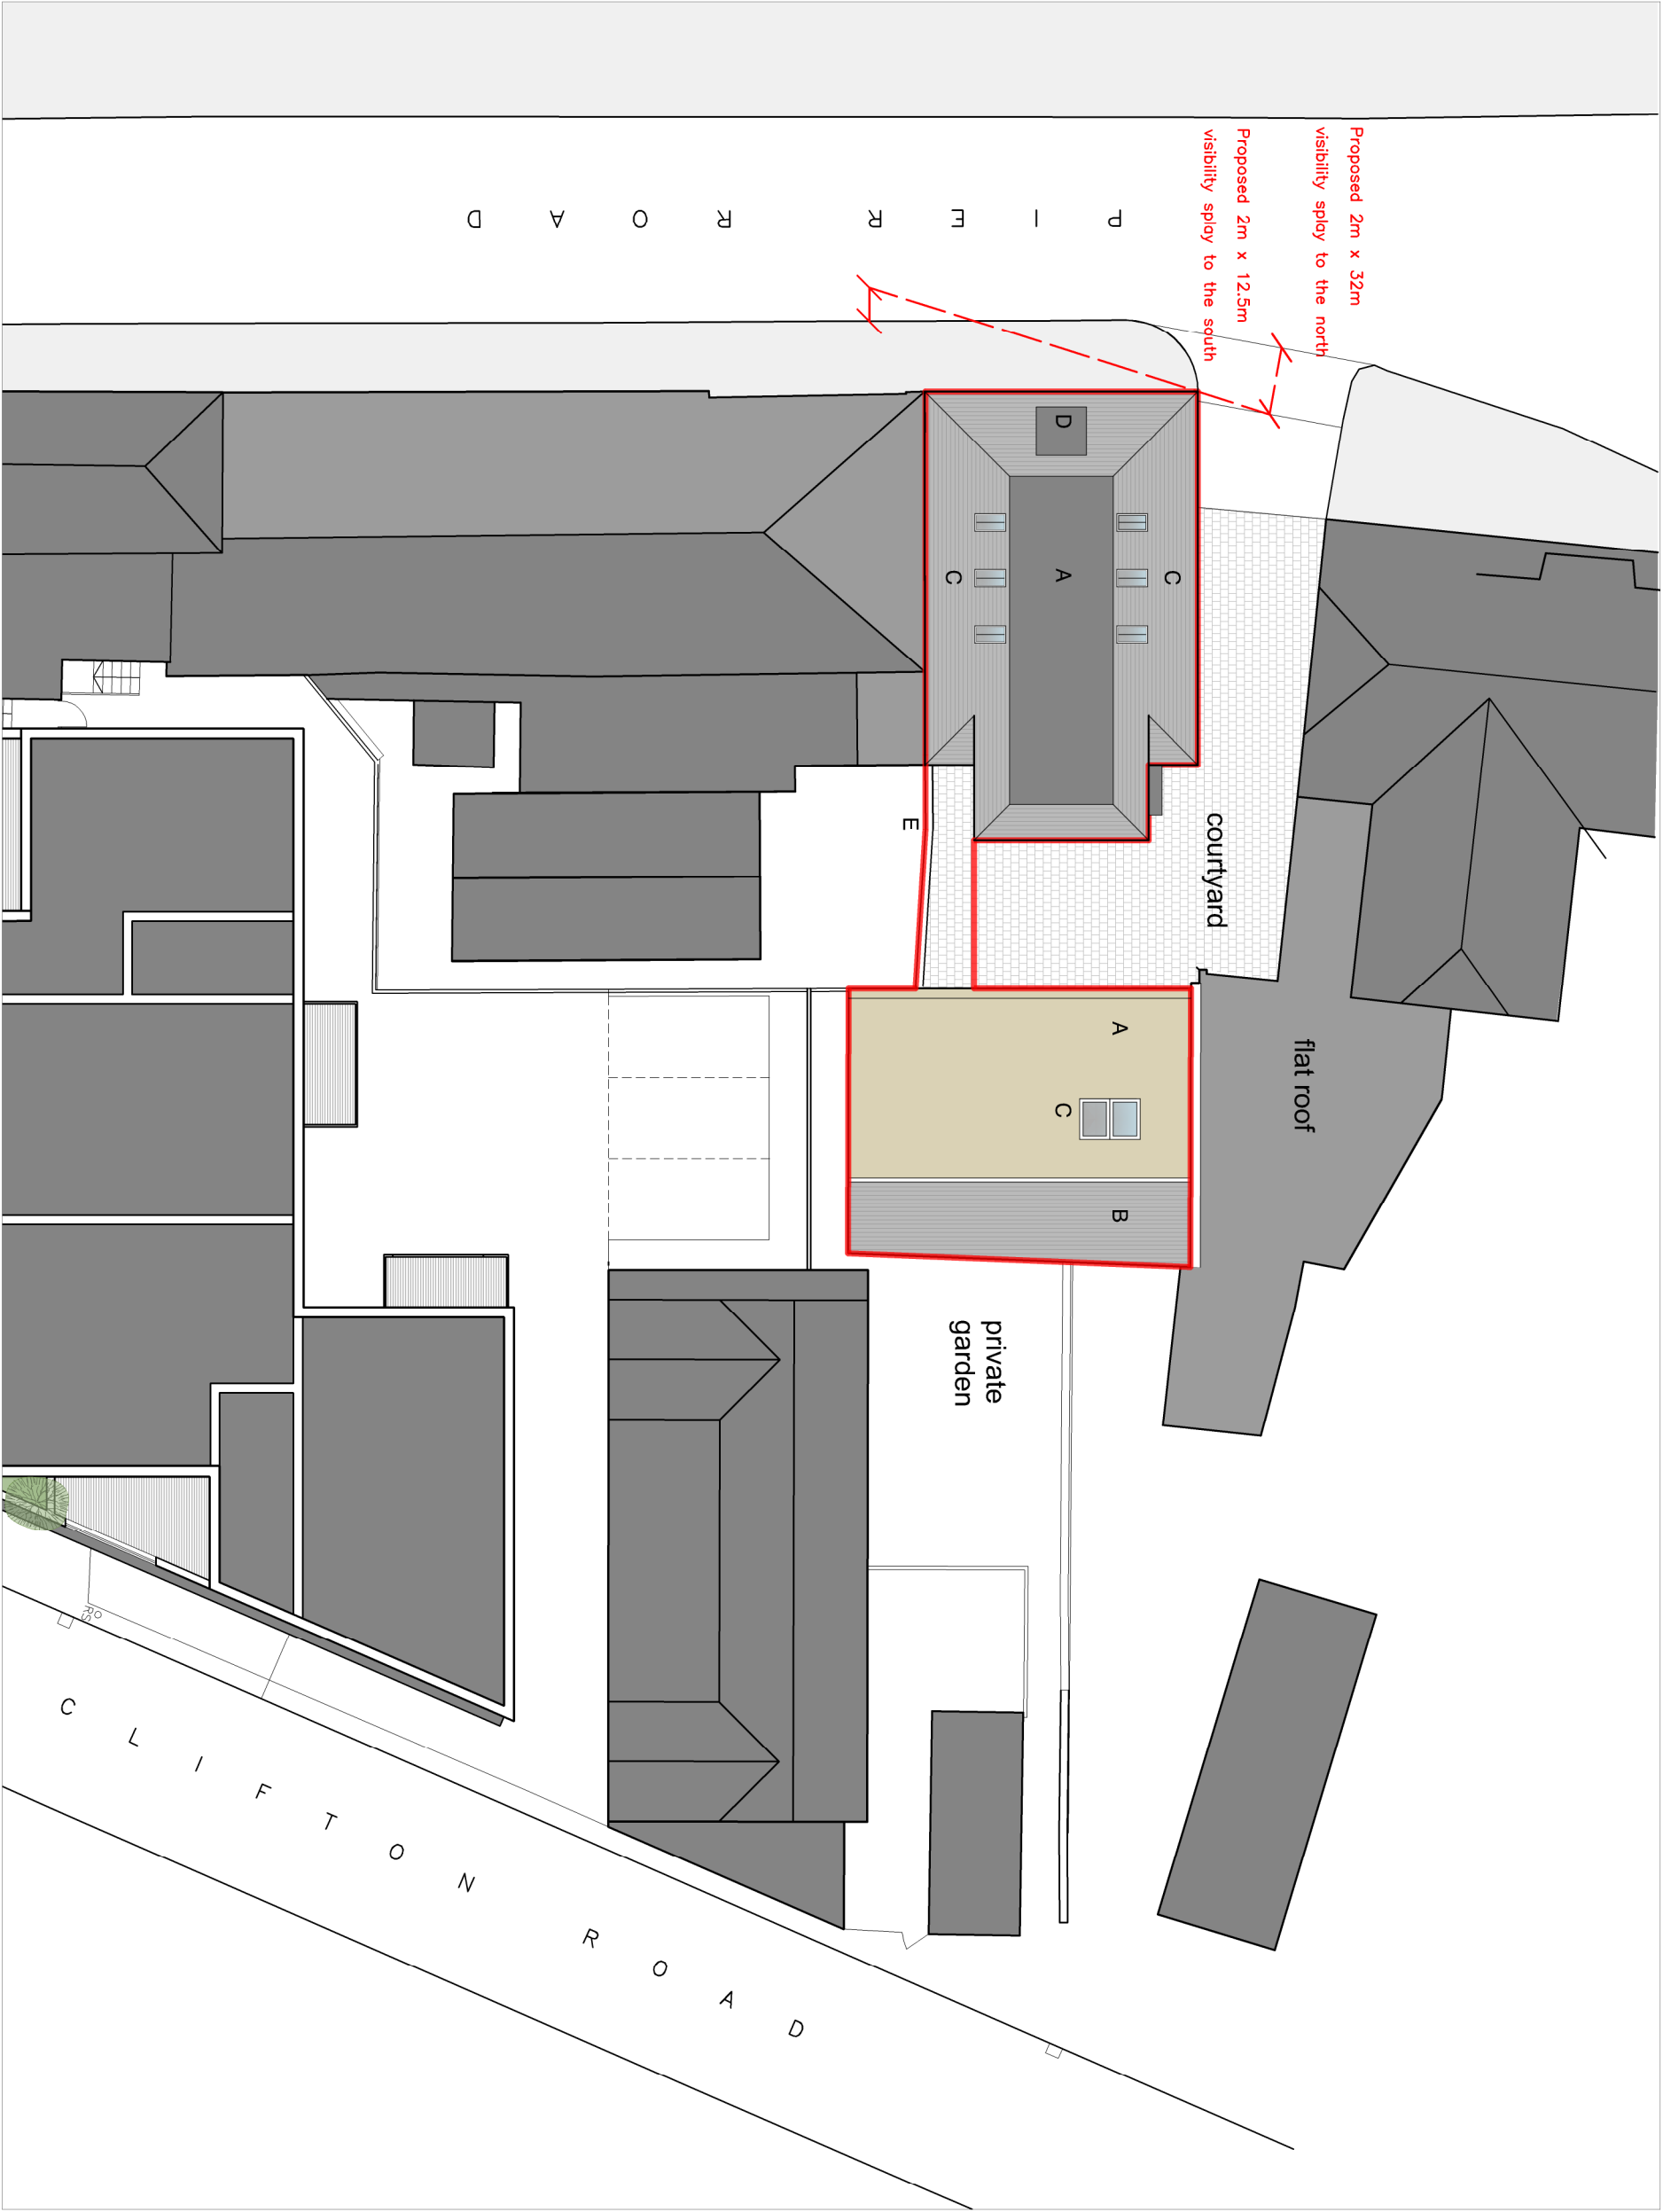

Proposed site plan Scale 1:200 @A3