



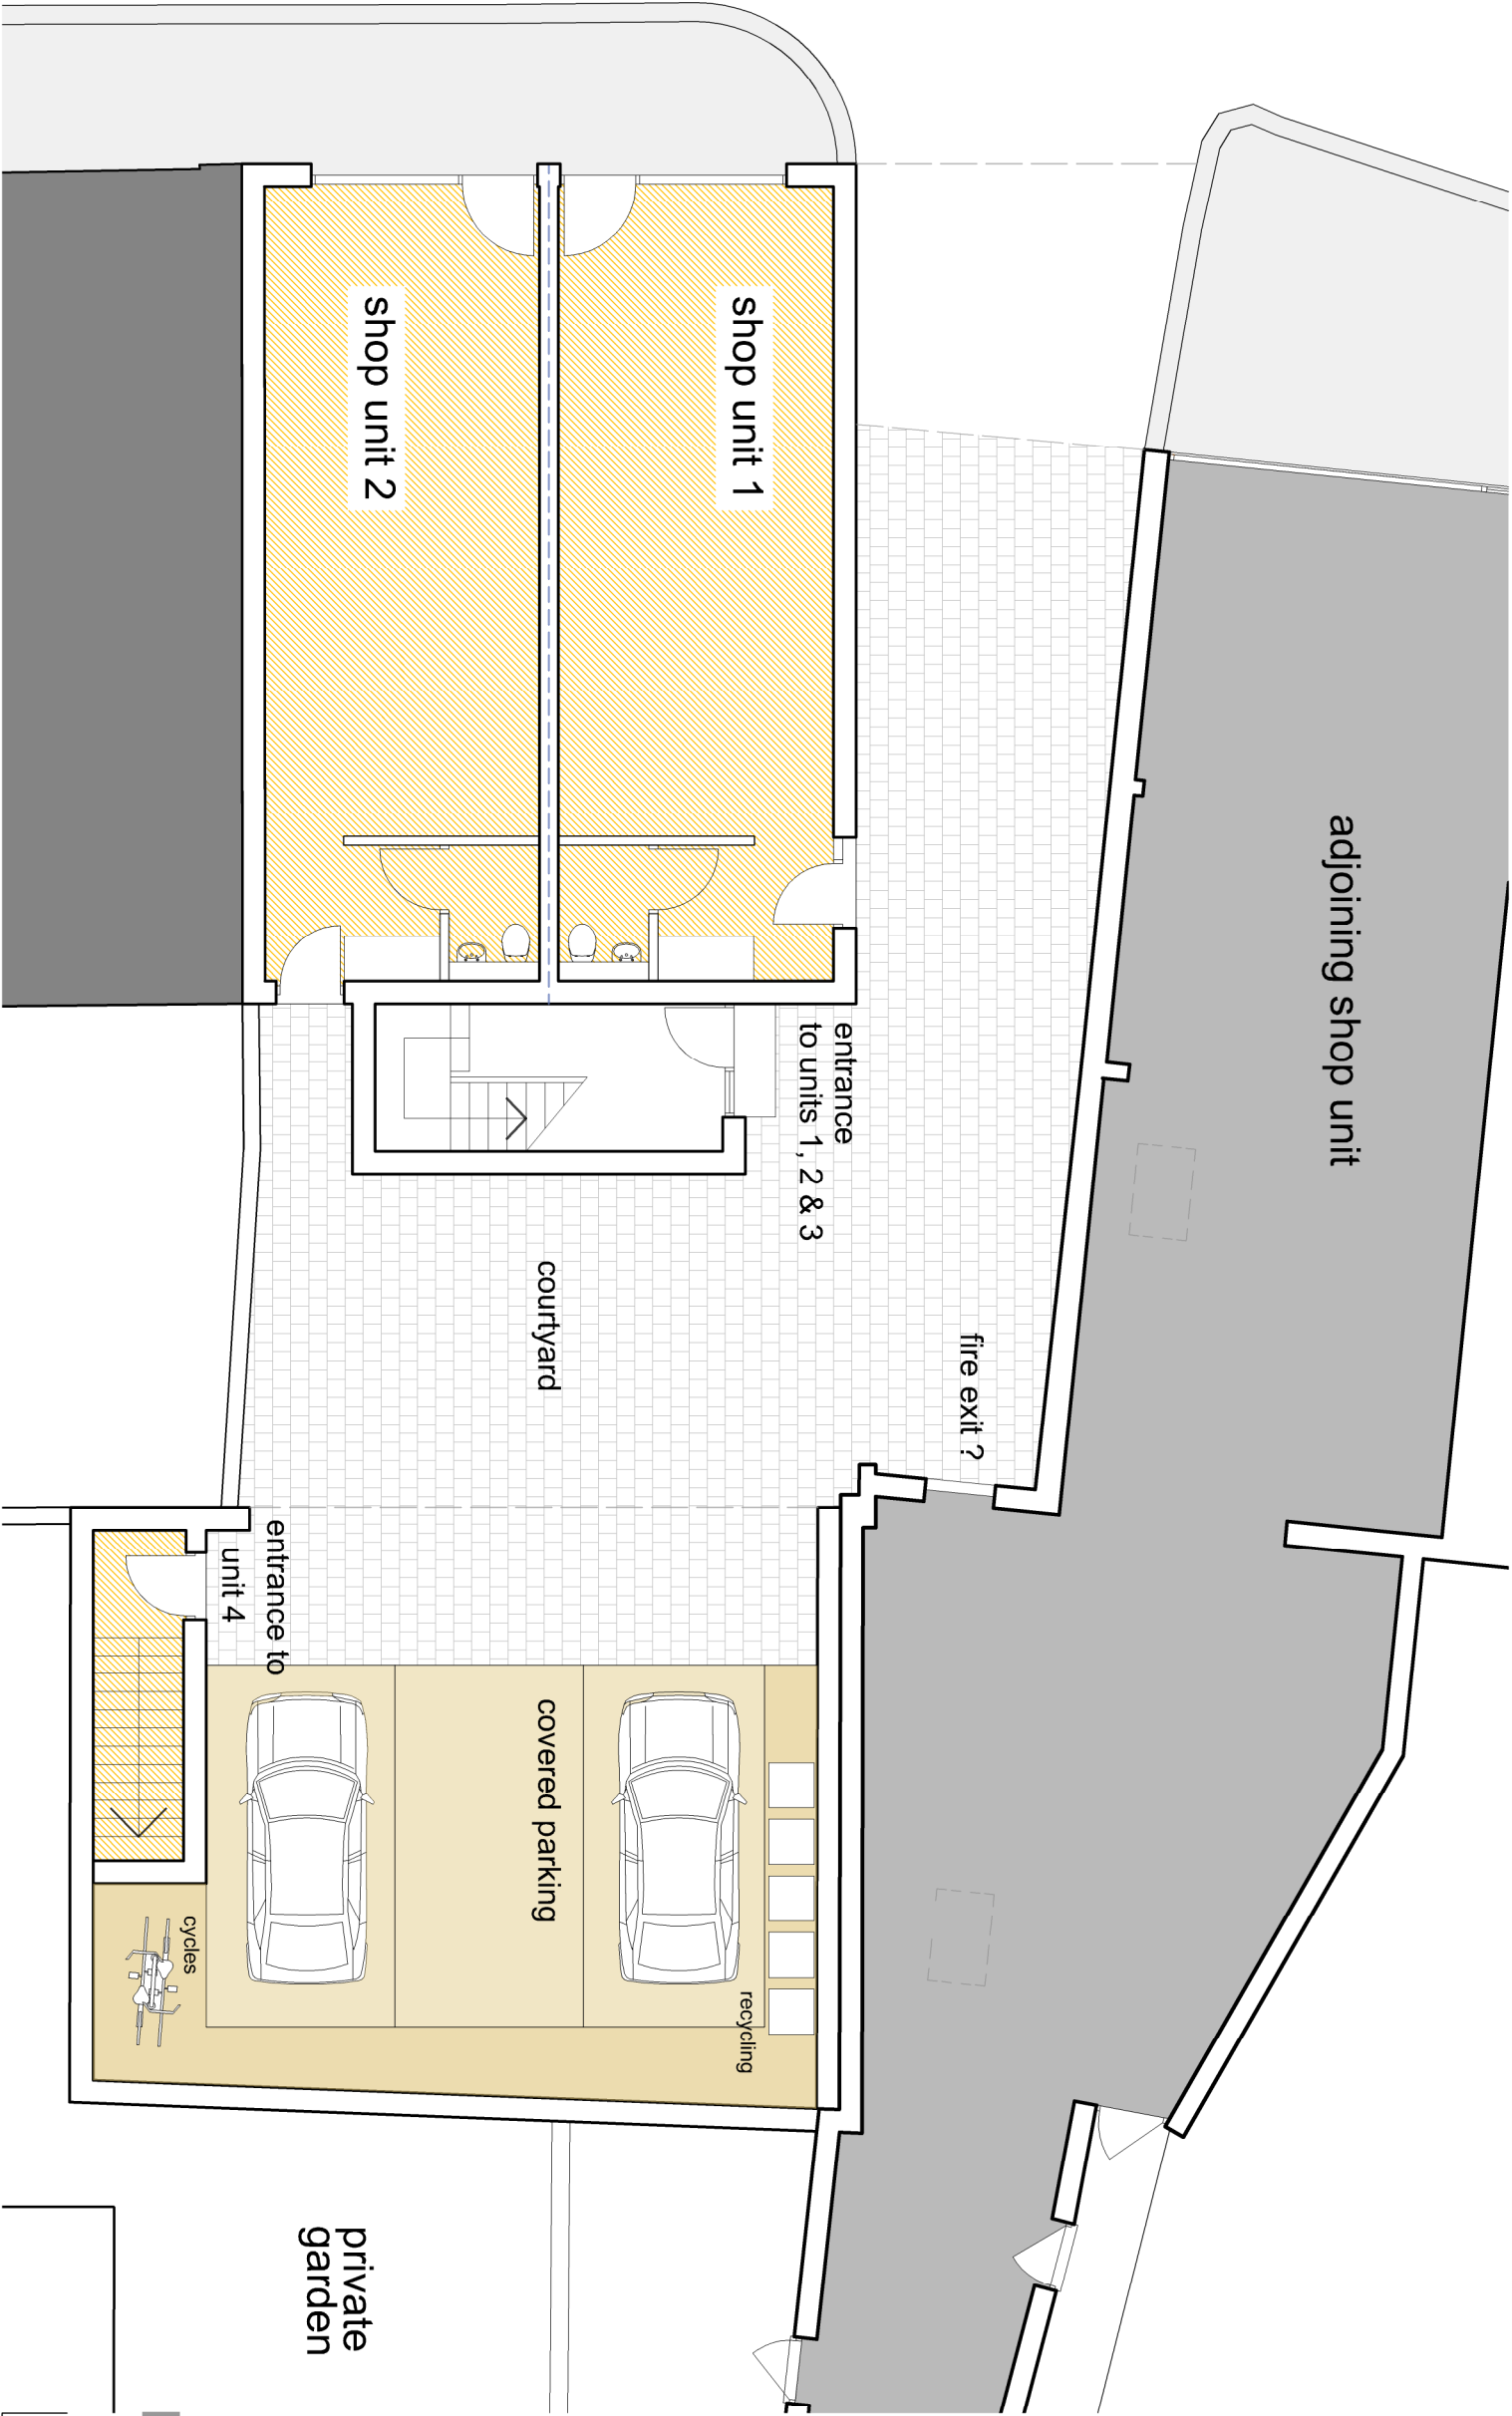

Proposed ground floor plan    Scale 1:100 @A3

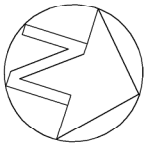

## For information

B 150119 Revised scheme

| rev. | date |
|------|------|
|      |      |

These drawings should be approved by local Authority  
No dimensions to be scaled from this drawing. All dimensions to be checked on site. This drawing is copyright and should not be reproduced without the permission of the Architects.

client    Emsdale Residential Limited

project    46A Pier Road  
             Littlehampton, BN17 5LW

drawing    Proposed Ground Floor Plan

| scale | 1:100@A3 | date | FEB 2018 | drawn | JN |
|-------|----------|------|----------|-------|----|
|-------|----------|------|----------|-------|----|

19a Wilbury Avenue    tel: 01273 203230  
Hove, East Sussex    fax: 01273 321667  
BN3 6HS    email: info@taunthetics.co.uk

**Turner Associates**  
Architects and Planning Consultants

|              |           |
|--------------|-----------|
| TA 1098 / 11 | rev.<br>B |
|--------------|-----------|