


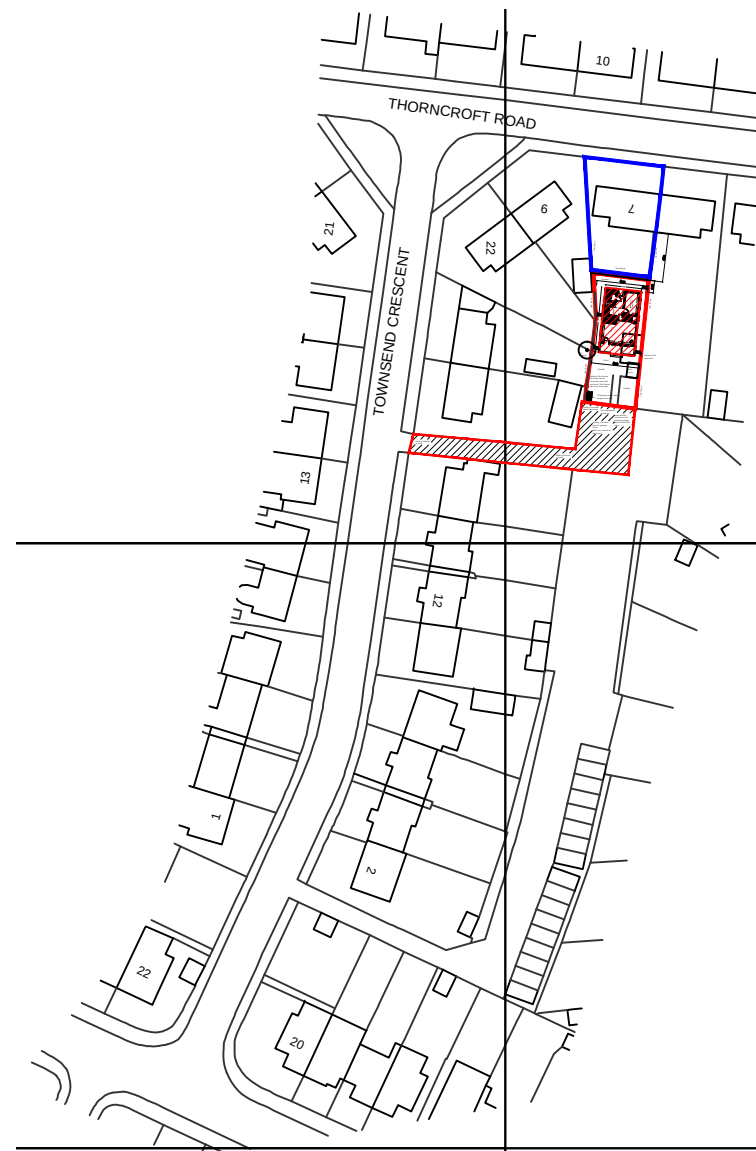


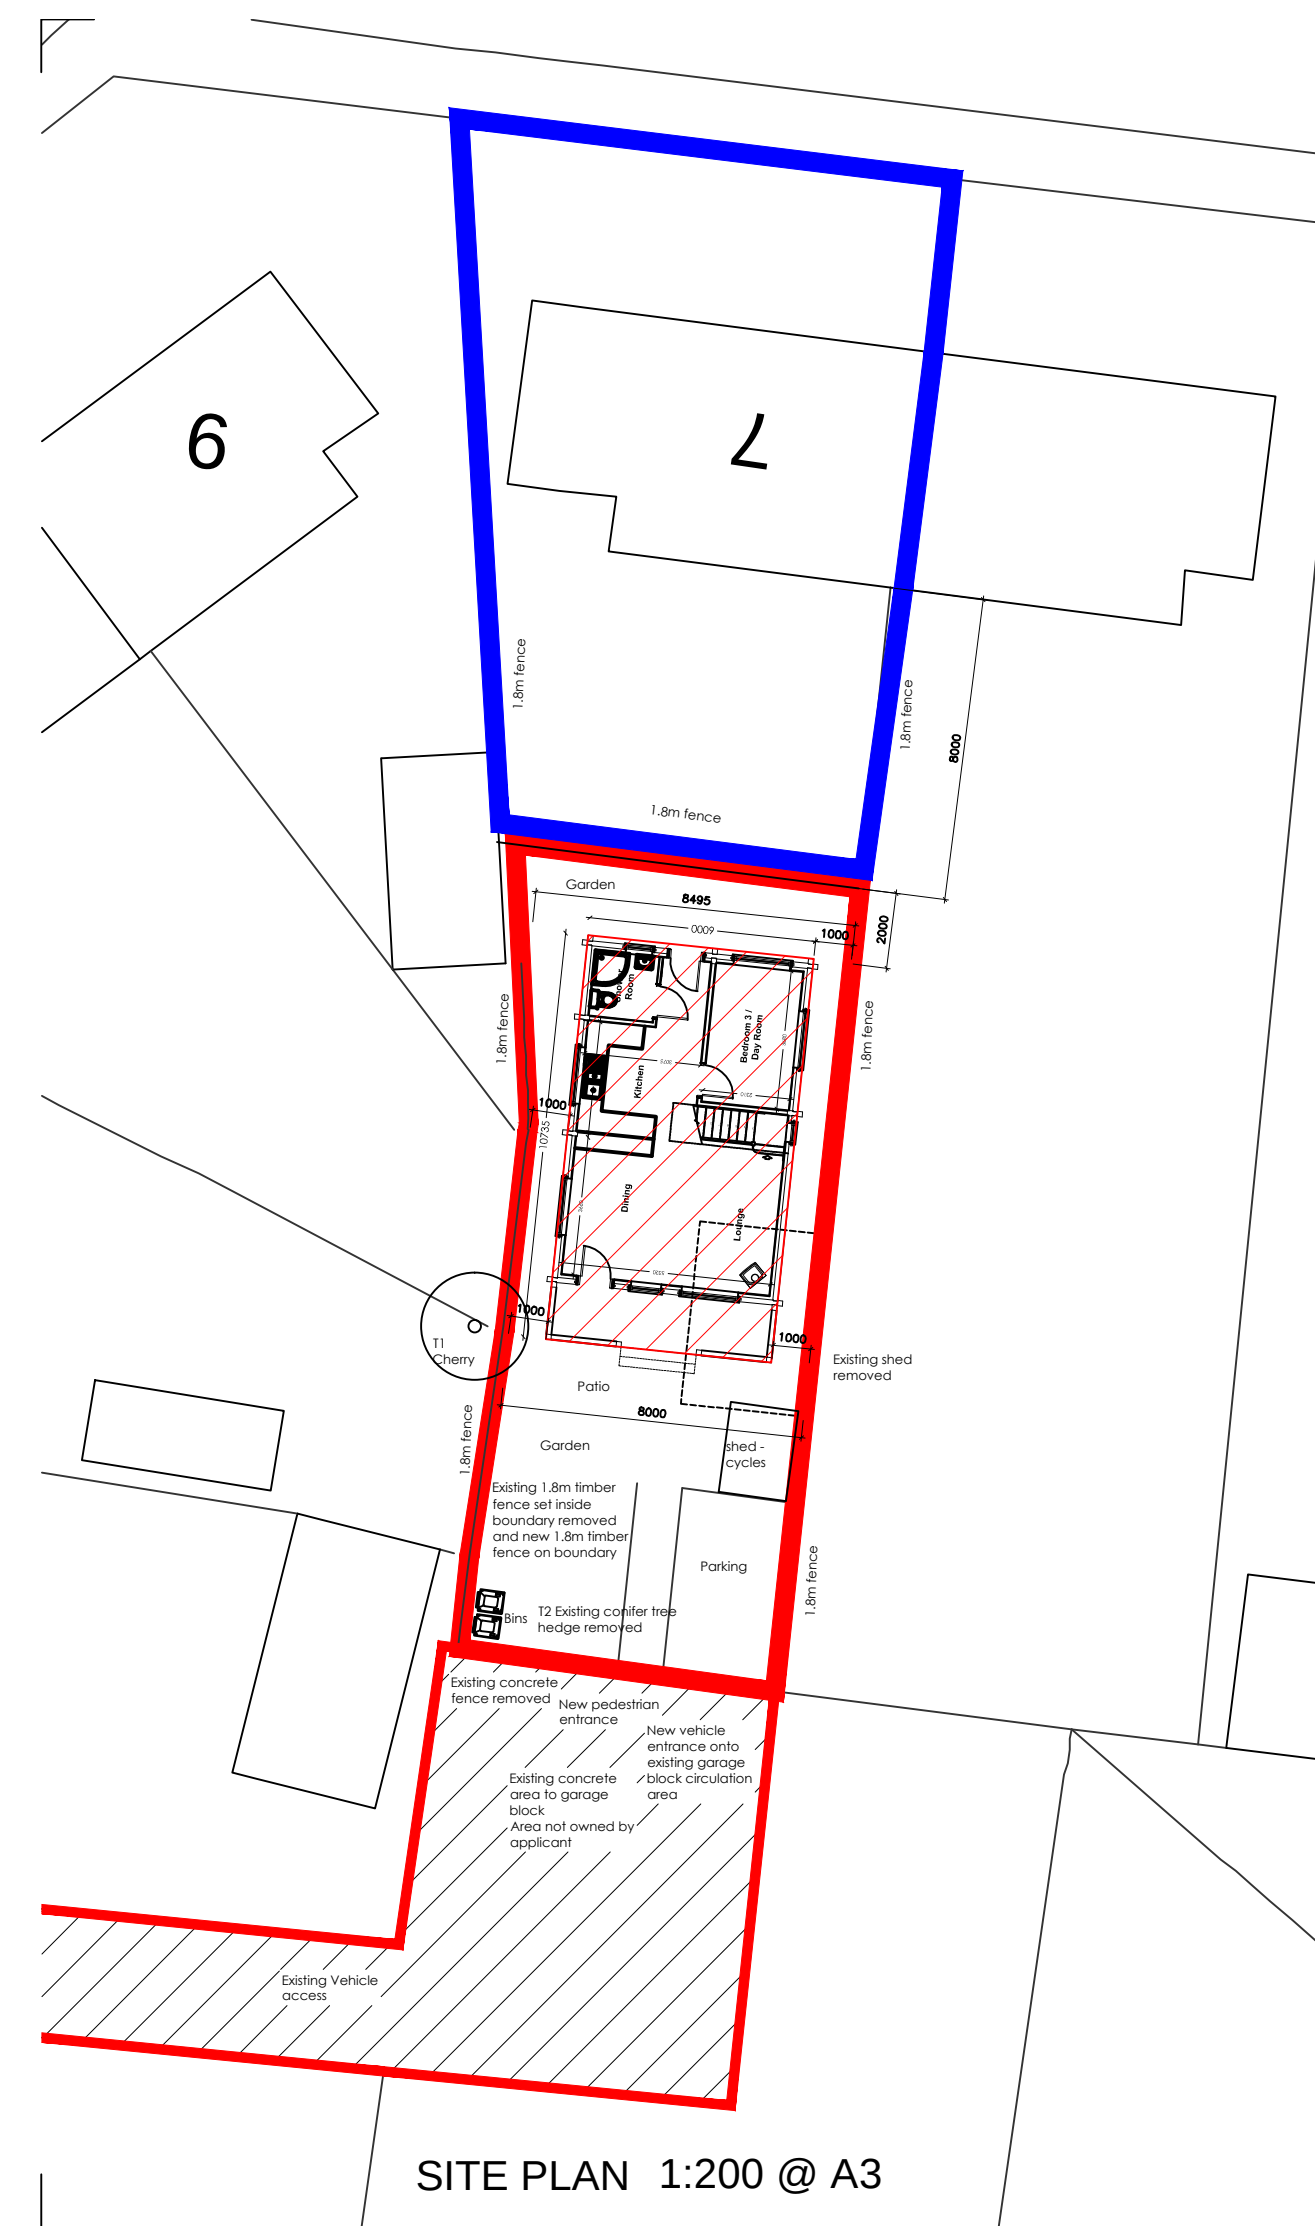

Ordnance Survey, (c) Crown Copyright 2019. All rights reserved. Licence number 100022432

 

LOCATION PLAN

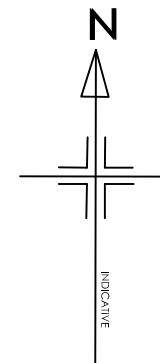

NOTE
THIS DRAWING MAY BE SCALED FOR PLANNING PURPOSES ONLY.


ALL DIMENSIONS TO BE CHECKED ON SITE PRIOR TO COMMENCEMENT OF WORK. ALL DIMENSIONS RELATING TO SUB-CONTRACTORS OR SUPPLIERS WORK MUST BE CHECKED AND AGREED BETWEEN THE GENERAL CONTRACTOR, THE SUB-CONTRACTOR(S) AND / OR SUPPLIER(S). ALL DIMENSIONS ARE IN MILLIMETRES. ALL WORKS OR MATERIALS INDICATED ON THE DRAWING ARE TO BE TO THE LATEST BRITISH STANDARDS AND ARE TO BE CARRIED OUT IN ACCORDANCE WITH THE RELEVANT CODES OF PRACTICE OR RECOGNISED TRADE ASSOCIATION RECOMMENDATIONS AND PUBLICATIONS.

THIS DRAWING TO BE READ IN CONJUNCTION WITH ALL RELEVANT DRAWINGS AND SPECIFICATIONS OF OTHER CONSULTANTS.

ANY DISCREPANCIES TO BE BROUGHT TO THE ATTENTION OF PDK ARCHITECTURE AND SURVEYING . IF IN DOUBT ASK.

© THIS DRAWING IS THE COPYRIGHT OF PDK ARCHITECTURE AND SURVEYING.

APPR	DATE	STATUS
------	------	--------

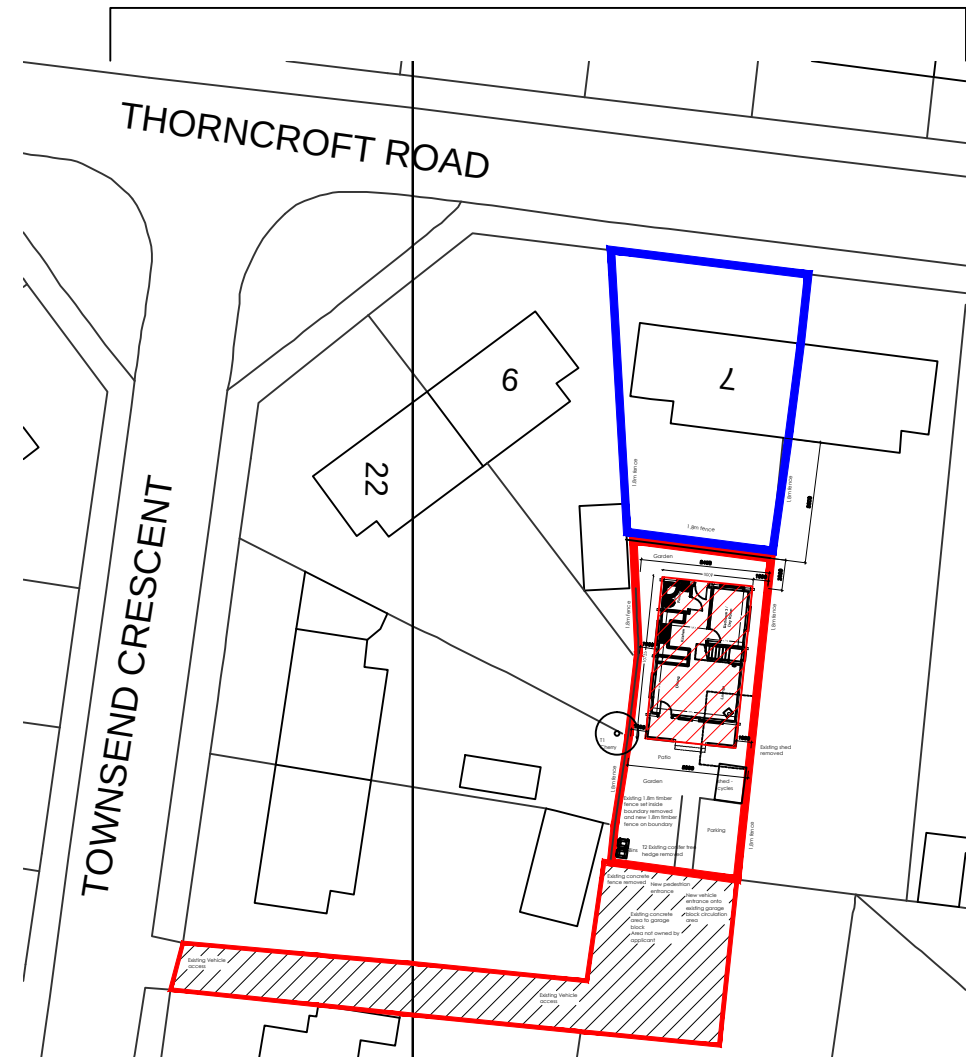

1:500 @ A3



BLOCK PLAN

A 11-06-19 Bins and shed added pjc

REV	DATE	AMENDMENT	BY
-----	------	-----------	----

PROJECT 7 THORNCROFT ROAD LITTLEHAMPTON SUSSEX. BN17 6DD		 Chartered Institute of Architectural Technologists Registered Practice			
DRAWING SITE PLAN. LOCATION AND BLOCK PLANS		29 Breach Avenue, Southbourne, Emsworth, Hampshire, PO10 8NB T: 01243 697164 M: 07879471666 www.pdkconsulting.co.uk		PDK Architecture and Surveying	
Date May 2019	Drawn By PJC	Scale 1: 1250 - 500 - 200 @A3 DKC	Iss. App. By	Drawing No 002 A	File Location 0314