


ROLAND HOUSE
LITTLEHAMPTON

THIS IS A GRADE II LISTED BUILDING
HISTORIC ENGLAND LIST ENTRY: 1027816

notes

Please note: These are planning application stage drawings not construction drawings and should be treated as such.

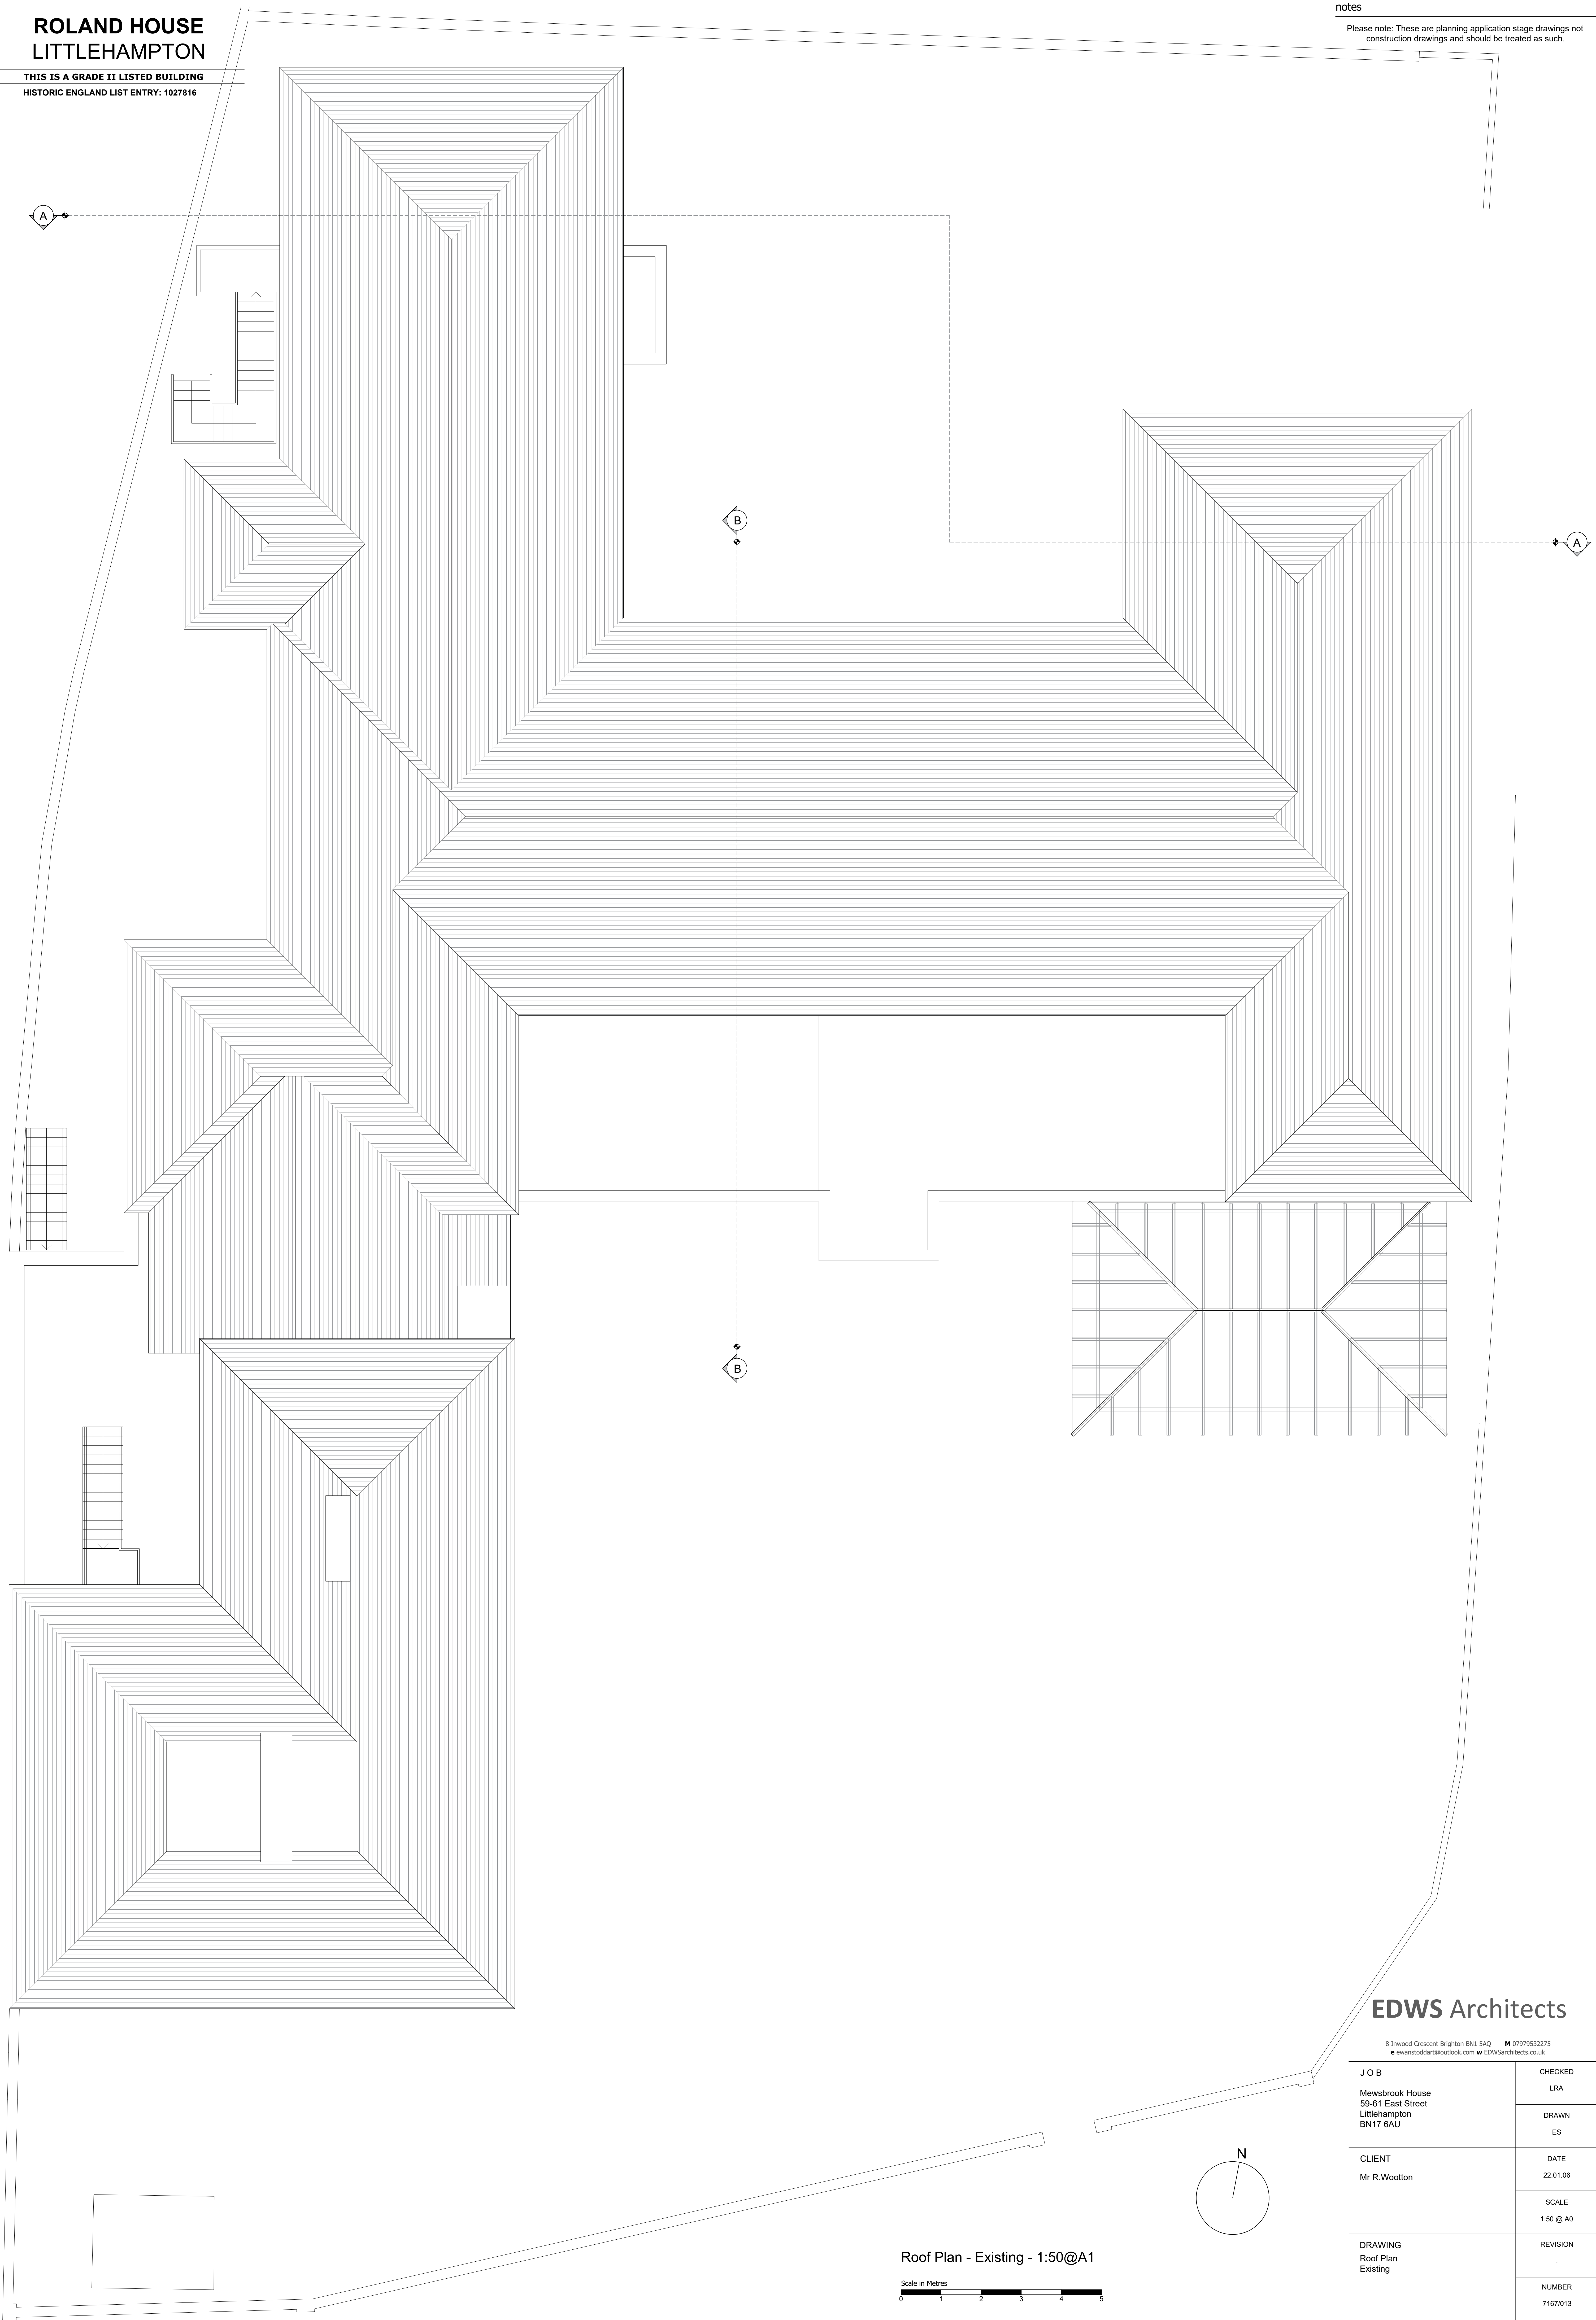

EDWS Architects

8 Inwood Crescent Brighton BN1 5AQ | 07979532275
e: ewan.stoddart@outlook.com w: EDWSarchitects.co.uk

J O B Mewsbrook House 59-61 East Street Littlehampton BN17 6AU	CHECKED LRA
	DRAWN ES
CLIENT Mr R. Woolton	DATE 22.01.06
	SCALE 1:50 @ A0
DRAWING Roof Plan Existing	REVISION .
	NUMBER 7167/013

DO NOT SCALE FROM THIS DRAWING. THIS DRAWING IS COPYRIGHT ©