


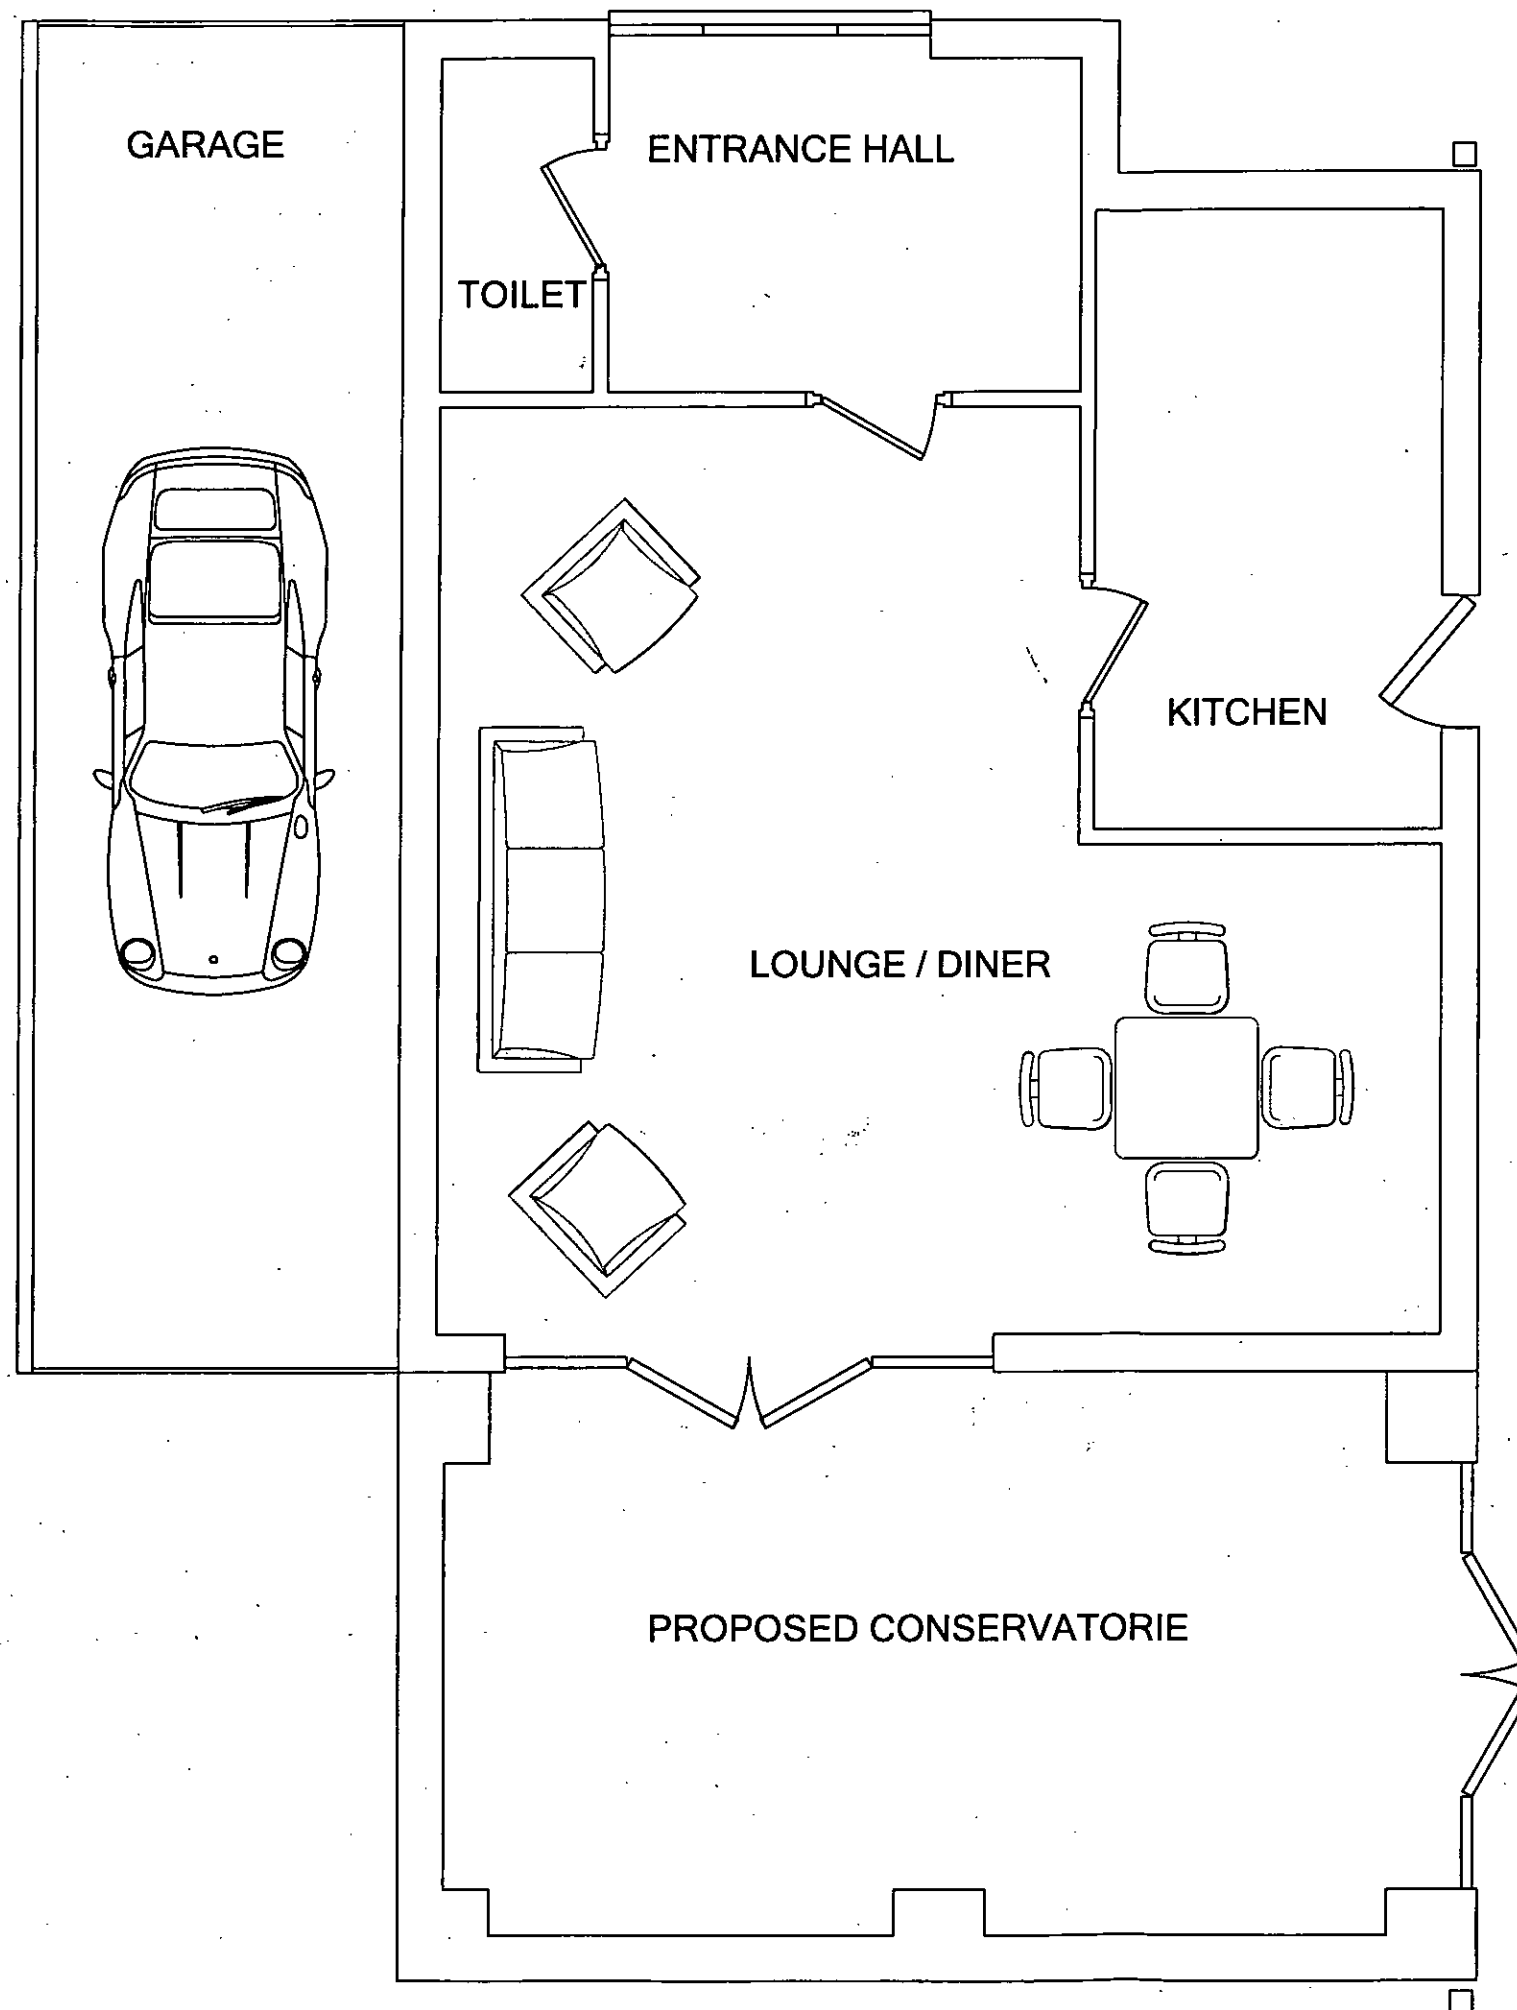

- Notes:-
1. All dimensions to be checked on site. All Sub-contractors and suppliers details and dimensions to be checked and agreed by the general contractor
 2. Contractor to take all necessary site dimensions prior to manufacturing components detailed in this drawing.
 3. All timber sizes to be finished unless otherwise noted, with timber treatment to be either protim or vac-vac
 4. All materials and workmanship to comply with the current building regulations, relevant British standards and manufacturing recommendations

Project name and address :-
**MR D HARPER,
 10 WESTHEAD,
 LITTLEHAMPTON,
 WEST SUSSEX**

Drawing Title :-
**PROPOSED
 FLOOR PLAN**

Date :- **30/11/2012**

Drawn By :-

Checked By :-

Scale :- **1:50**

Drawing No. :-	Revisions	
10WH/04		