




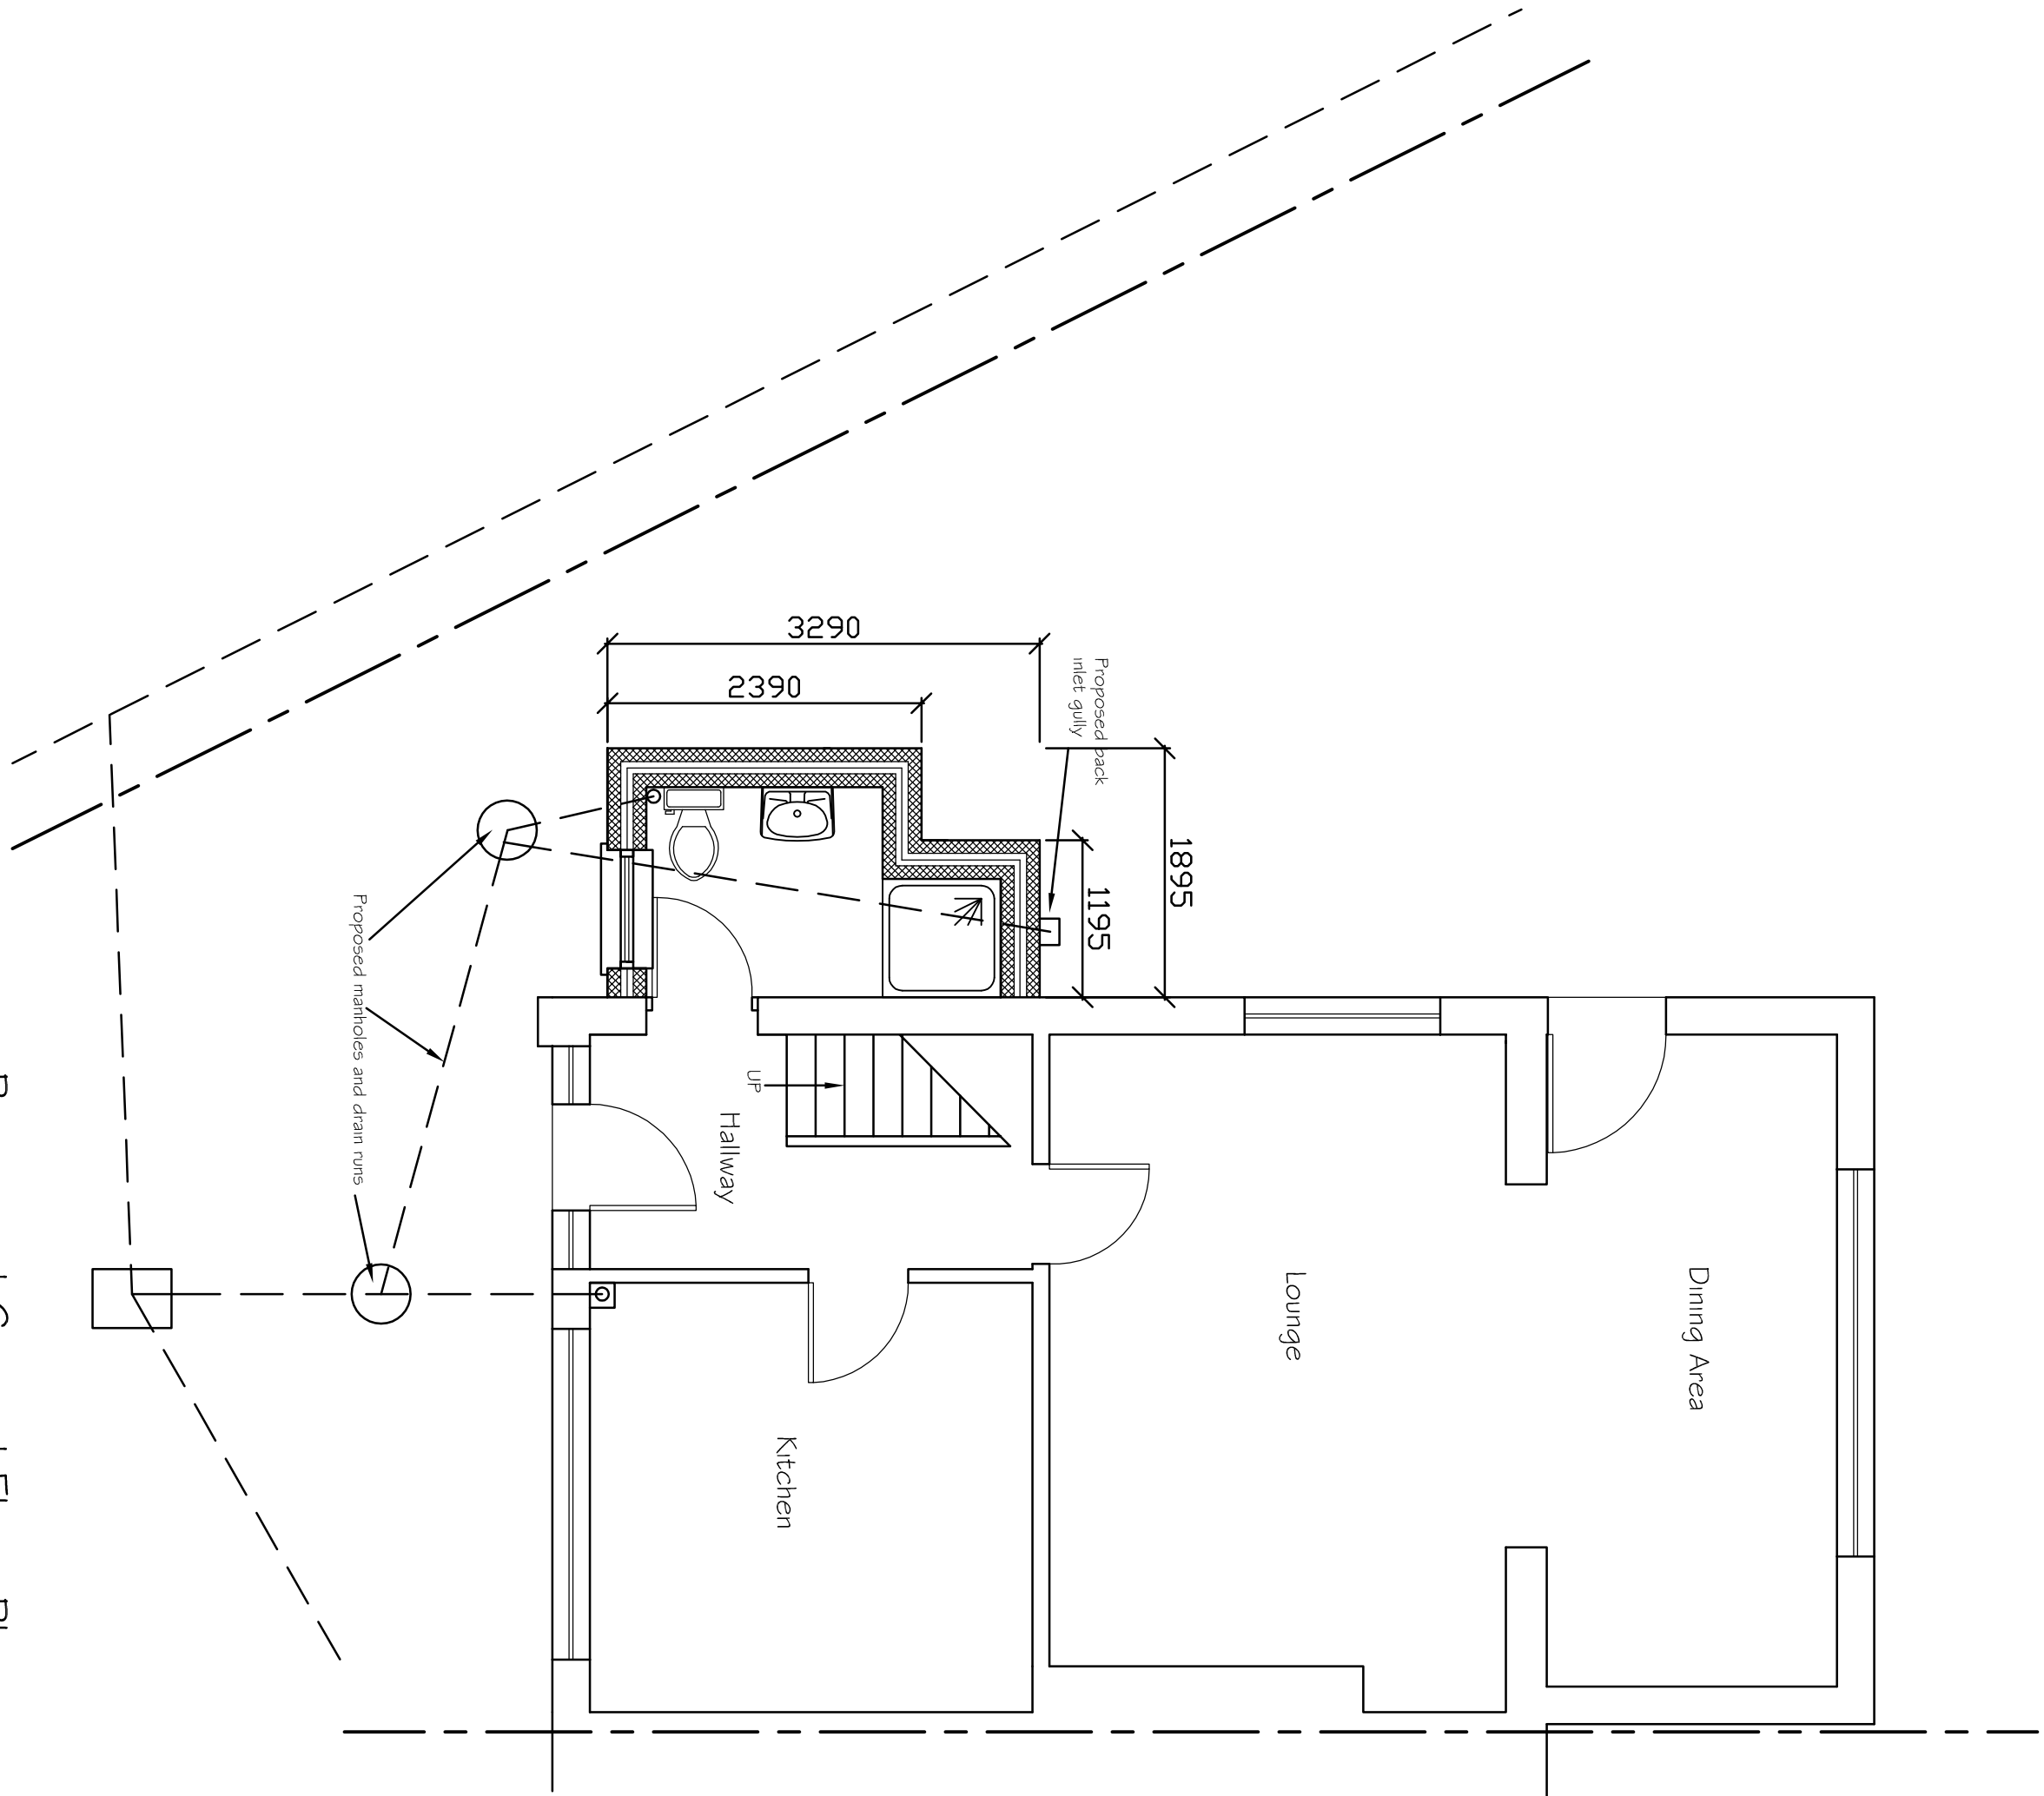






Proposed Ground Floor Plan

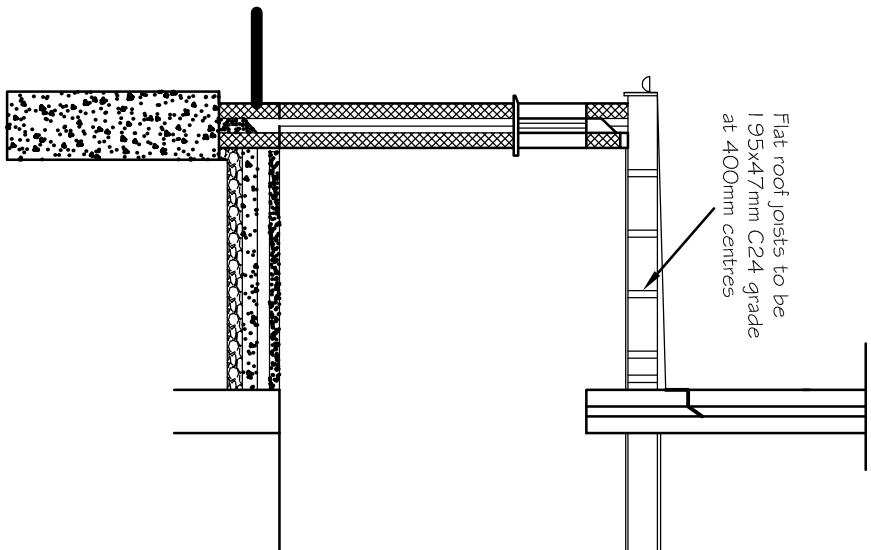

Proposed Cross Section

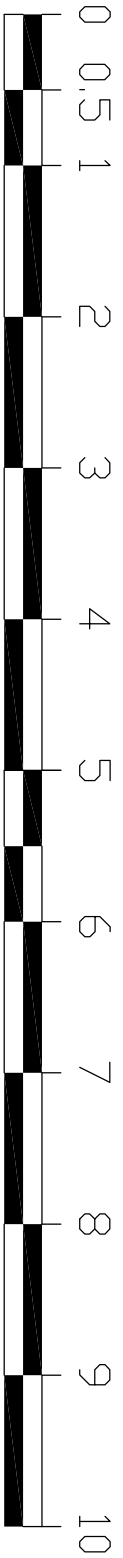

SCALE 1:500

 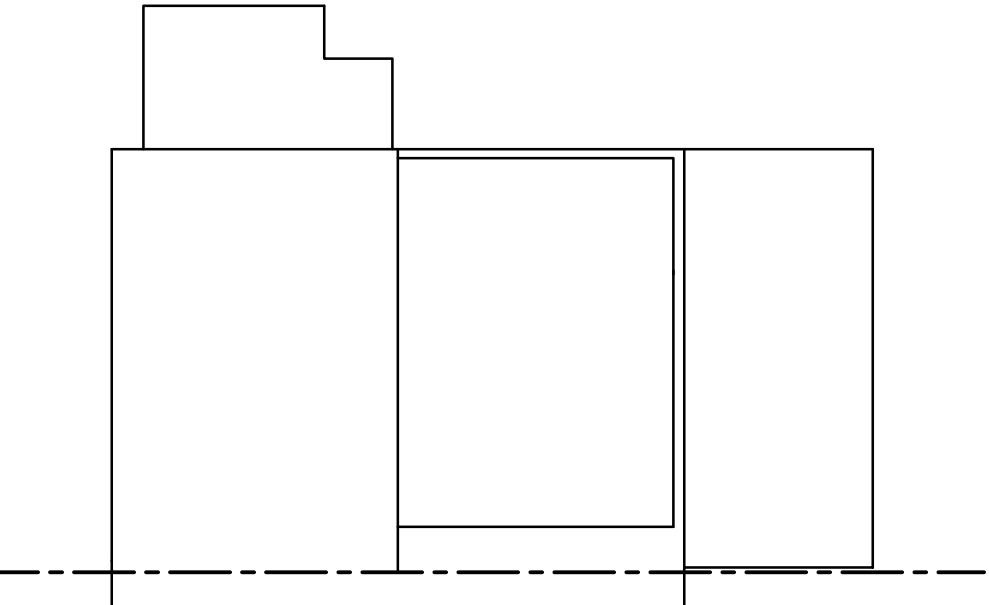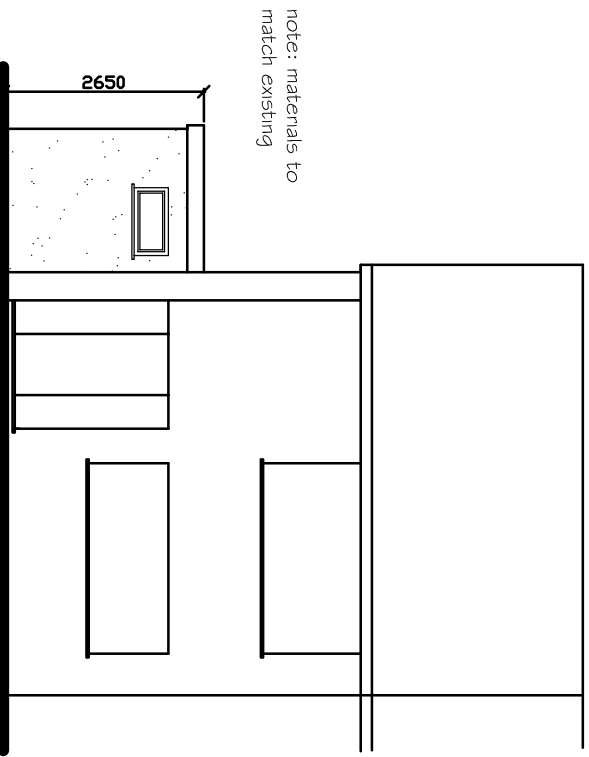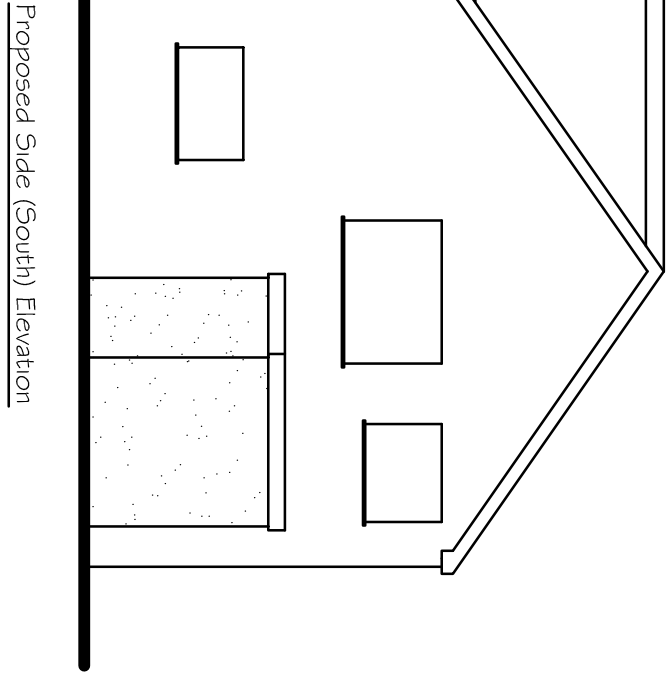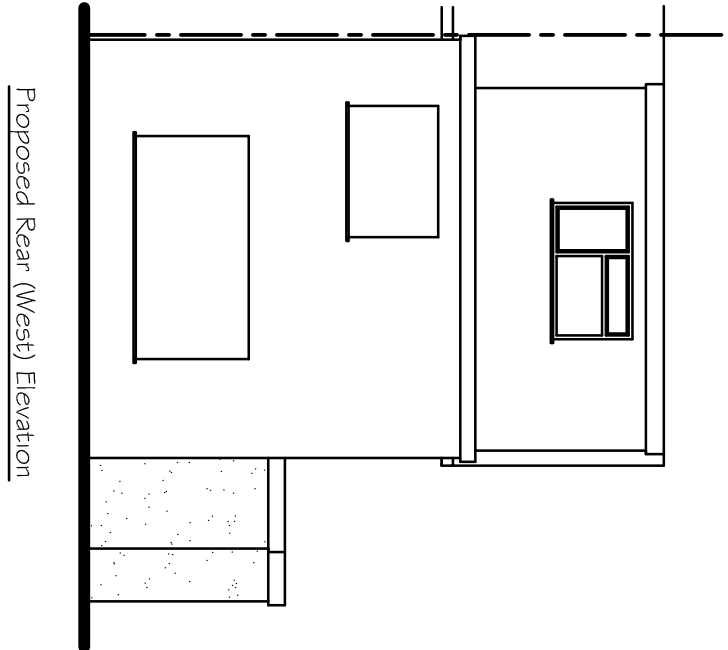

SCALE 1:100

Tony Rogers Building Consultant	
Address: 40 Dawn crescent, Upper Beeding, West Sussex, BN44 3WH	
Telephone: 01303 615225	
Rev	Date
Revision Description:	
Client:	Mr & Mrs O'Driscoll
Address:	25 Amberley Close Littlehampton West Sussex BN17 6HW
Project:	Proposed single storey side extension
Scale:	1:50 1:100
Date:	March 2020
Drawing No:	10/629/02
Drawn By:	AMR
Revision:	