

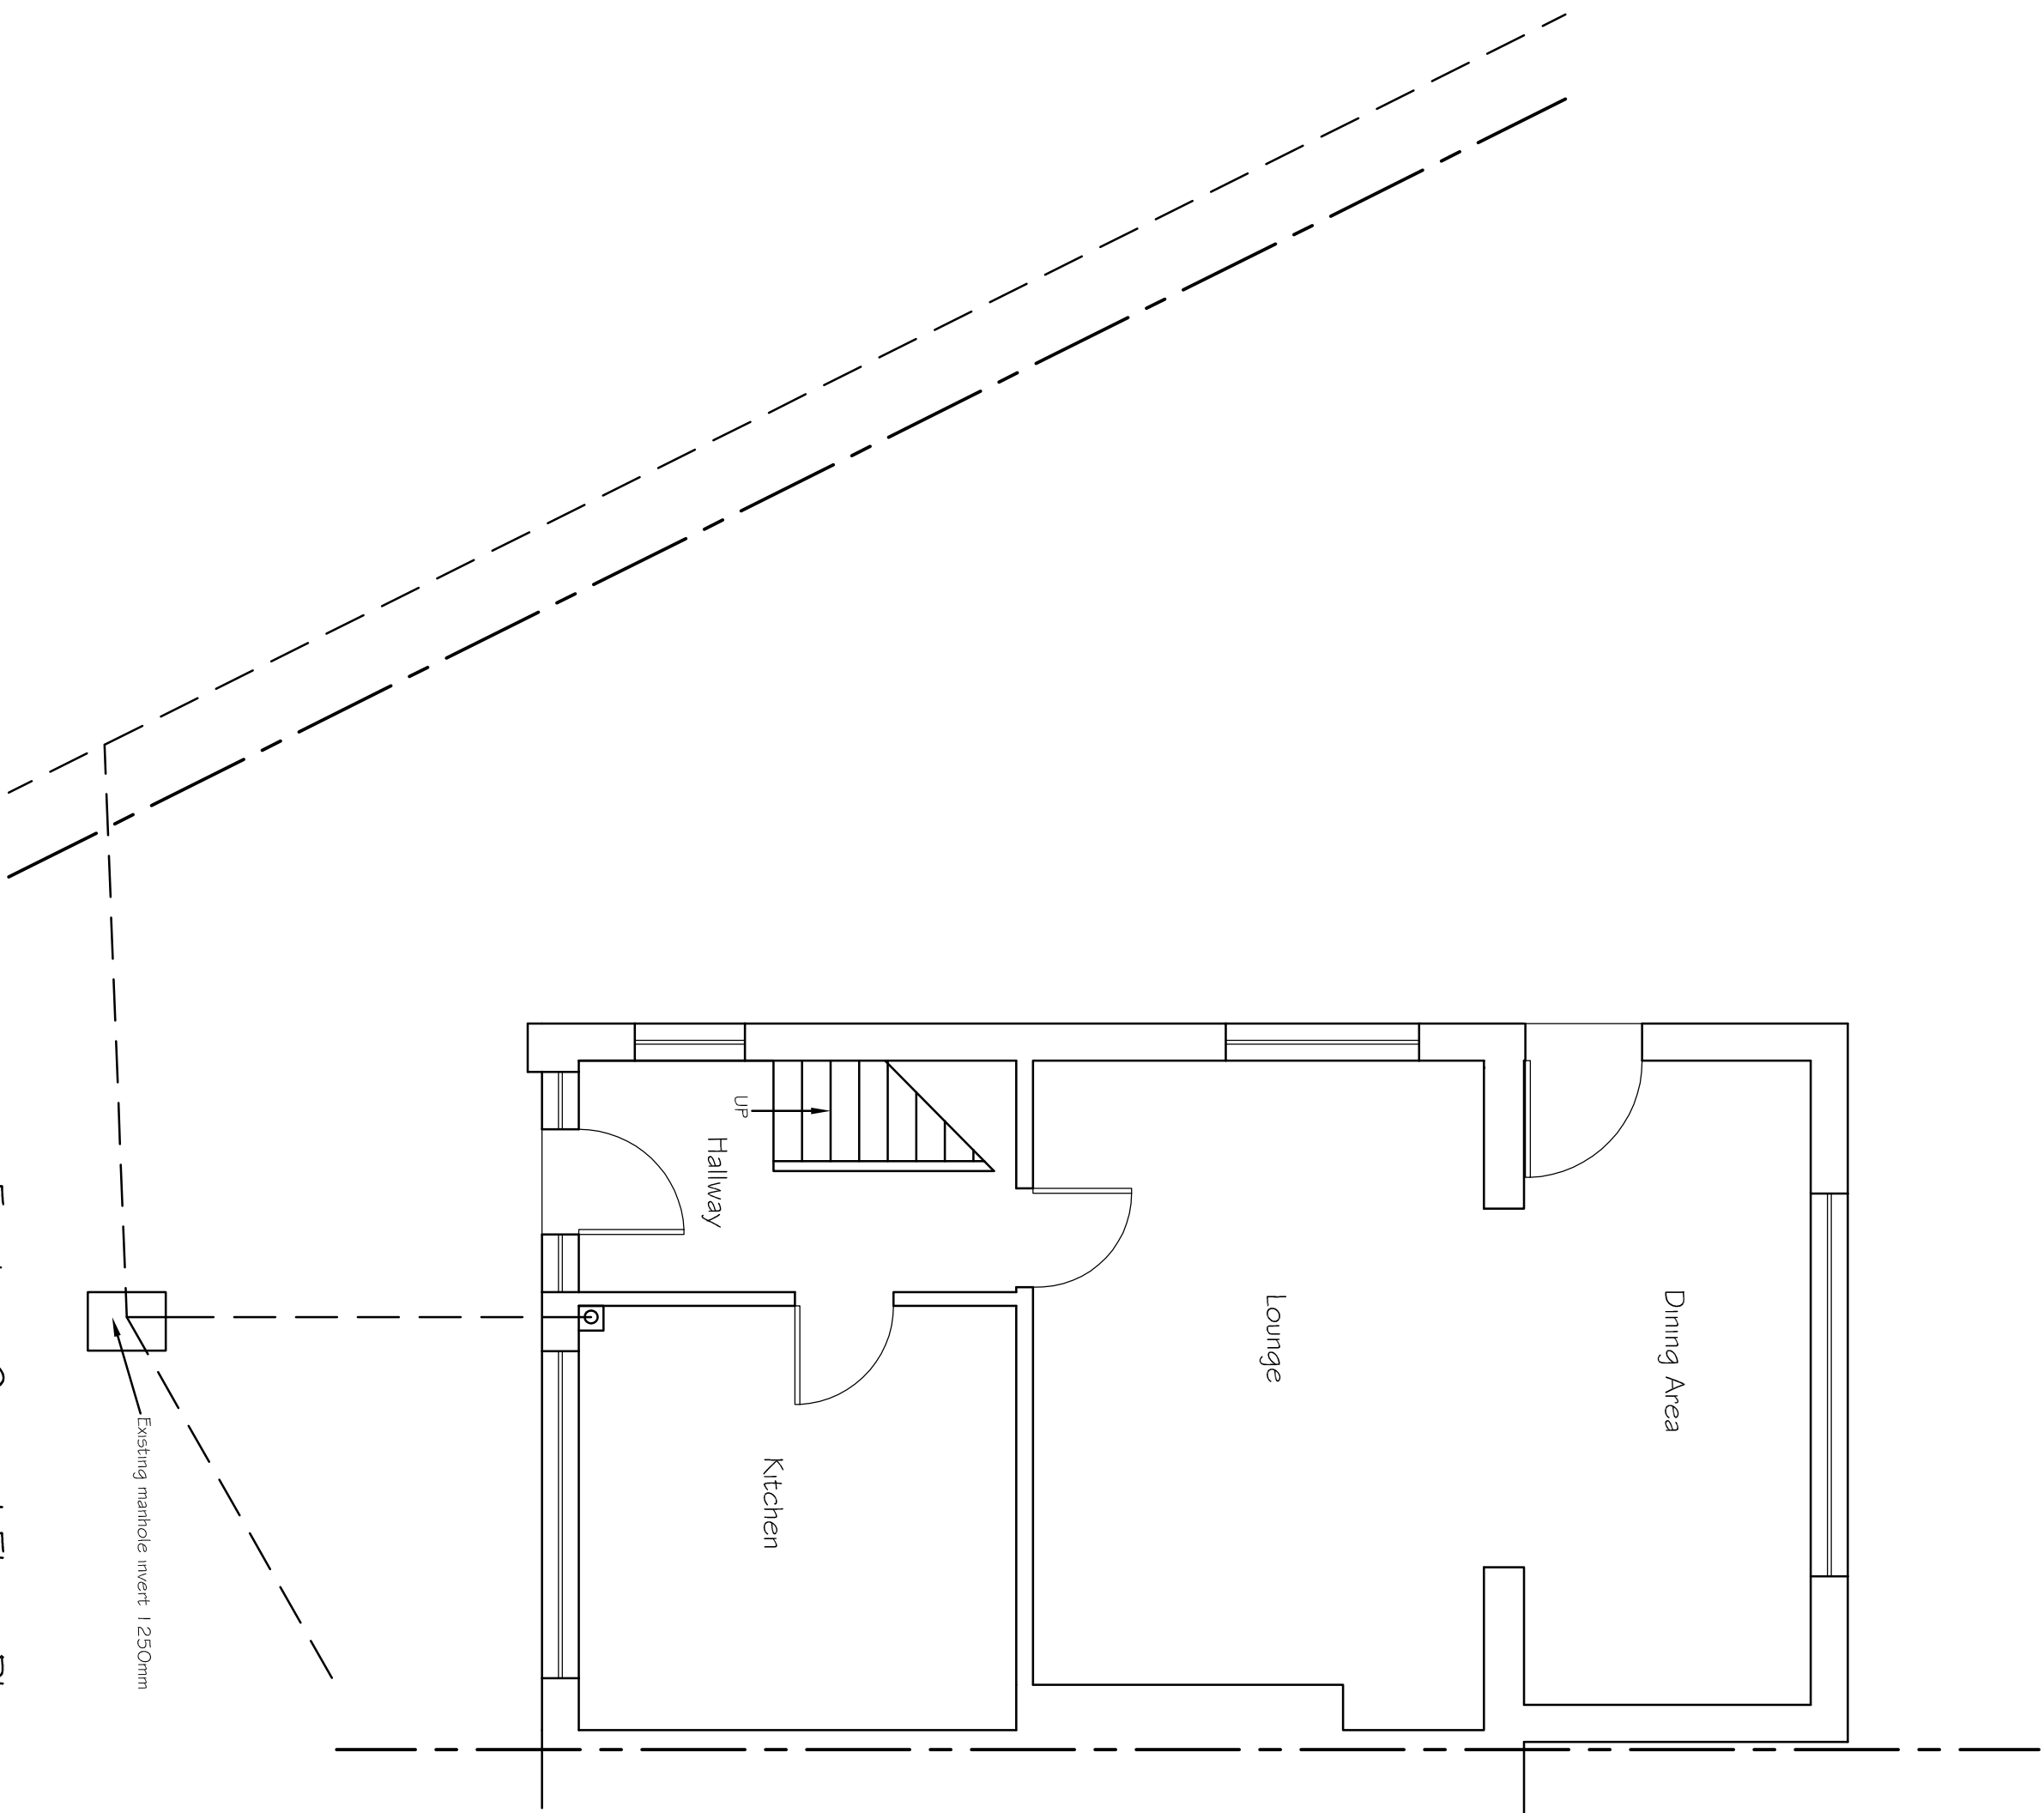
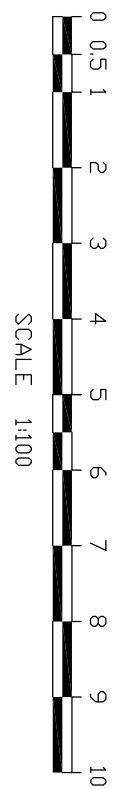


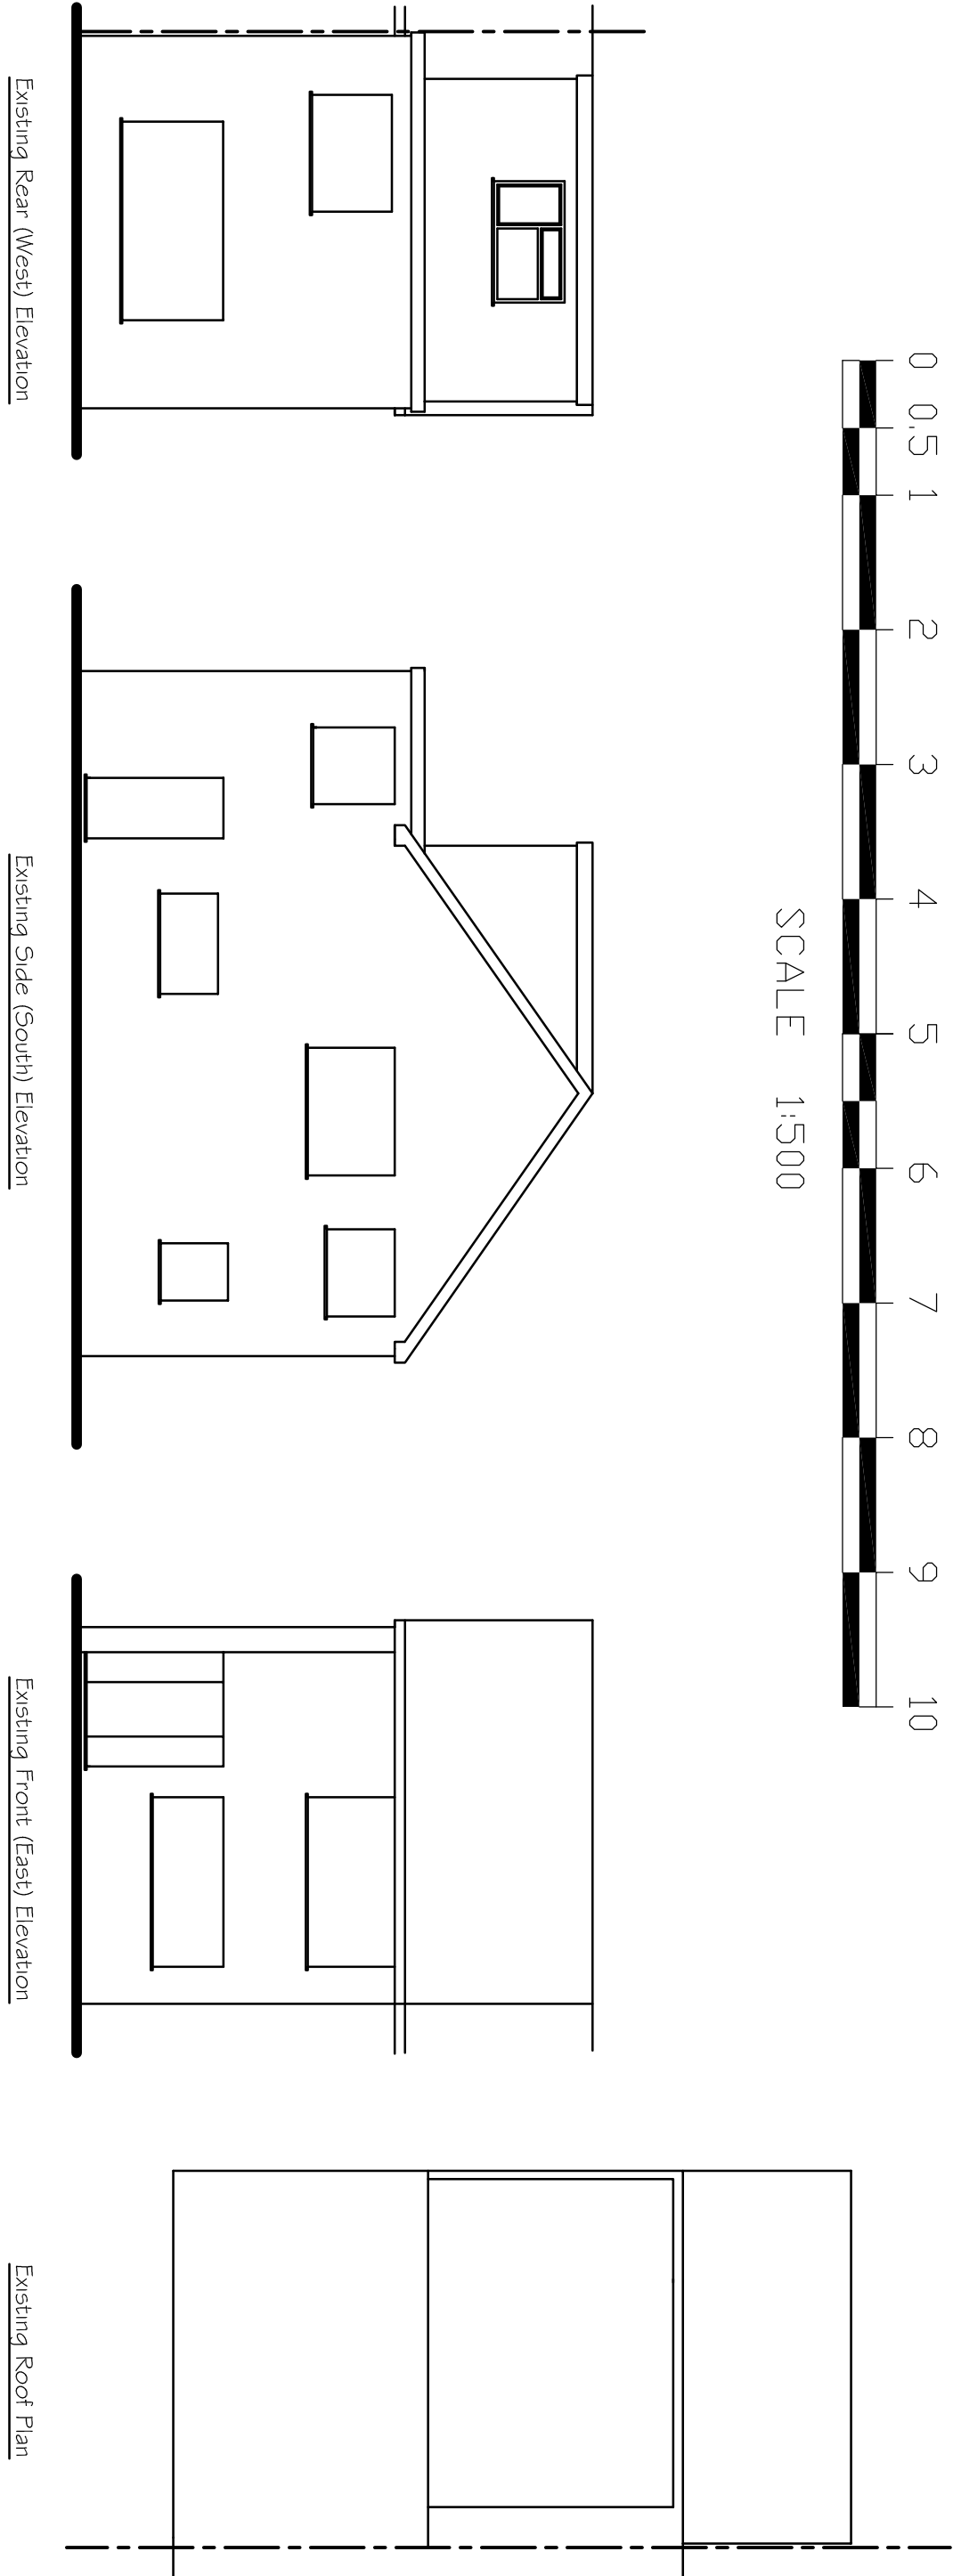

Existing Ground Floor Plan

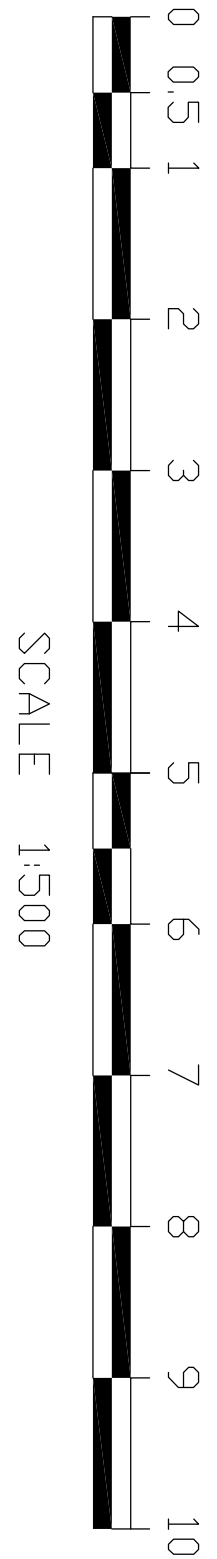

Tony Rogers		
Building Consultant		
Address: 40 Dawn crescent, Upper Beeding, West Sussex, BN44 3WH Telephone: 01903 615225		
Rev.	Date:	Revision Description:
Client: Mr & Mrs O'Driscoll		
Address: 25 Amberley Close Littlehampton West Sussex BN17 6HW		
Project: Proposed single storey side extension		
Scale: 1:50 1:100		
Date: March 2020		
Drawing No: 10/629/01		
Drawn By: AMR		Revision: