


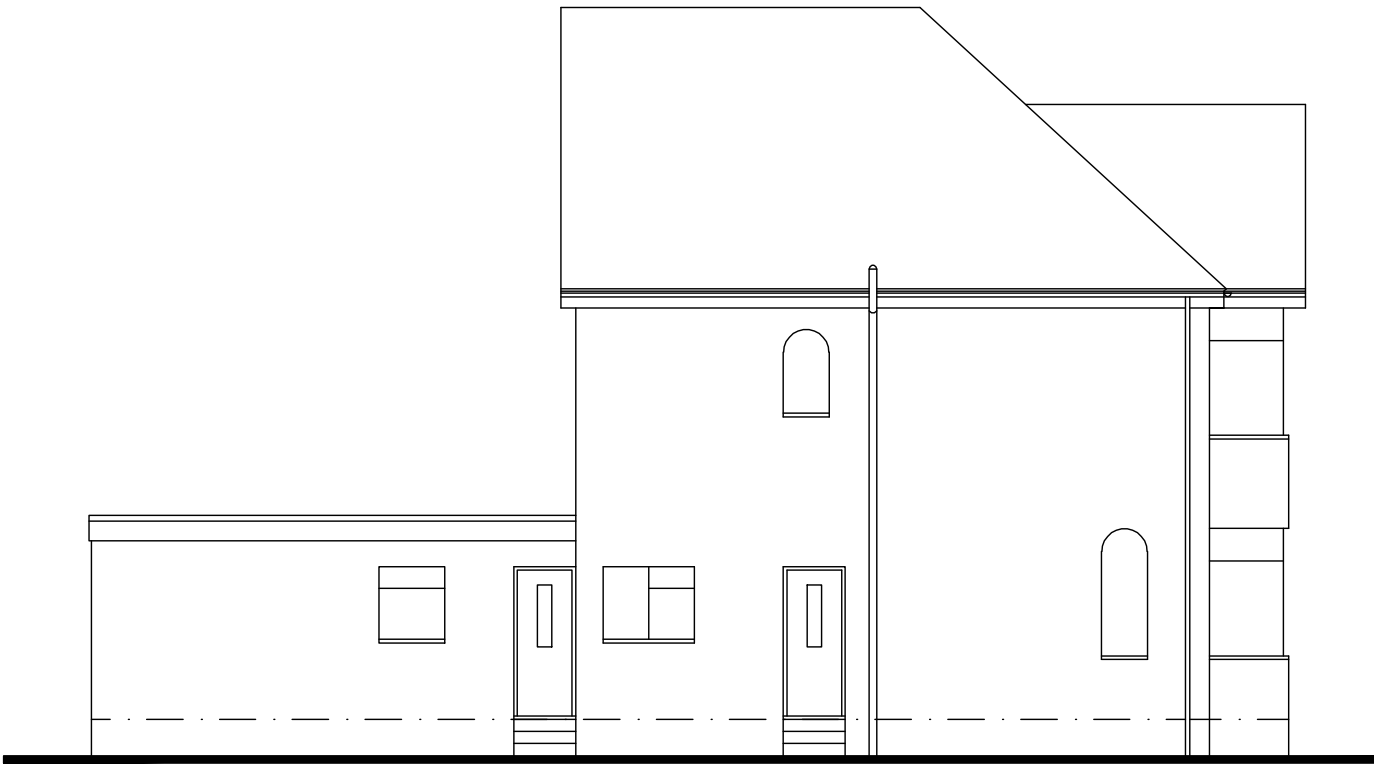


West Elevation



North Elevation




East Elevation

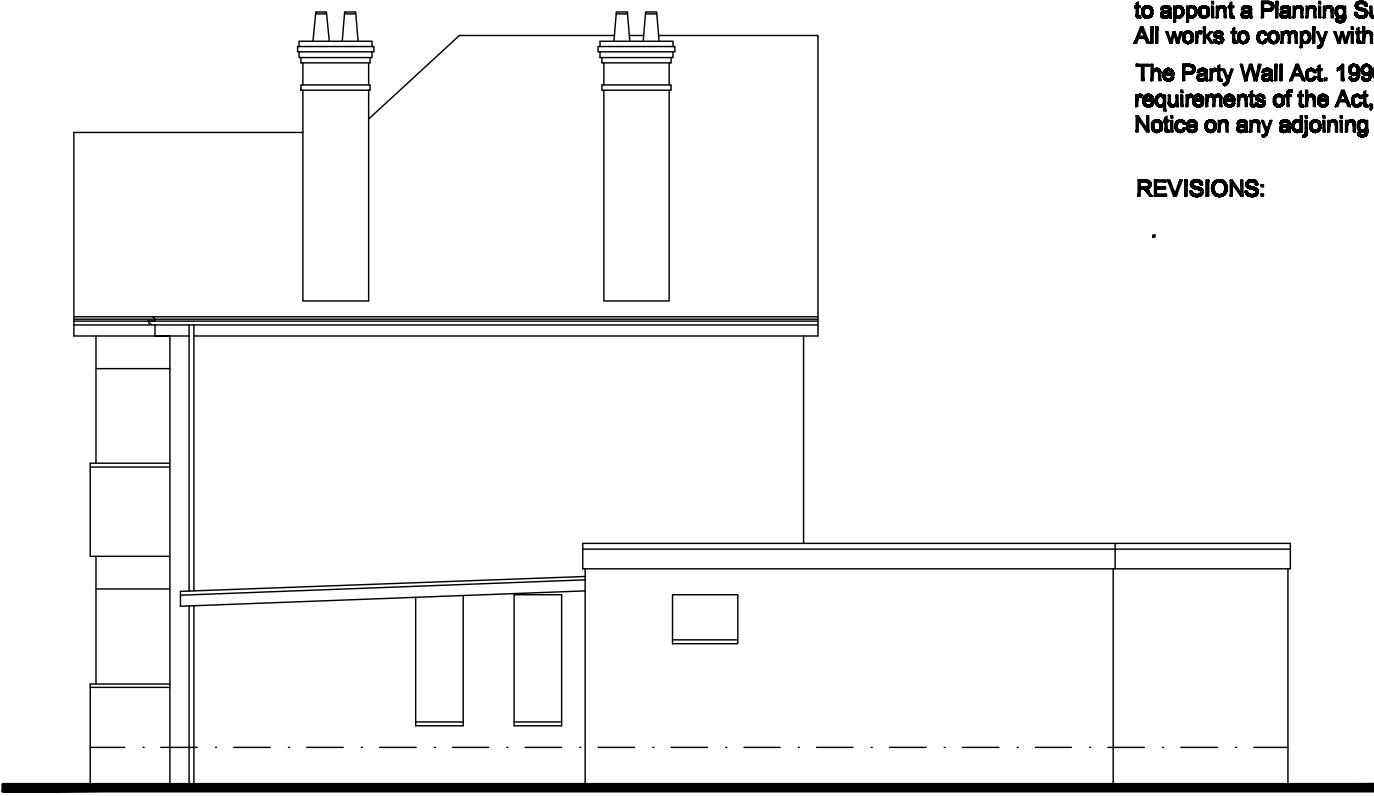


South Elevation

Existing Elevations
Scale 1:100


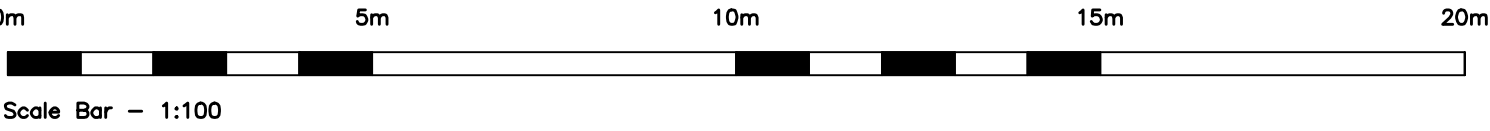


No dimensions to be scaled from drawing except for planning purposes.
The contractor should check all dimensions on site.
It is the contractor's responsibility to ensure compliance with Building Regulations.
C.D.M. Regs. 2015. The Client is advised of his responsibilities to appoint a Planning Supervisor under these Regs.
All works to comply with the C.D.M. Regs. 2015.
The Party Wall Act. 1996 The property owner is advised of the requirements of the Act, & the requirement to serve a Party Wall Notice on any adjoining owners as required under the act.

REVISIONS:

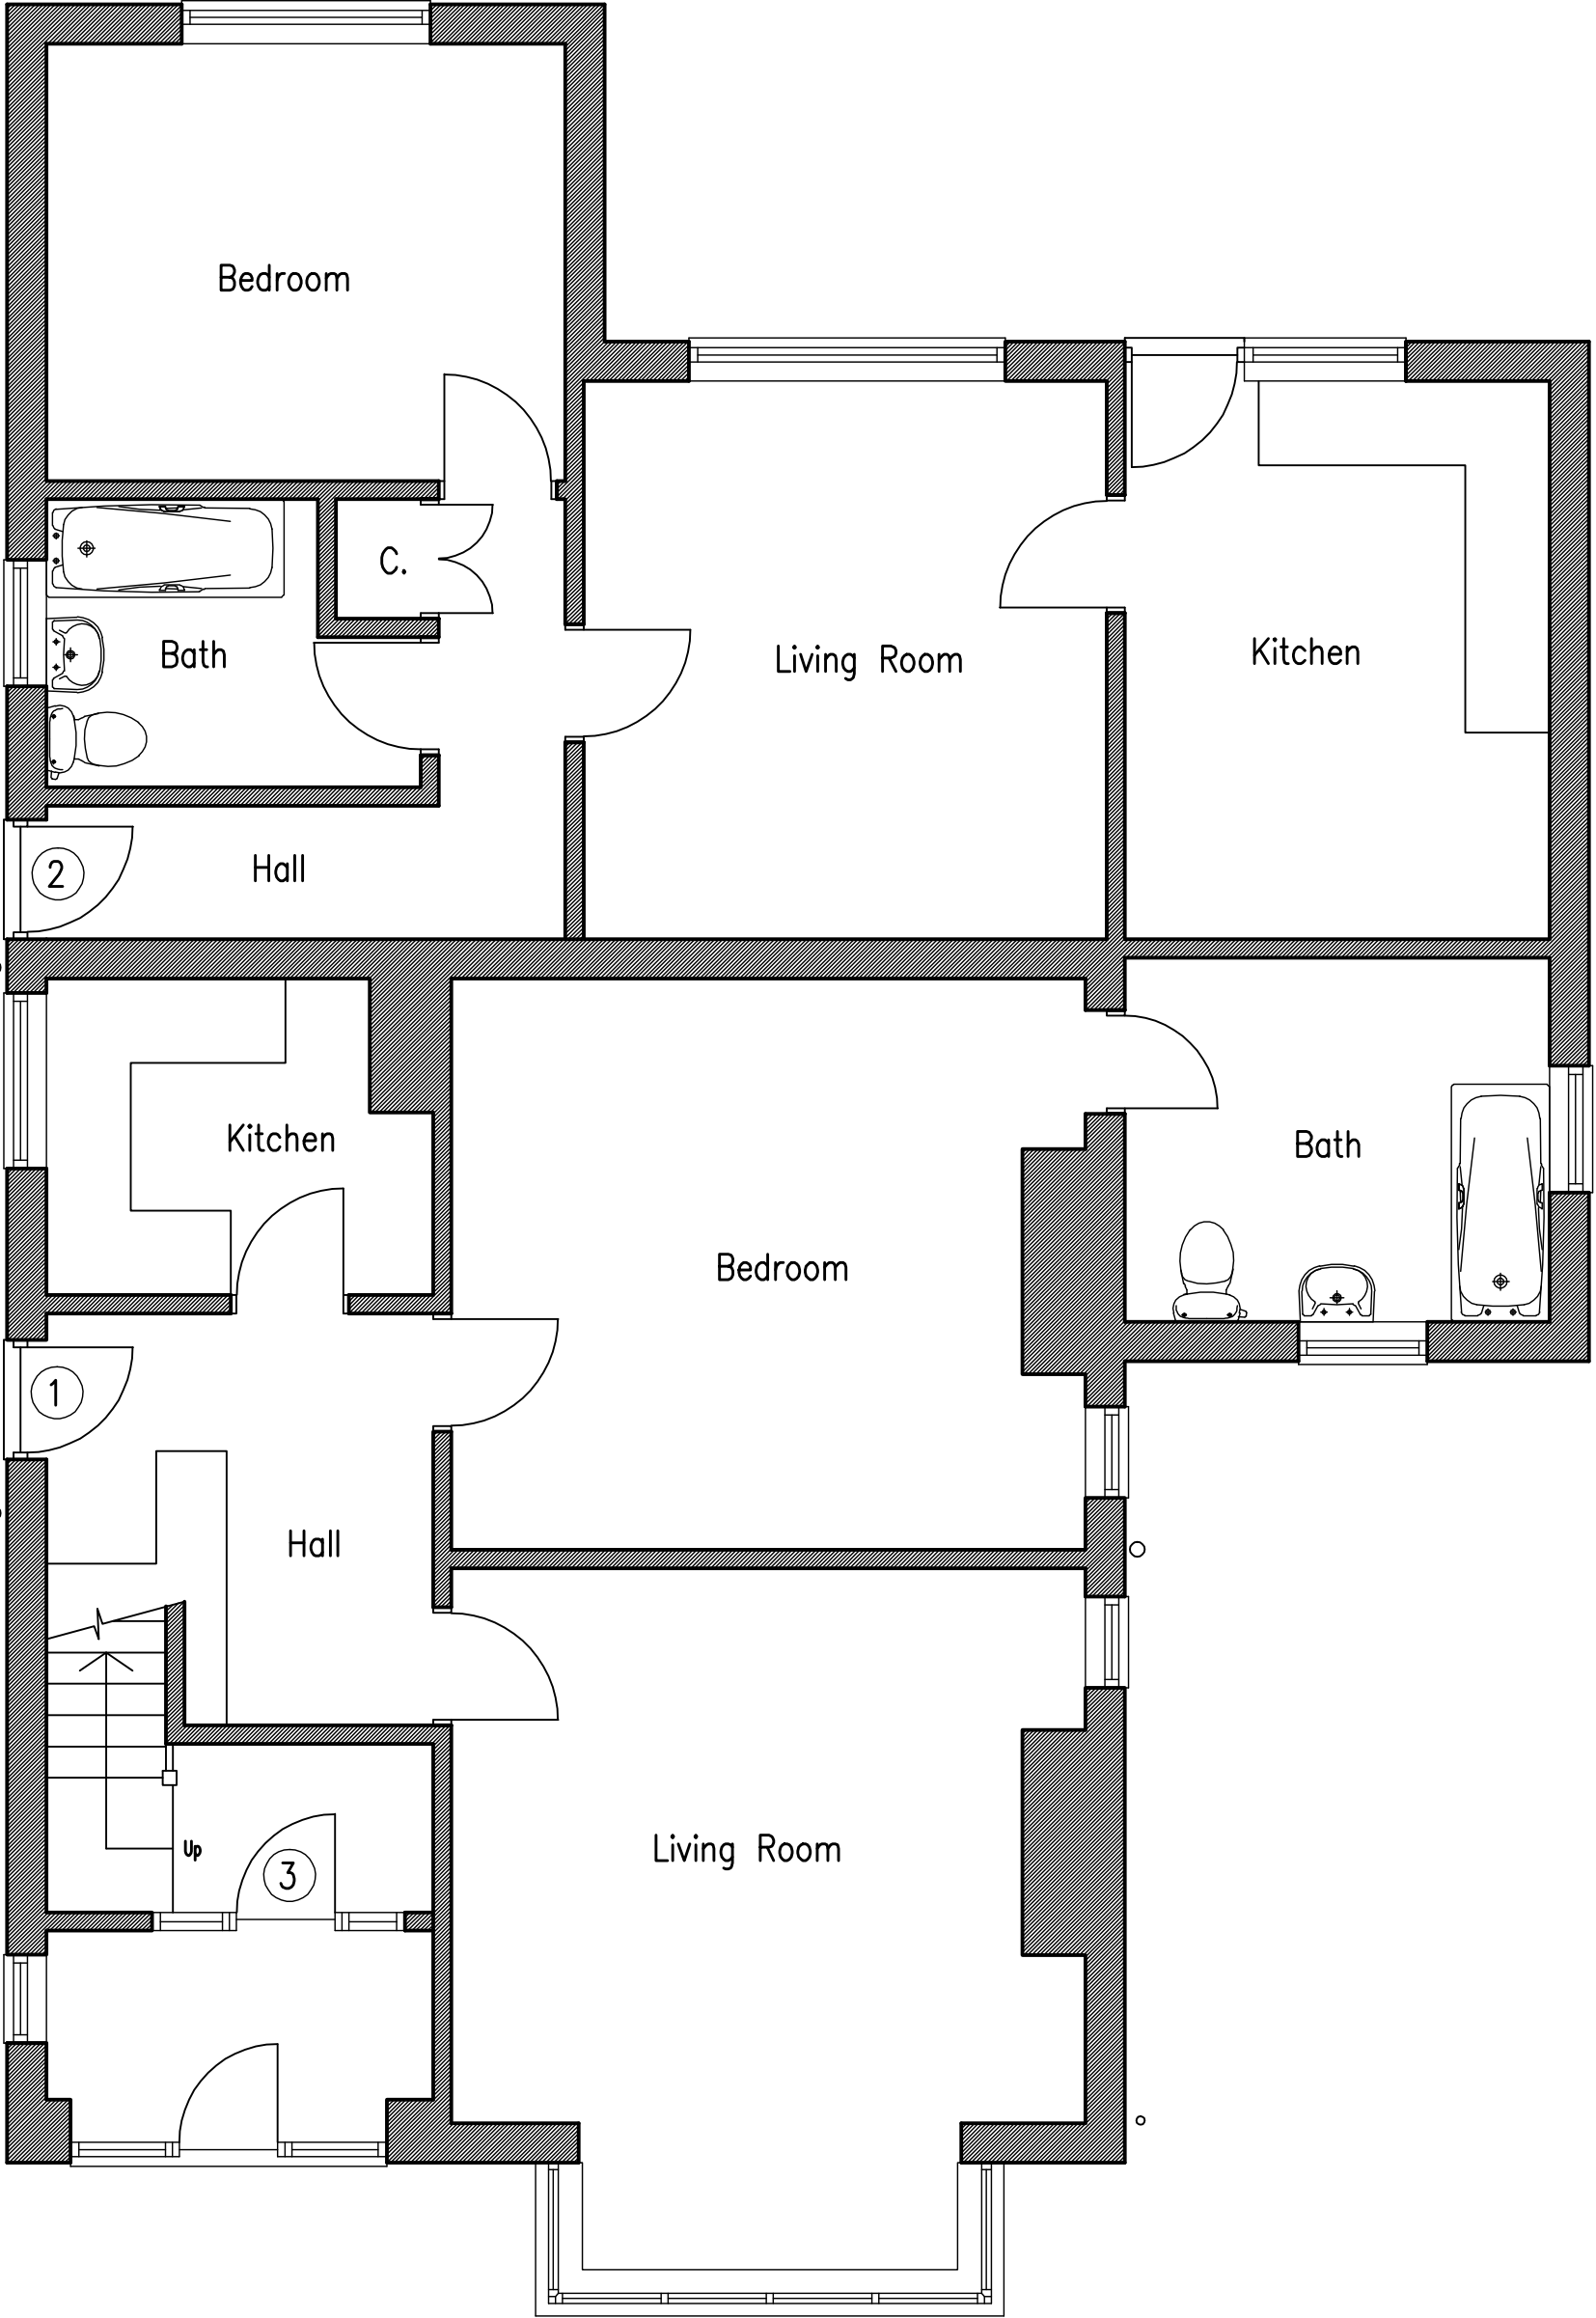

Existing Ground Floor
Scale 1:50

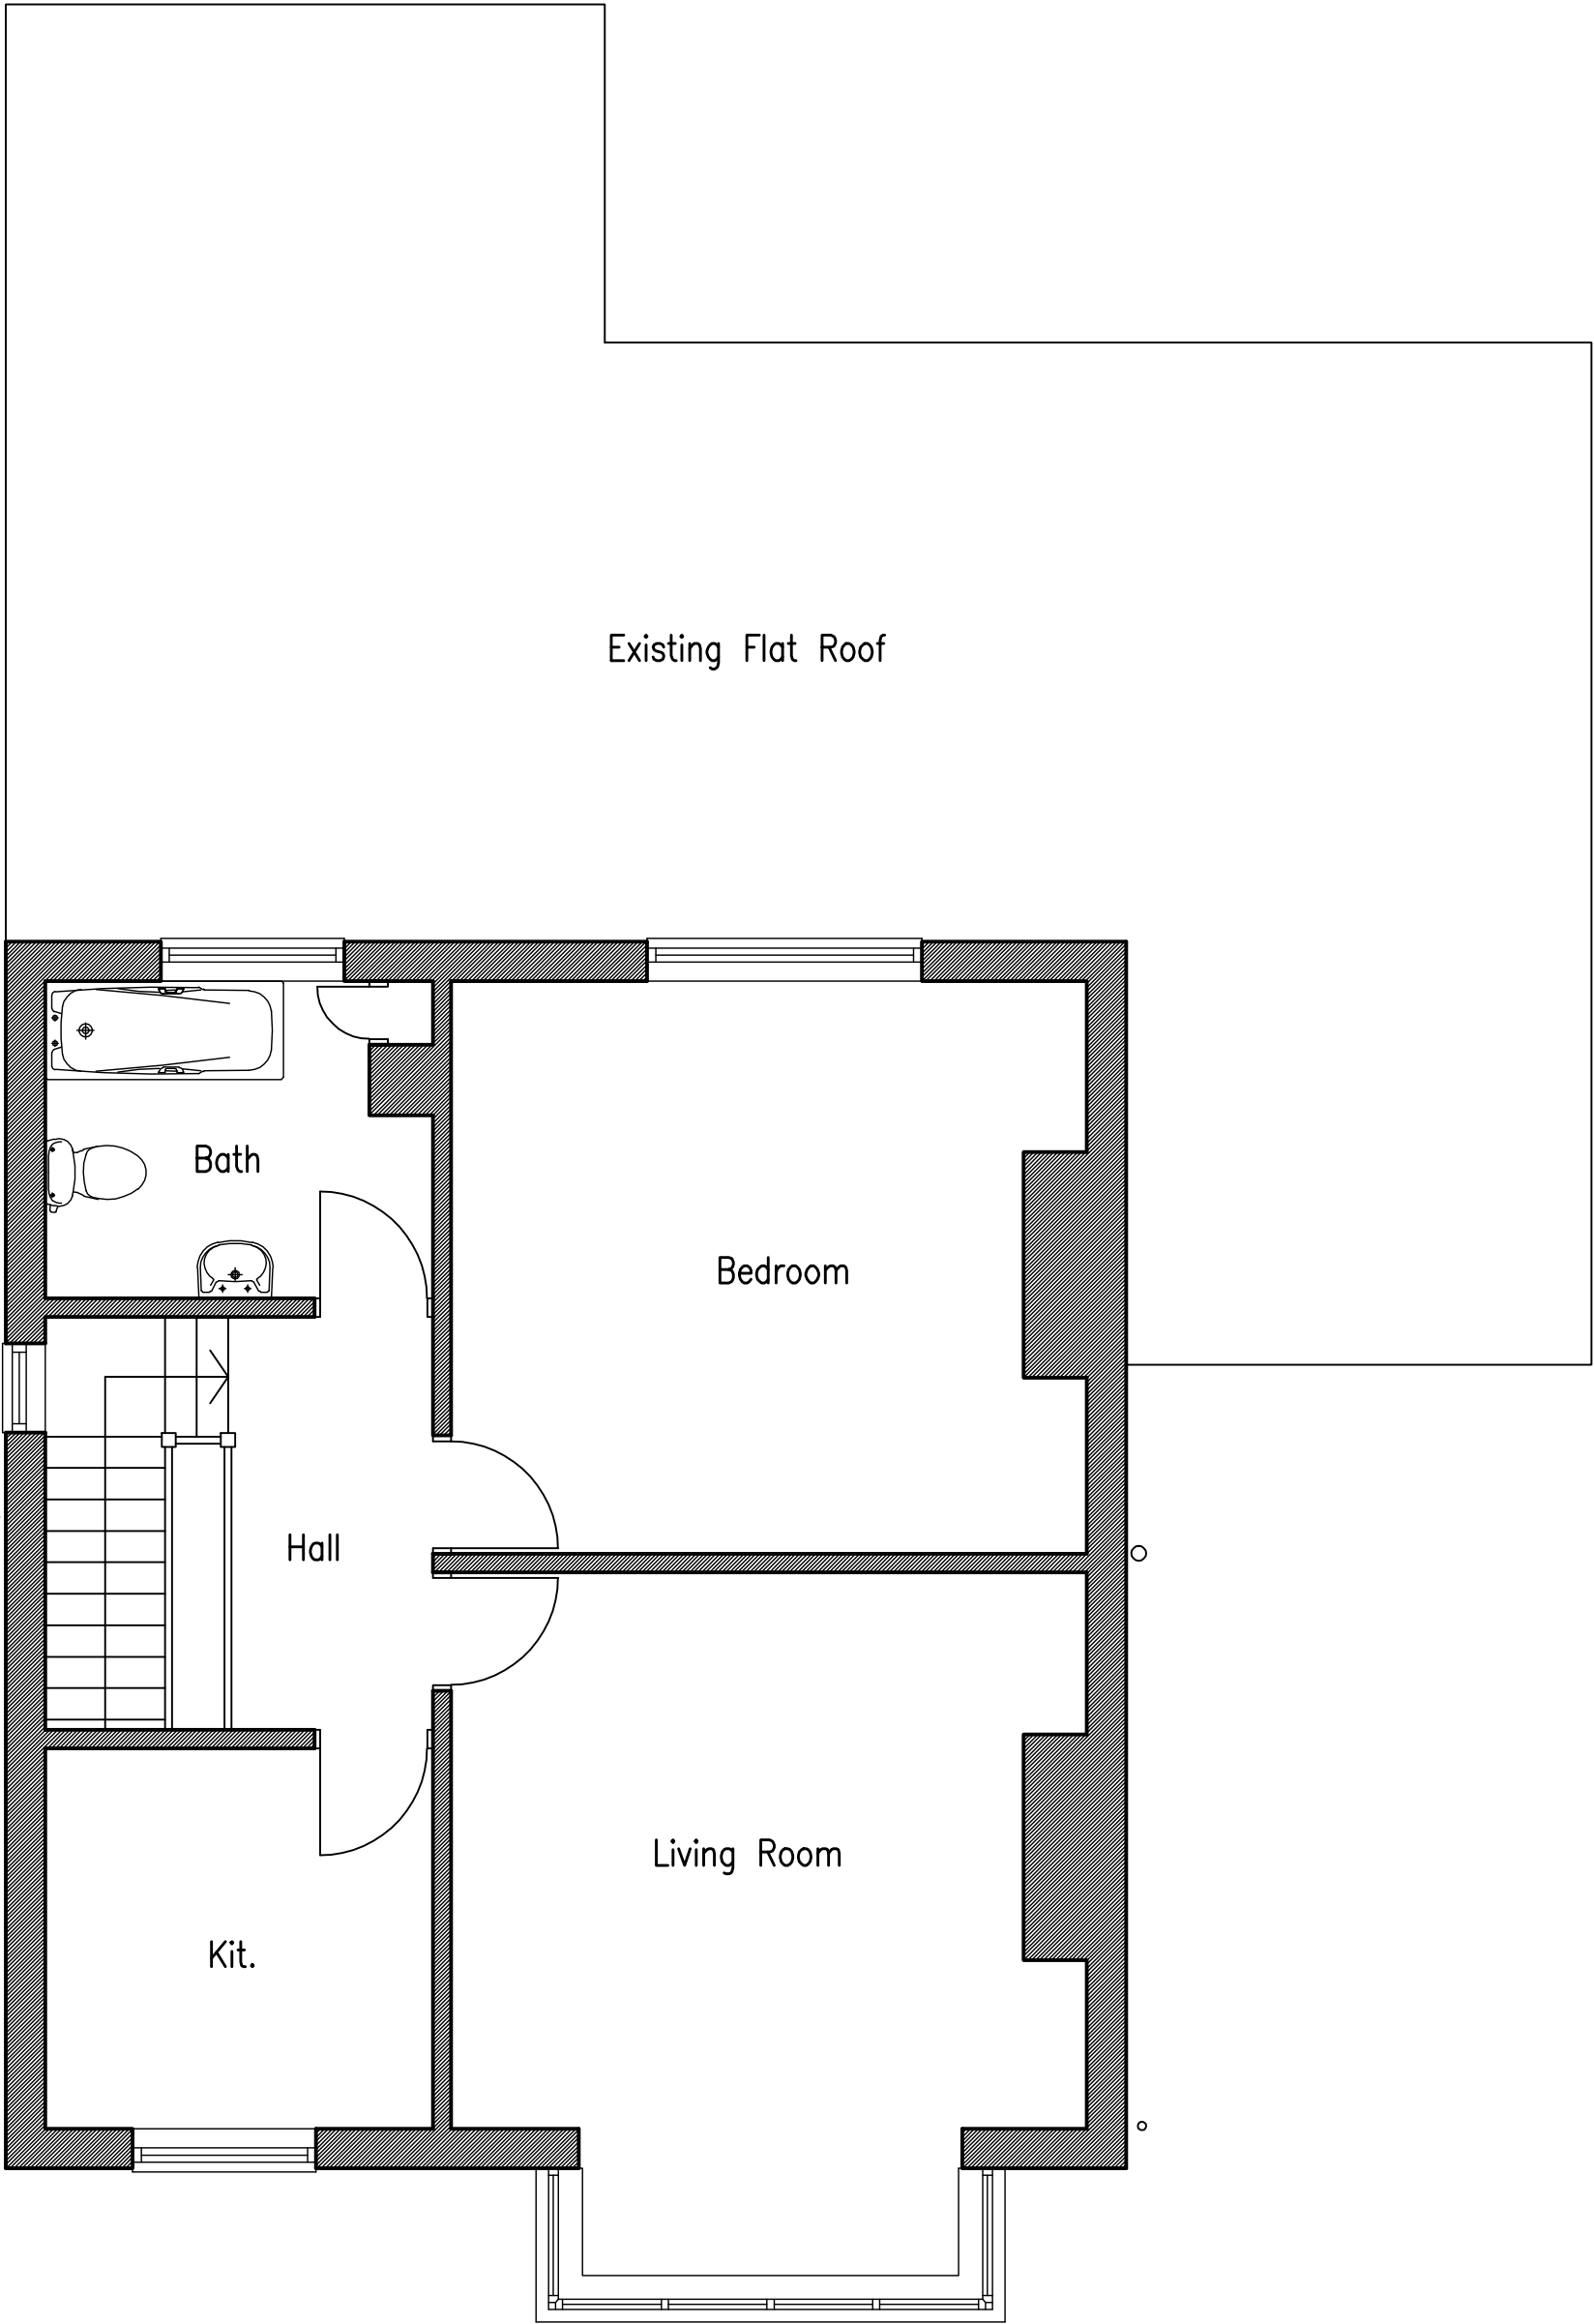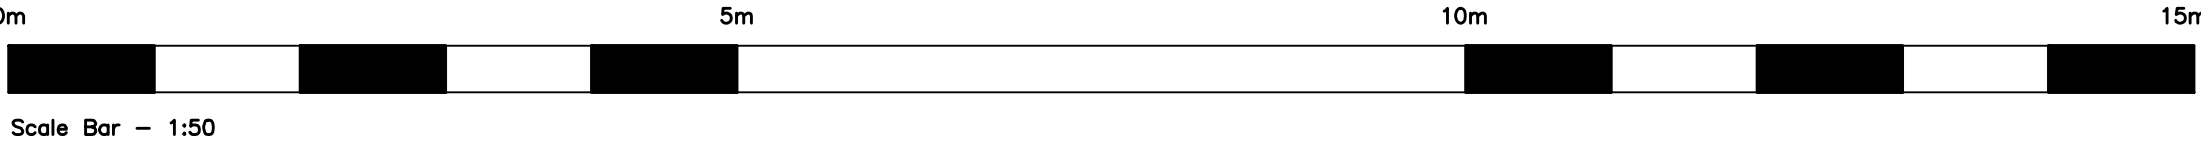

Existing First Floor
Scale 1:50

ADCS

Architectural Design

Computer Services

30 Foxley Lane
Worthing
West Sussex
BN13 3AD
Tel: 01903 280701
E-mail:
adcs@sky.com

Client	MR SIMON ROYALL		
Project	PROPOSED FLAT CONVERSION 126 ARUNDEL ROAD LITTLEHAMPTON WEST SUSSEX BN17 7DW		
Drawing	EXISTING FLOOR PLANS & ELEVATIONS		
Scale	Date	Drawn	
1:50 & 1:100 @A1	16.03.18	TP	
Drawing No.	Revision		

1210/P020