



West Elevation

Proposed Elevations

Scale 1:100

0m 5m 10m 15m 20m

Scale Bar - 1:100




Proposed North Elevation

Scale 1:100



Proposed East Elevation

Scale 1:100

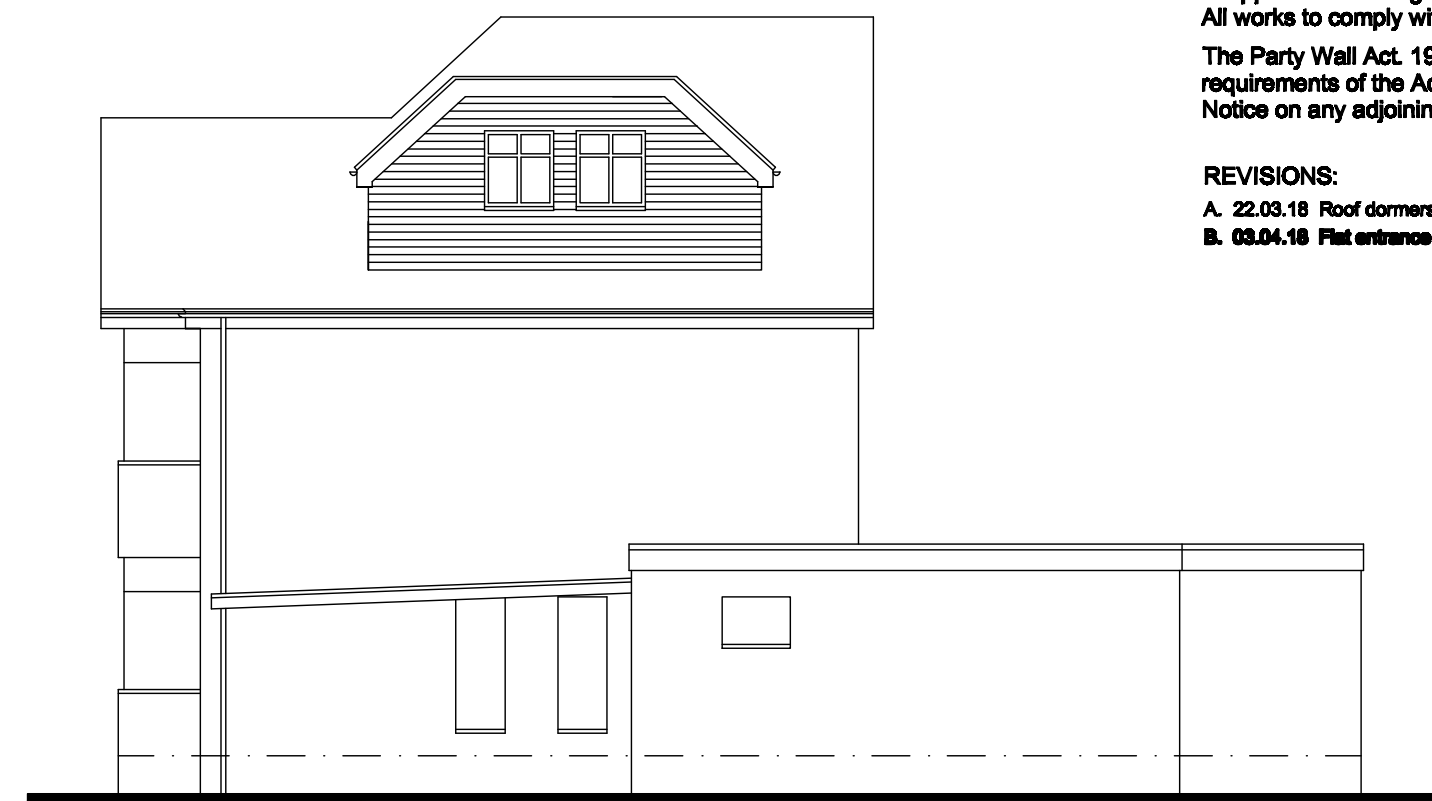

Proposed South Elevation

Scale 1:100

The contractor should check all dimensions on site.  
It is the contractors responsibility to ensure compliance with Building Regulations.  
C.D.M. Regs. 2015. The Client is advised of his responsibilities to appoint a Planning Supervisor under these Regs.  
All works to comply with the C.D.M. Regs. 2015.  
The Party Wall Act. 1996 The property owner is advised of the requirements of the Act, & the requirement to serve a Party Wall Notice on any adjoining owners as required under the act.

REVISIONS:  
A. 22.03.18 Roof dormers amended to client's requirements.  
B. 03.04.18 Flat entrance to Flat No.4 amended.

SCHEDULE OF MATERIALS

WALLS - TILE HANGING COLOUR TO BE CONFIRMED

ROOF - CONCRETE PLAIN ROOF TILES TO MATCH EXISTING

WINDOWS - SIDE CASEMENT PVC-U COLOUR WHITE

RAINWATER GOODS - PVC-U COLOUR BLACK TO MATCH EXISTING




Proposed Ground Floor

Scale 1:50


0m 5m 10m 15m

Scale Bar - 1:50

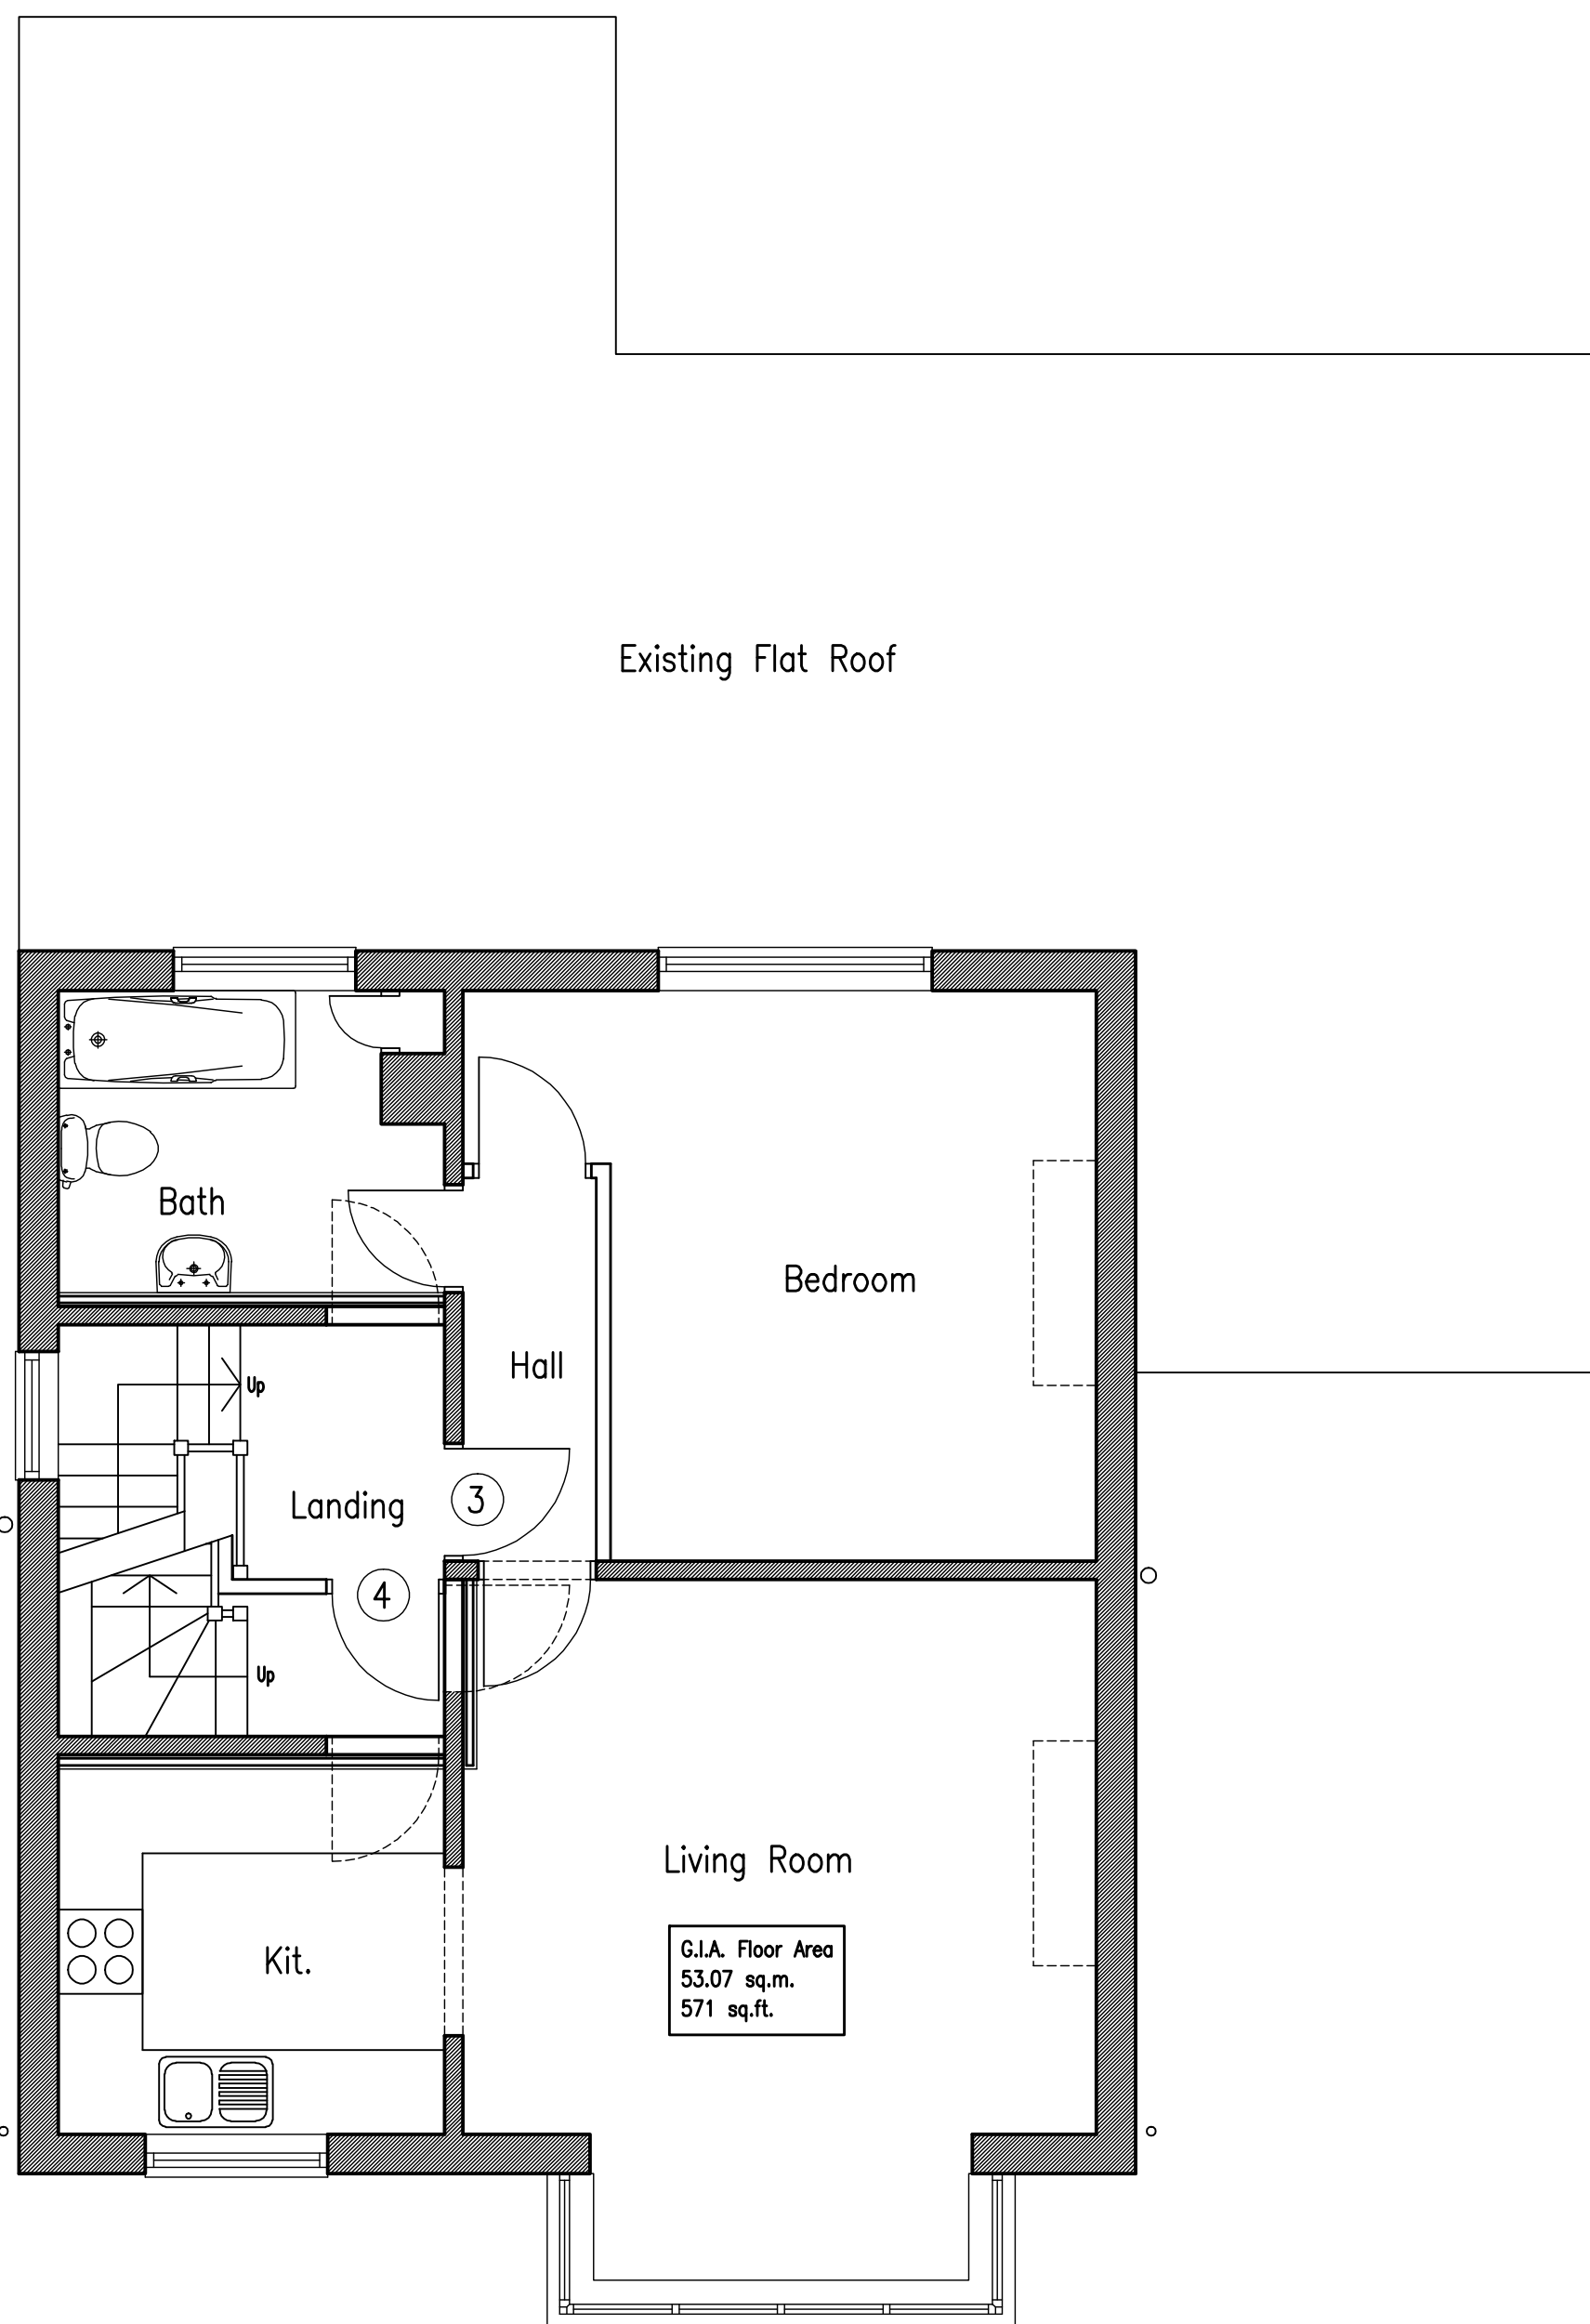

Proposed First Floor

Scale 1:50

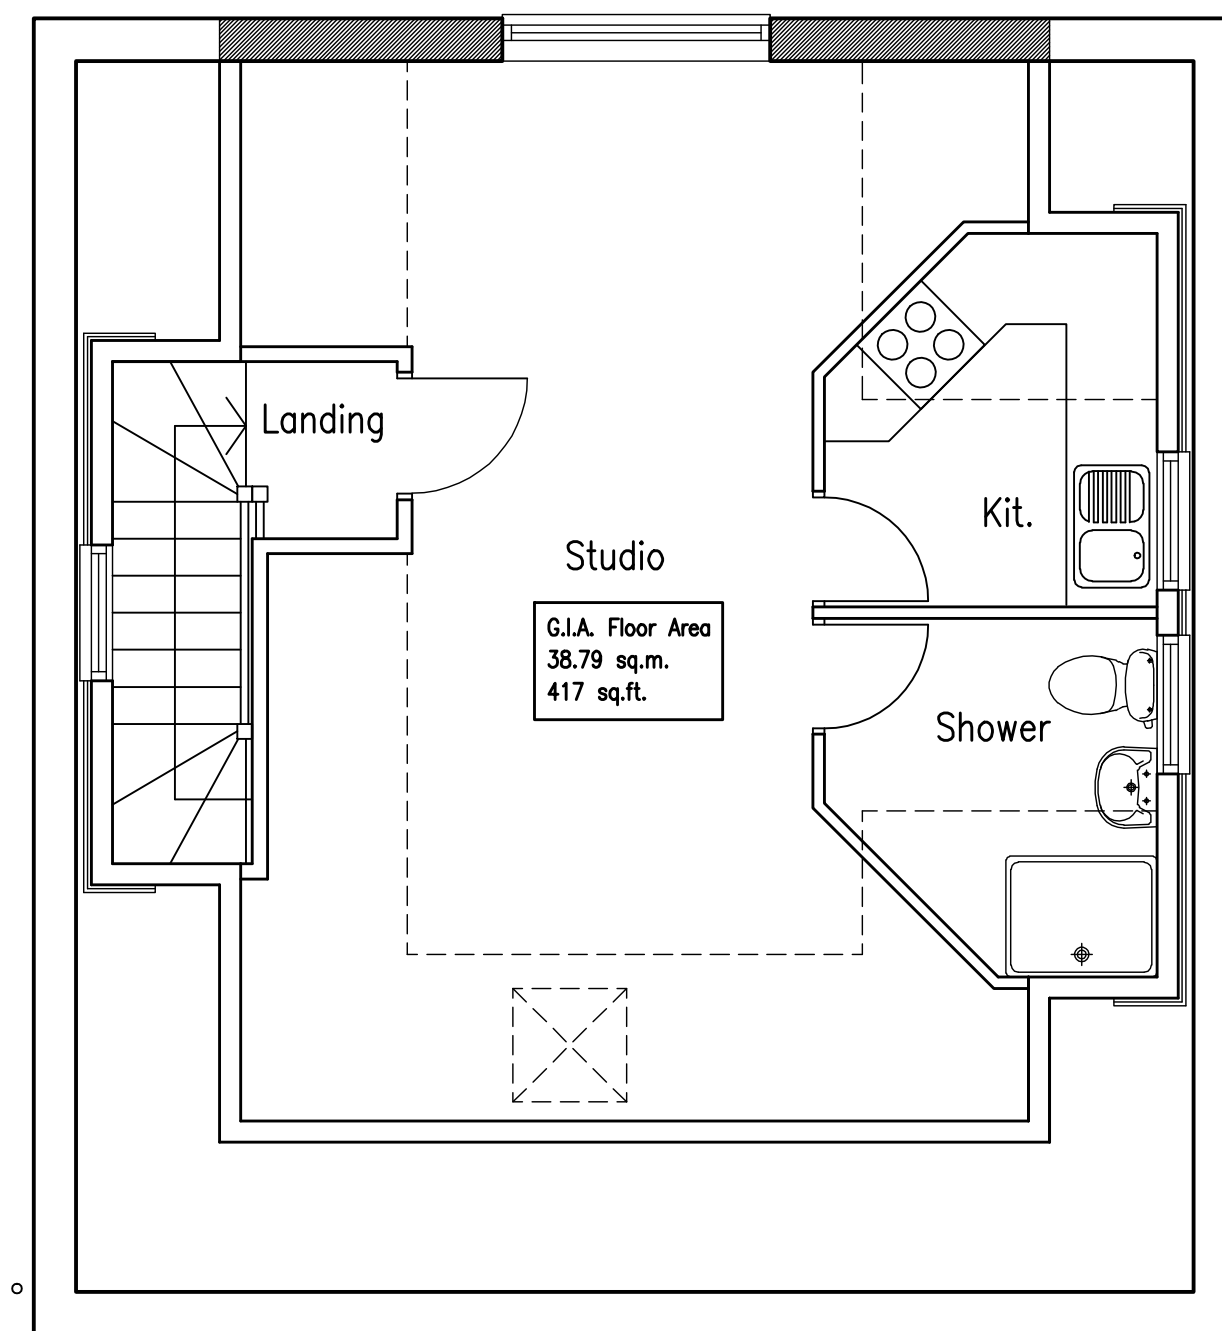

Proposed Second Floor

Scale 1:50

ADCS  
Architectural Design  
Computer Services  
30 Foxley Lane  
Worthing  
West Sussex  
BN13 3AD  
Tel: 01903 280701  
E-mail:  
adcs@sky.com

Client  
MR SIMON ROYALL

Project  
PROPOSED FLAT CONVERSION  
126 ARUNDEL ROAD  
LITTLEHAMPTON  
WEST SUSSEX BN17 7DW

Drawing  
PROPOSED FLOOR PLANS &  
ELEVATIONS

Scale Date Drawn  
1:50 & 19.03.18 TP  
1:100 @A1

Drawing No. Revision

1210/P021 B