




West Elevation

Proposed Elevations
Scale 1:100

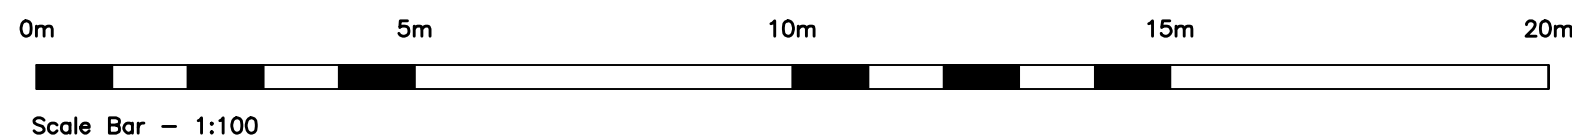


Proposed North Elevation

Scale 1:100



Proposed East Elevation

Scale 1:100

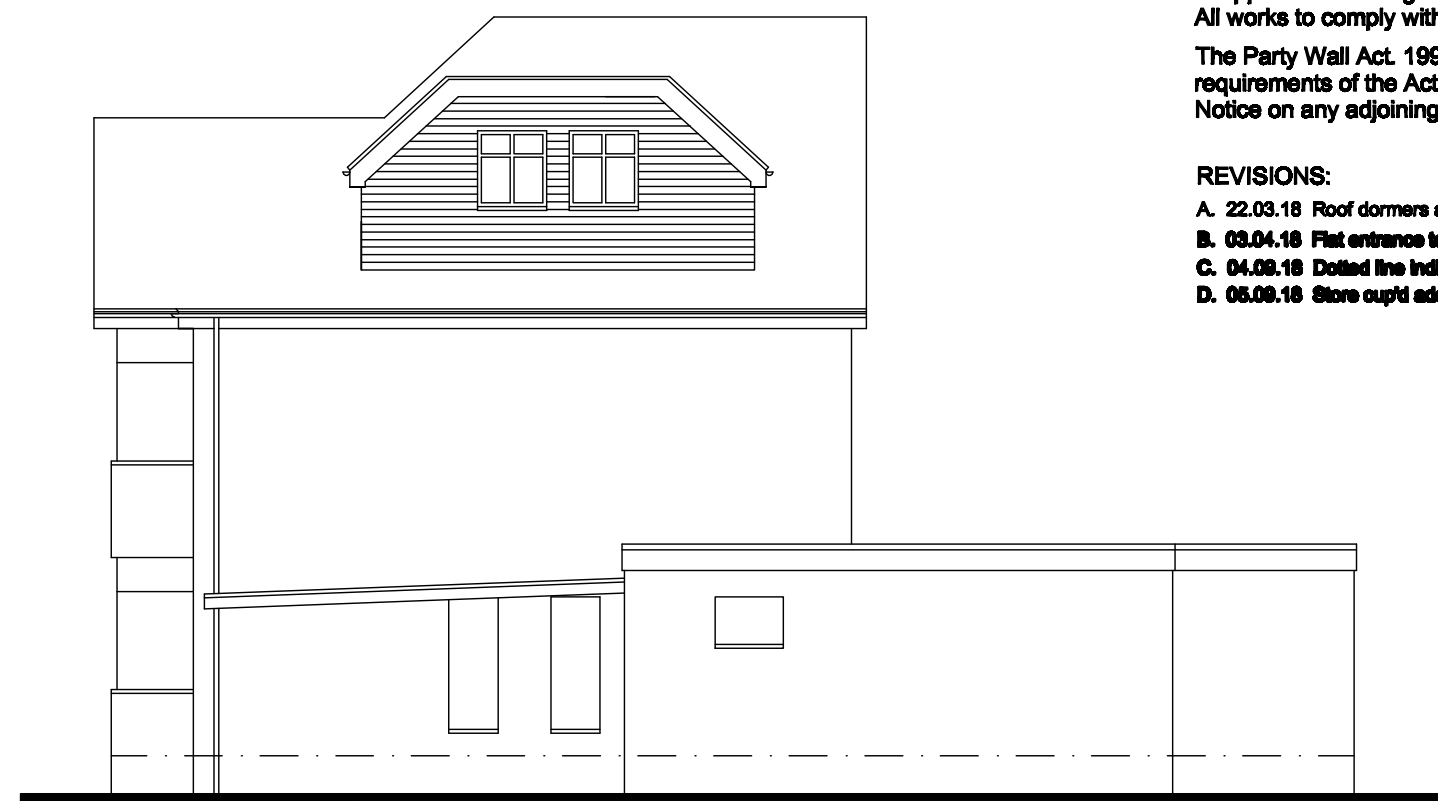

Proposed South Elevation

Scale 1:100

The contractor should check all dimensions on site.
It is the contractors responsibility to ensure compliance with Building Regulations.
C.D.M. Regs. 2015. The Client is advised of his responsibilities to appoint a Planning Supervisor under these Regs.
All works to comply with the C.D.M. Regs. 2015.
The Party Wall Act, 1996 The property owner is advised of the requirements of the Act, & the requirement to serve a Party Wall Notice on any adjoining owners as required under the act.

REVISIONS:
A. 22.03.18 Roof dormers amended to client's requirements.
B. 03.04.18 Flat entrance to Flat No.4 amended.
C. 04.08.18 Dotted line indicating 1800mm height amended.
D. 06.08.18 Store cuprt added.



SCHEDULE OF MATERIALS

WALLS - TILE HANGING COLOUR TO BE CONFIRMED
ROOF - CONCRETE PLAIN ROOF TILES TO MATCH EXISTING
WINDOWS - SIDE CASEMENT PVC-U COLOUR WHITE
RAINWATER GOODS - PVC-U COLOUR BLACK TO MATCH EXISTING




Proposed Ground Floor

Scale 1:50

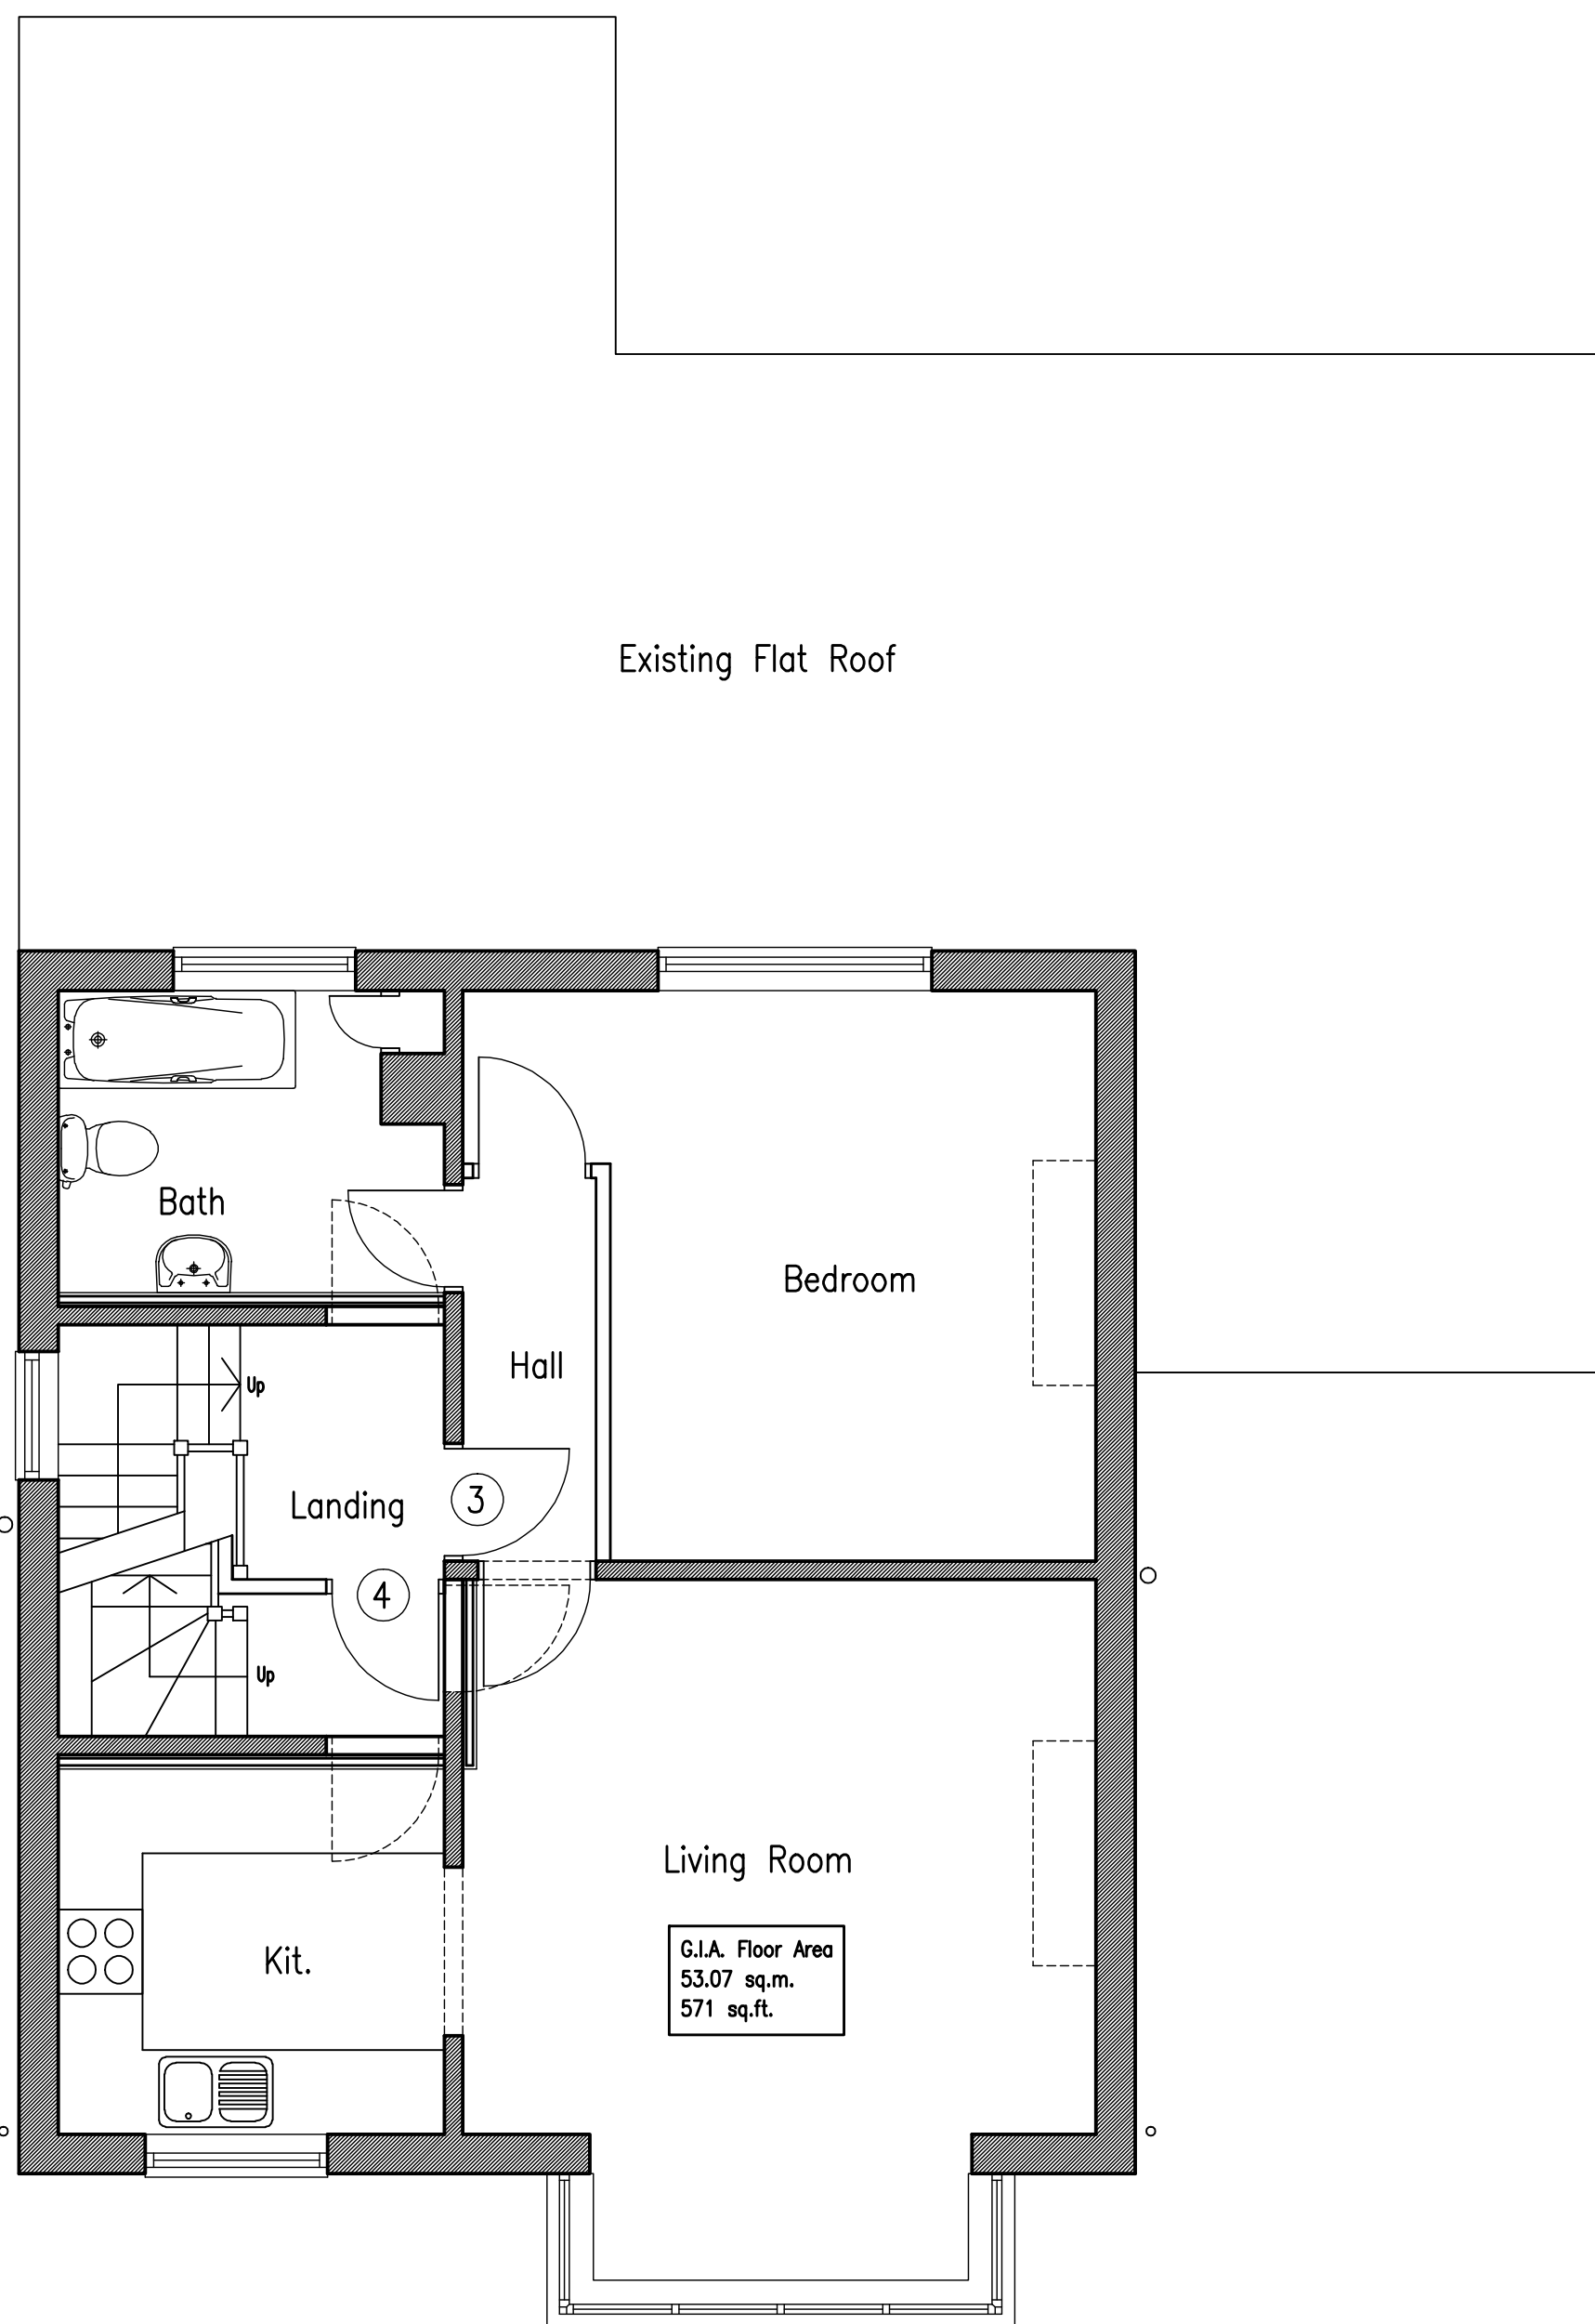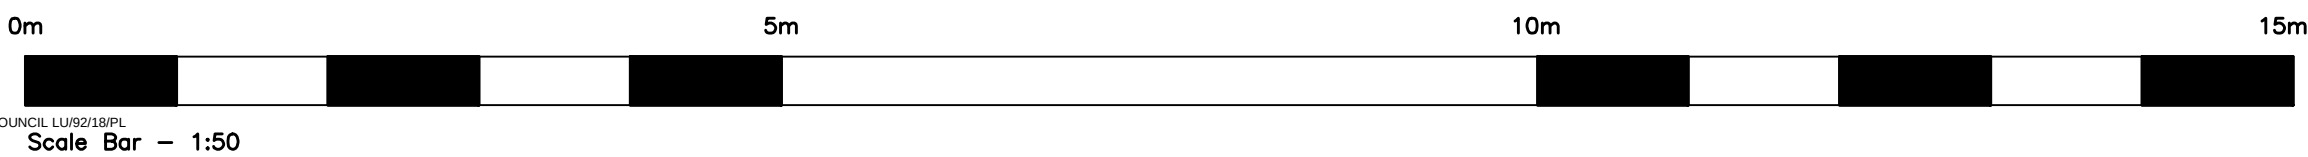


Proposed First Floor

Scale 1:50

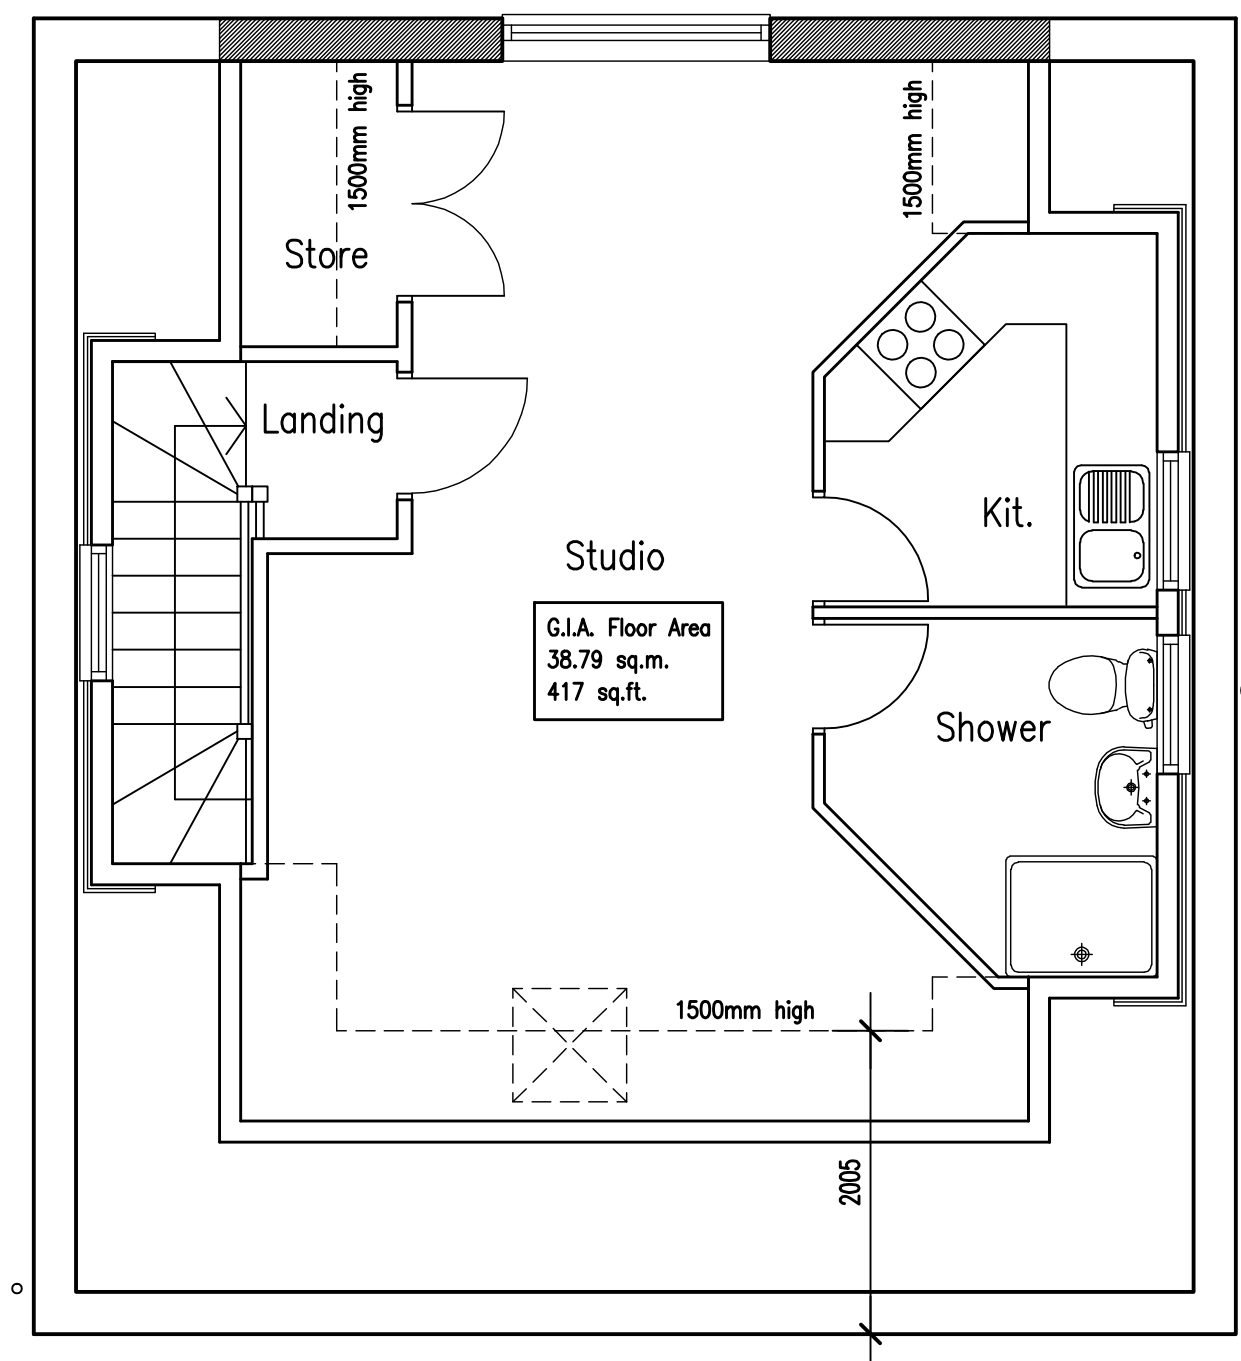

Proposed Second Floor

Scale 1:50

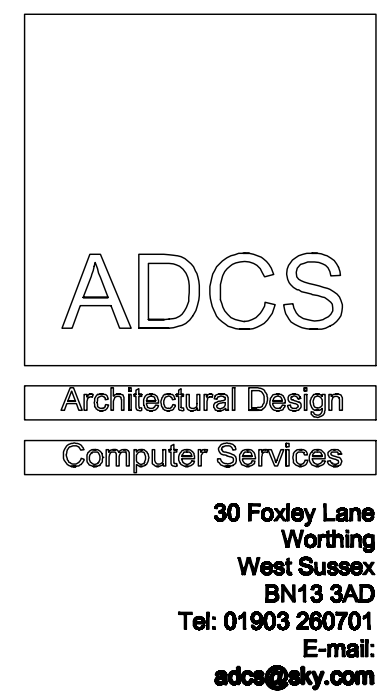

Client	MR SIMON ROYALL		
Project	PROPOSED FLAT CONVERSION 126 ARUNDEL ROAD LITTLEHAMPTON WEST SUSSEX BN17 7DW		
Drawing	PROPOSED FLOOR PLANS & ELEVATIONS		
Scale	1:50 & 1:100 @A1	Date	19.03.18
Drawn	TP		
Drawing No.	1210/P021	Revision	D