


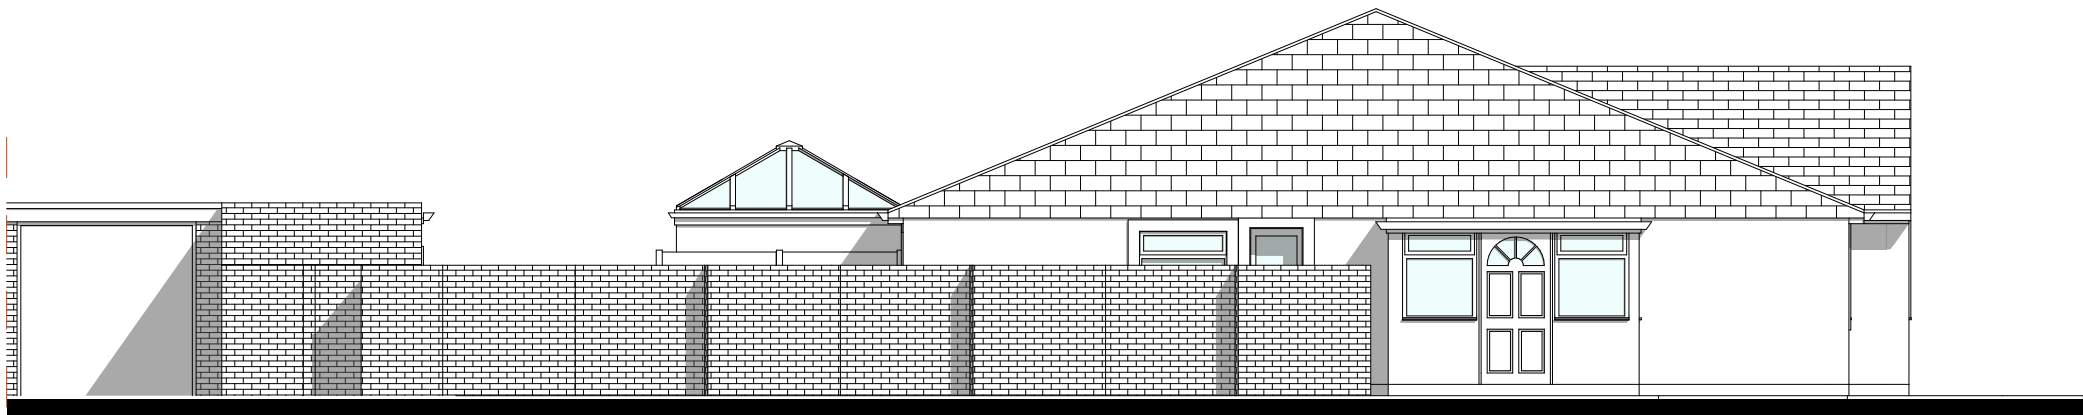

PROPOSED SOUTH ELEVATION (STREETVIEW)



EXISTING SOUTH ELEVATION (STREETVIEW)

PROPOSED
DEMOLISHED / ALTERED

Issue Date	Revision	Revision Comments	Drawn by	Checked by
16.03.26	A	First Draft	RG	NE

Date Started 2026 03 16
Scale 1:25/ A1
Drawing Stage Concept Design
Drawing Status Planning
Client

Project
20 FAIRWAY
LITTLEHAMPTON
BN17 6PY
Drawing Title
STREET ELEVATIONS

DWG No 20FW A-201 Rev A
STUDIO ANQT
contact@studioanqt.co.uk
www.studioanqt.co.uk

0 5.0m