


EXISTING NORTH ELEVATION (AS VIEWED FROM 9 STARBOARD WALK)

9 STARBOARD WALK X 20 FAIRWAY



EXISTING WEST ELEVATION

20 FAIRWAY X 9 STARBOARD WALK

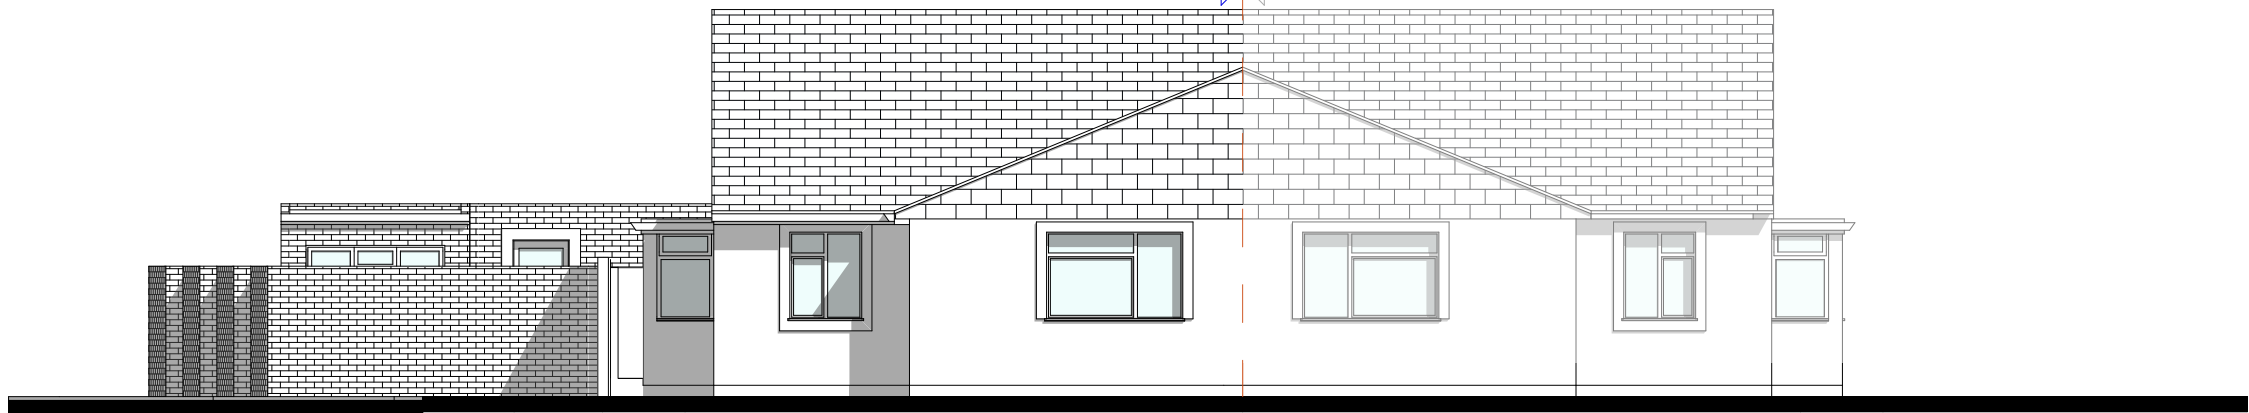

EXISTING EAST ELEVATION



EXISTING SOUTH ELEVATION

0 5.0m

PROPOSED
DEMOLISHED / ALTERED

Issue Date	Revision	Revision Comments	Drawn by	Checked by
16.03.26	A	First Draft	RG	NE

Date Started 2026 03 16

Scale 1:100/ A3

Drawing Stage Concept Design

Drawing Status Planning

Client

Project

20 FAIRWAY
LITTLEHAMPTON
BN17 6PY

Drawing Title

EXISTING ELEVATIONS

DWG No

20FW A-902

Rev

A

STUDIO **ANQT**

contact@studioanqt.co.uk
www.studioanqt.co.uk