


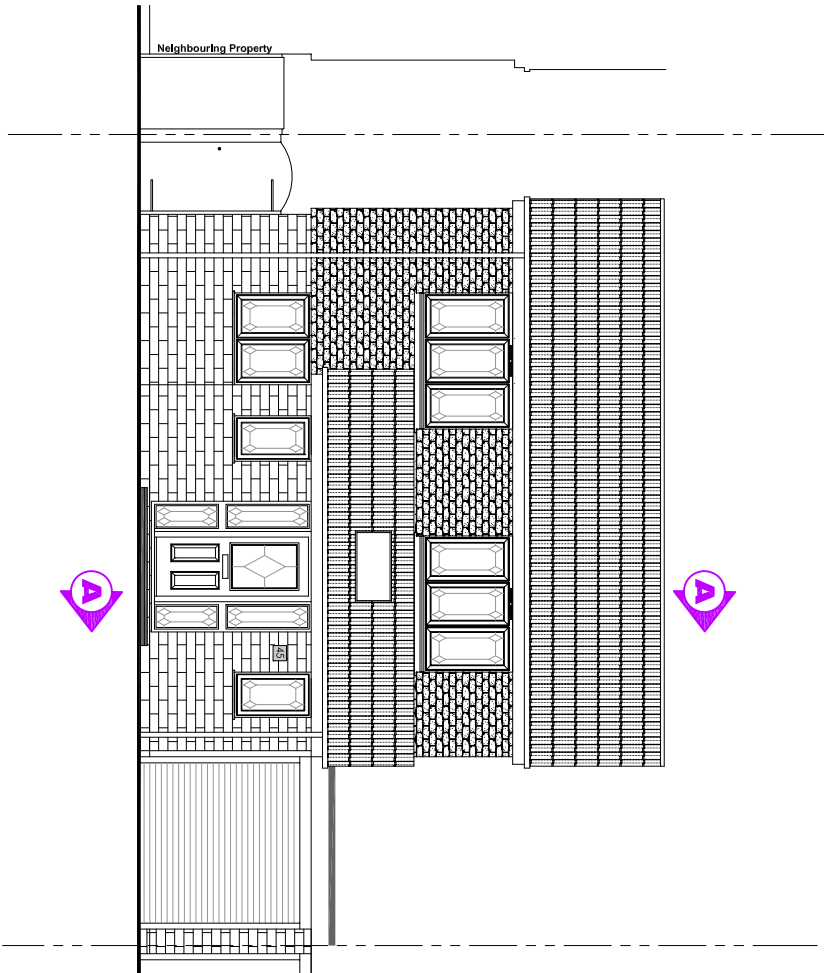


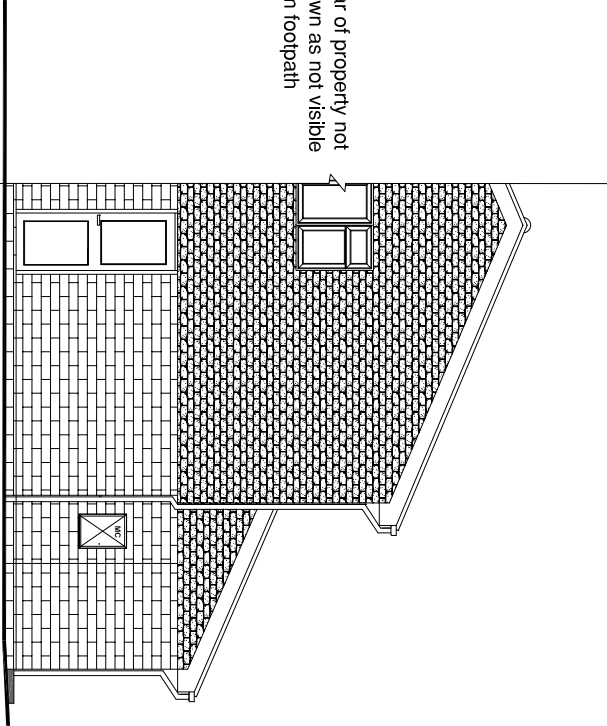


East Elevation(Front) at 1:100 Scale

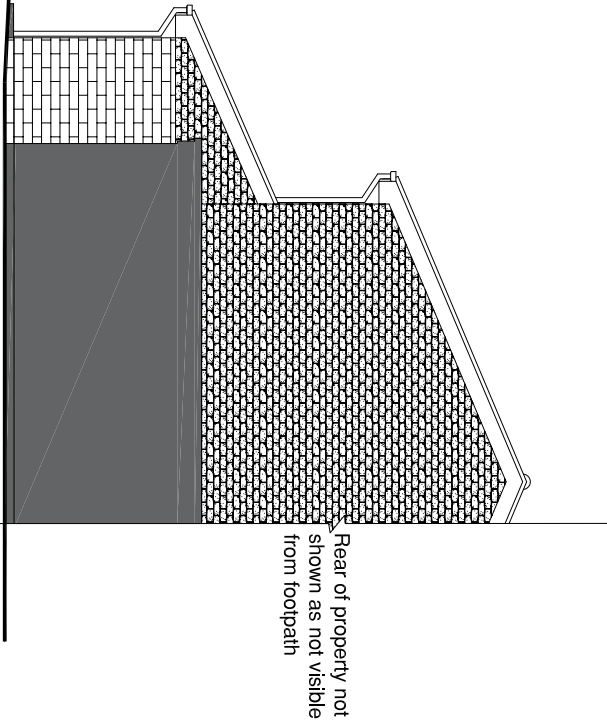


South Elevation(Part of side)

 



North Elevation(Part of side)

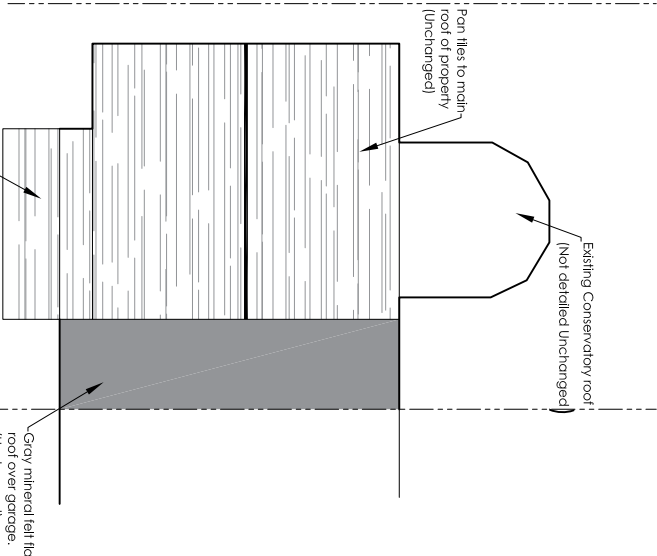

Roof Plan at 1:200 Scale

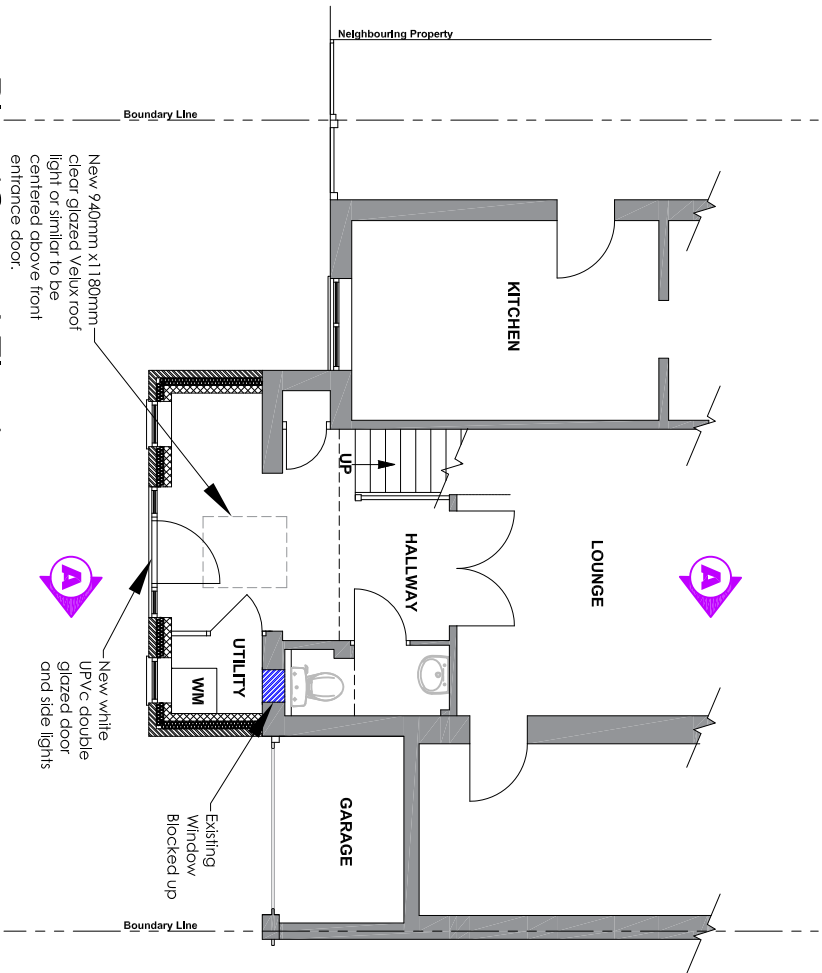

Plan (Ground Floor) at 1:100 Scale

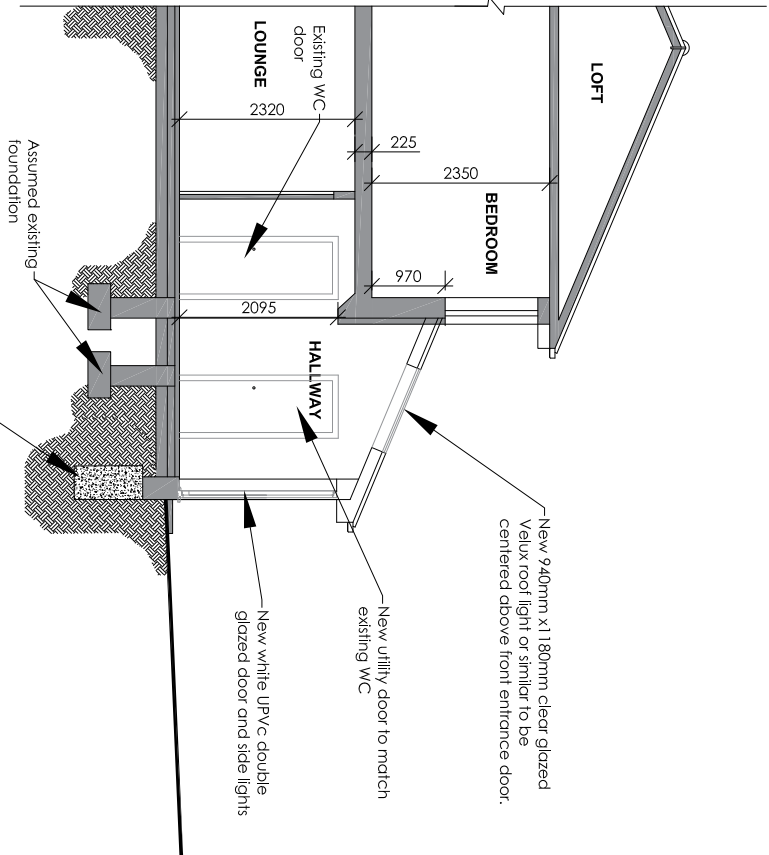 

Section A-A at 1:100 Scale



- Proposed Materials**
- Roof - Pan tiles - to match existing.
 - Ground floor walls to extension - Stretcher bond brickwork to match existing.
 - 1st floor walls to extension - Clad with green sand faced tiles.
 - Windows, doors, soffits and fascias - White UPVC to match existing.
 - Flat garage roof - Gray mineral felt finish unchanged from existing.

TREVORE UNSTED

55-57 SEA LANE, RUSTINGTON, WEST SUSSEX BN16 2PQ TEL: 01903 859390

Client: Mr and Mrs P. Critchley

Project: Front Extension
45 Tideway
Littlehampton
BN17 6PP

Drawing: Proposed Elevations, Plans, Section and Location

Scale: As Shown	Drawing No:	20/4721/02
Date: 04/ 2020		
Drawn: RS	Revisions: A - As detailed ADC 20/04/20	
Copyright: TU	A	

The contractor must check all dimensions and levels on site and no dimensions are to be scaled from drawings.

It is the contractor's responsibility to ensure compliance with all statutory authority requirements, carry out works with total regard to existing and retained structure. Works and materials to latest CPBS.

Drawing to be read in strict accordance with engineer's information where applicable.

All structural timber C16 unless otherwise noted. All structural and external timber pressure impregnated with preservatives, cut ends site swathed with Cupinol or similar treatment.

Local Authority to witness satisfactory test on all new and affected foul storm drainage.