

Permission is granted to scale from this drawing for the purpose of Local Authority Planning Approval only. In all other cases DO NOT scale from this drawing. Please contact this office for any additional information required.


Contractors, Sub-Contractors and Suppliers are to check all relevant dimensions, levels and details of the site and any existing buildings before commencing any shop drawings or building work. Any discrepancies should be reported to this office.

This drawing must be read in conjunction with all related drawings and documents relevant to this project, including those prepared by appointed consultants, specialists and sub-contractors etc.


This drawing is the copyright of RDV a Design.

revisions


1			
---	--	--	--

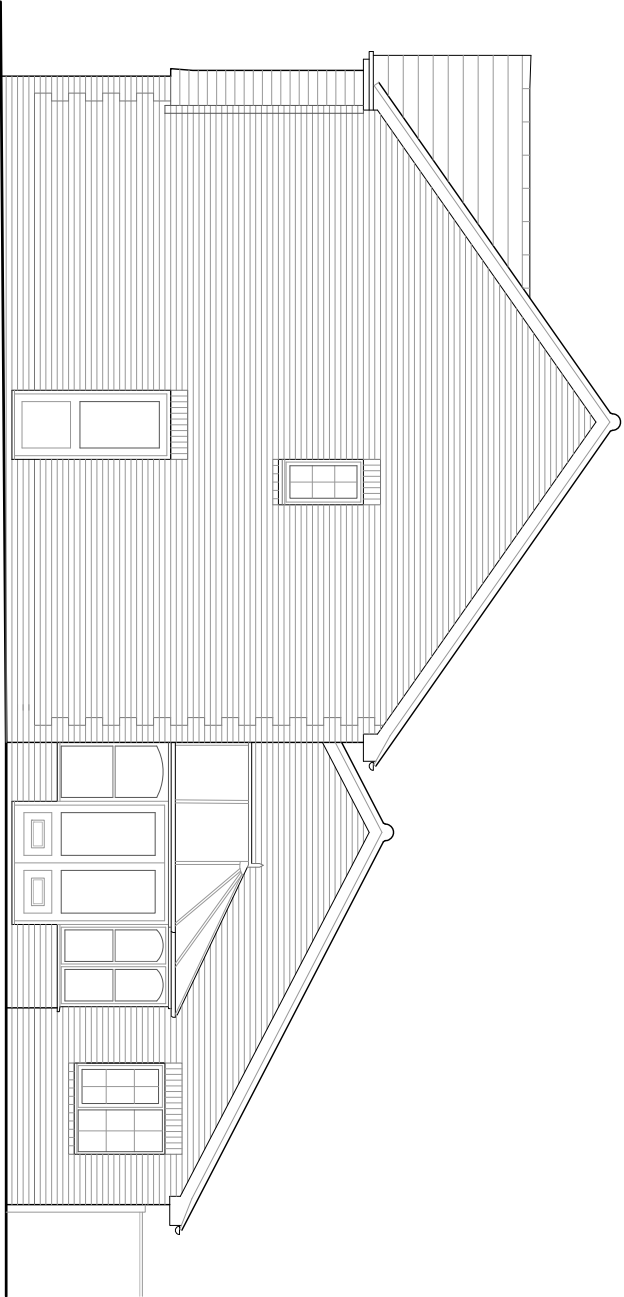

East Elevation: Scale 1:100

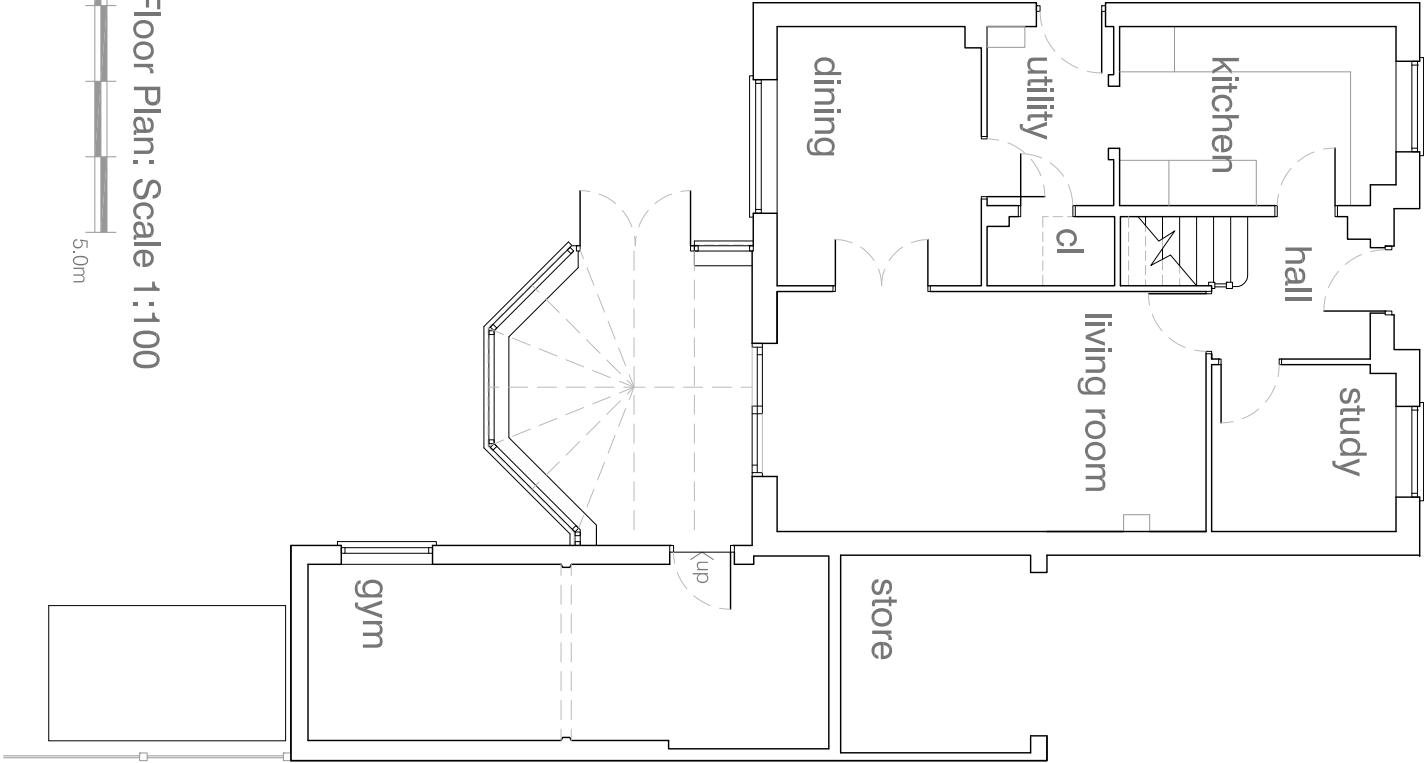

Ground Floor Plan: Scale 1:100

 

North Elevation: Scale 1:100



RDV a Design

9 Oak End | Arundel | West Sussex
Tel: 01903 884013

project
116 Bluebell Drive
Littlehampton
West Sussex

drawing

Ground Floor Plan and Elevations

As Existing

Proposed Conservatory / Sun Room

scale		date
1:100	@ A3	February 2021
job no	drawing no	rev
20208	00.02	