

Permission is granted to scale from this drawing for the purpose of Local Authority Planning Approval only. In all other cases DO NOT scale from this drawing. Please contact this office for any additional information required.


Contractors, Sub-Contractors and Suppliers are to check all relevant dimensions, levels and details of the site and any existing buildings before commencing any shop drawings or building work. Any discrepancies should be reported to this office.

This drawing must be read in conjunction with all related drawings and documents relevant to this project, including those prepared by appointed consultants, specialists and sub-contractors etc.


This drawing is the copyright of RDV a Design.

revisions


|   |  |  |  |
|---|--|--|--|
| 1 |  |  |  |
|---|--|--|--|

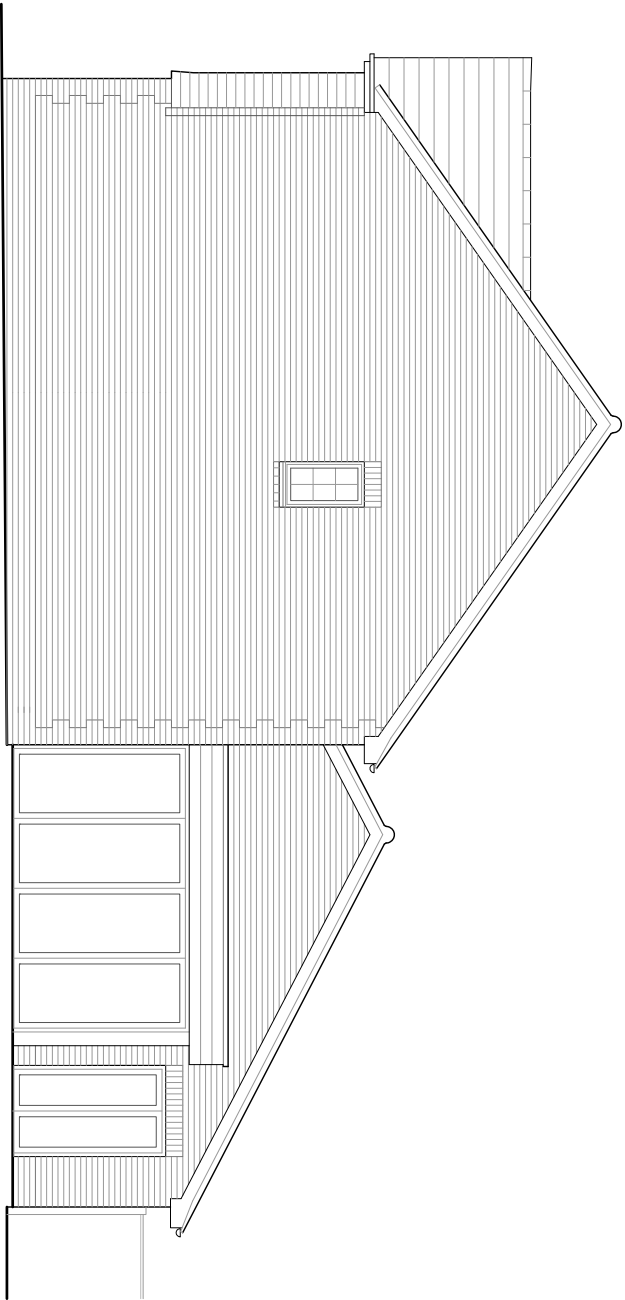

East Elevation: Scale 1:100

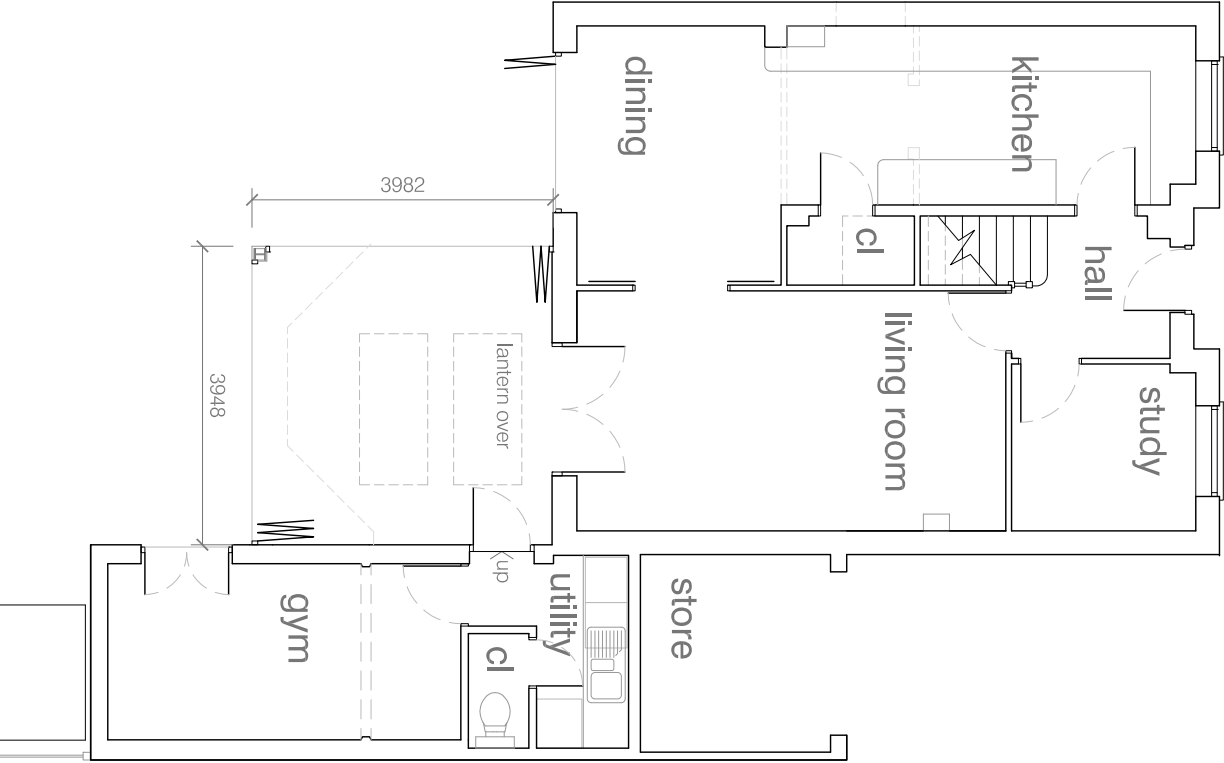

Ground Floor Plan: Scale 1:100

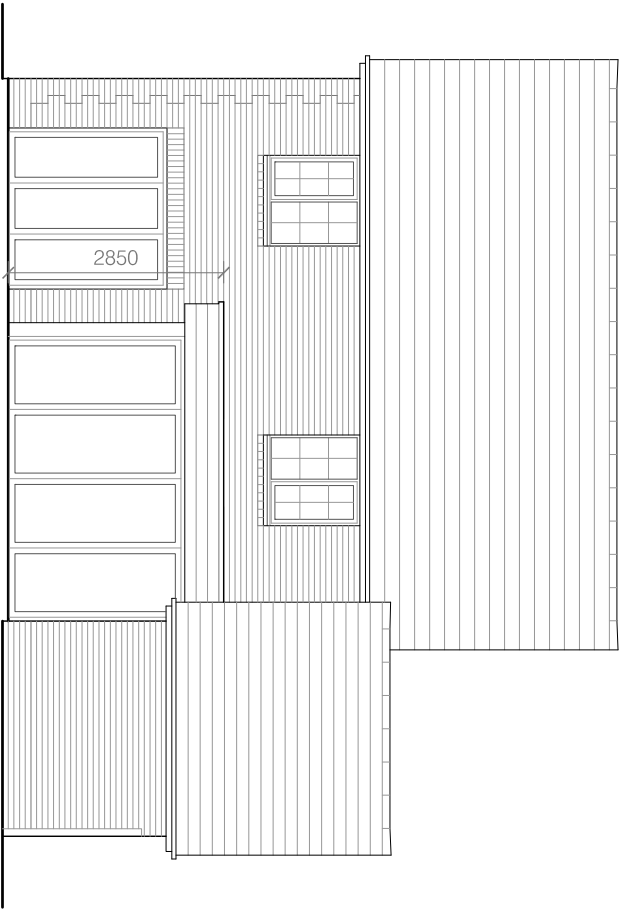

North Elevation: Scale 1:100



## RDV a Design

9 Oak End | Arundel | West Sussex  
Tel: 01903 884013

project  
116 Bluebell Drive  
Littlehampton  
West Sussex

drawing

Ground Floor Plan and Elevations

As Proposed

Proposed Conservatory / Sun Room

| scale  |            | date       |
|--------|------------|------------|
| 1:100  | @ A3       | March 2021 |
| job no | drawing no | rev        |
| 20208  | 02.02      |            |