
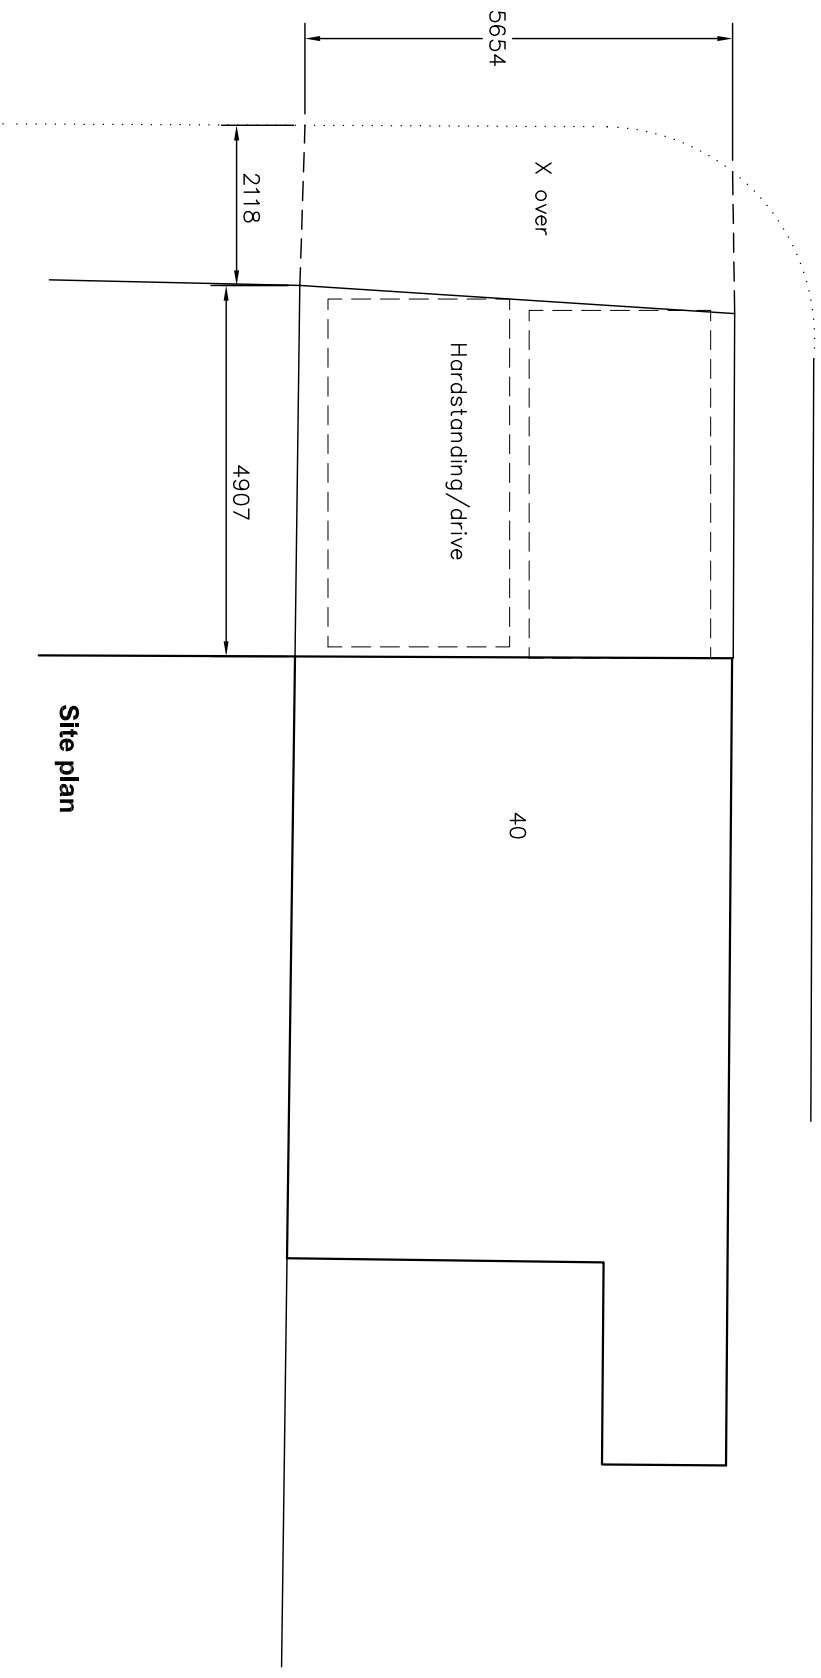


Crossover to full width of property garden and to WSCC standards by specialist contractor. Boundary wall facing highway to be removed.

2.3x43m visibility splays shown

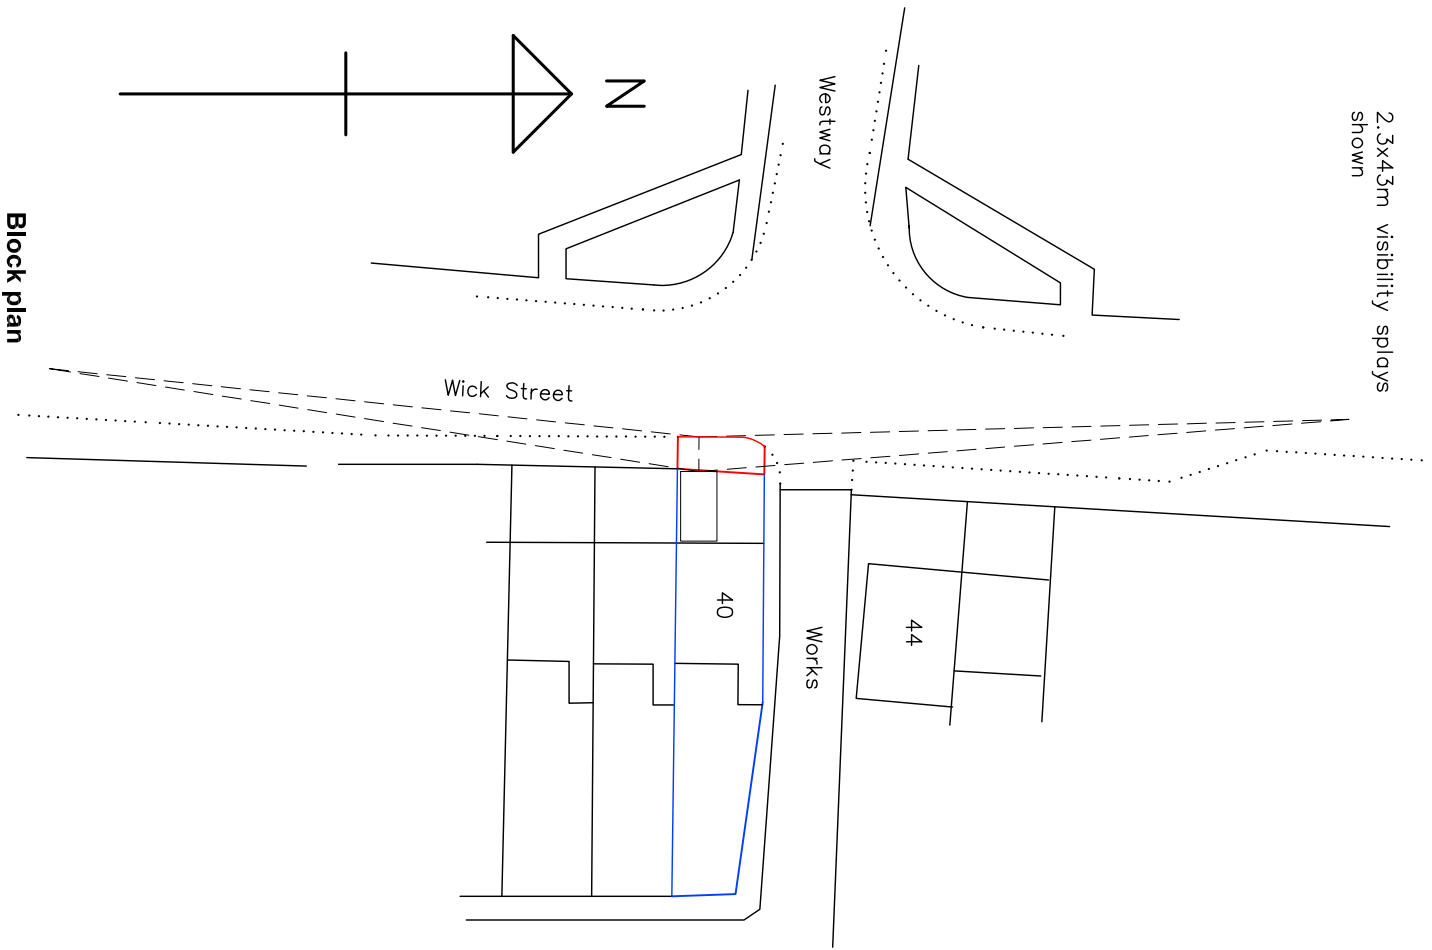

Amendments: –

Bryceson Shaw Associates
Surveyors and Designers

2 Wellesley Court, Fitzalan Road, Littlehampton,
West Sussex BN17 5JW
Tel. & Fax 01903 734381 Mobile: 07889 651301
E-mail: brycesonshaw@btinternet.com

The floor plan shows a central staircase with a large arrow pointing upwards, indicating the direction of travel. The plan includes several rooms, including a large hall, a kitchen, a dining area, and a living area. There are also several smaller rooms and a bathroom. The building has a curved exterior wall on the right side.

Project:
Proposed crossover and drive; 40 Wick Street,
Littlehampton BN17 7JH

**Drawing:
Block and site plans**

For:
Ms. M. Haylock

Drawn: PKS	Date: April 2013
---------------	----------------------------

Scales:	No:
1:500 1:100	1428/01/01

To scale when printed on A3