

Proposed Residential Development | Westholme Nursery | Toddington Lane | Littlehampton | West Sussex

Approximately 720m to

LEGEND

Plot 1: 3 bed, 5 person house Approx 102m² with 2 allocated parking spaces.

Plot 2: 3 bed, 5 person house Approx 102m2 with single garage and 2 en-curtage parking spaces.

Plot 3: 4 bed, 6 person house Approx 120mm2 with single garage and 2 en-curtlage parking spaces.

Plot 4: 3 bed, 5 person house Approx 102m2 with en-curtlage and 1 allocated parking spaces.

Plot 5: 2 bed, 4 person house Approx 85m2 with 2 allocated parking spaces.

Plot 6: 2 bed, 4 person house Approx 85m2 with 2 allocated parking spaces.

Plot 7: 3 bed, 5 person house Approx 102m², en-curtlage and 1 allocated parking spaces.

Plot 8: 4 bed, 6 person house Approx 120mm2 with single garage and 2 en-curtlage parking spaces.

Plot 9: 4 bed, 6 person house Approx 140m2 with double garage and 2 en-curtlage parking spaces.

Plot 10: 4 bed, 6 person house Approx 140m2 with double garage and 2 en-curtage parking spaces.

Total car parking spaces provided = 28 No

notes

Permission is granted to scale from this drawing for the purpose of Local Authority Planning Approval only. In all other cases DO NOT scale from this drawing. Please contact this office for any additional information required.

Contractors, Sub-Contractors and Suppliers are to check all relevant dimensions, levels and details of the site and any existing buildings before commencing any shop drawing or building work. Any discrepancies should be reported to this office.

This drawing must be read in conjunction with all related drawings and documents relevant to this project, including those prepared by appointed consultants, specialists and sub-consultants etc

This drawing is the copyright of RDV 2 Design


revisions

cp - car port
 p - parking spaces
 g - garage (single: min internal size 3.0m x 6.0m)
 (double: min internal size 6.0m x 6.0m)

All properties have side access to rear gardens with refuse and recycling storage areas.


All properties to be provided with secure sheds for cycle storage in rear gardens as indicated

Bovis Homes Site

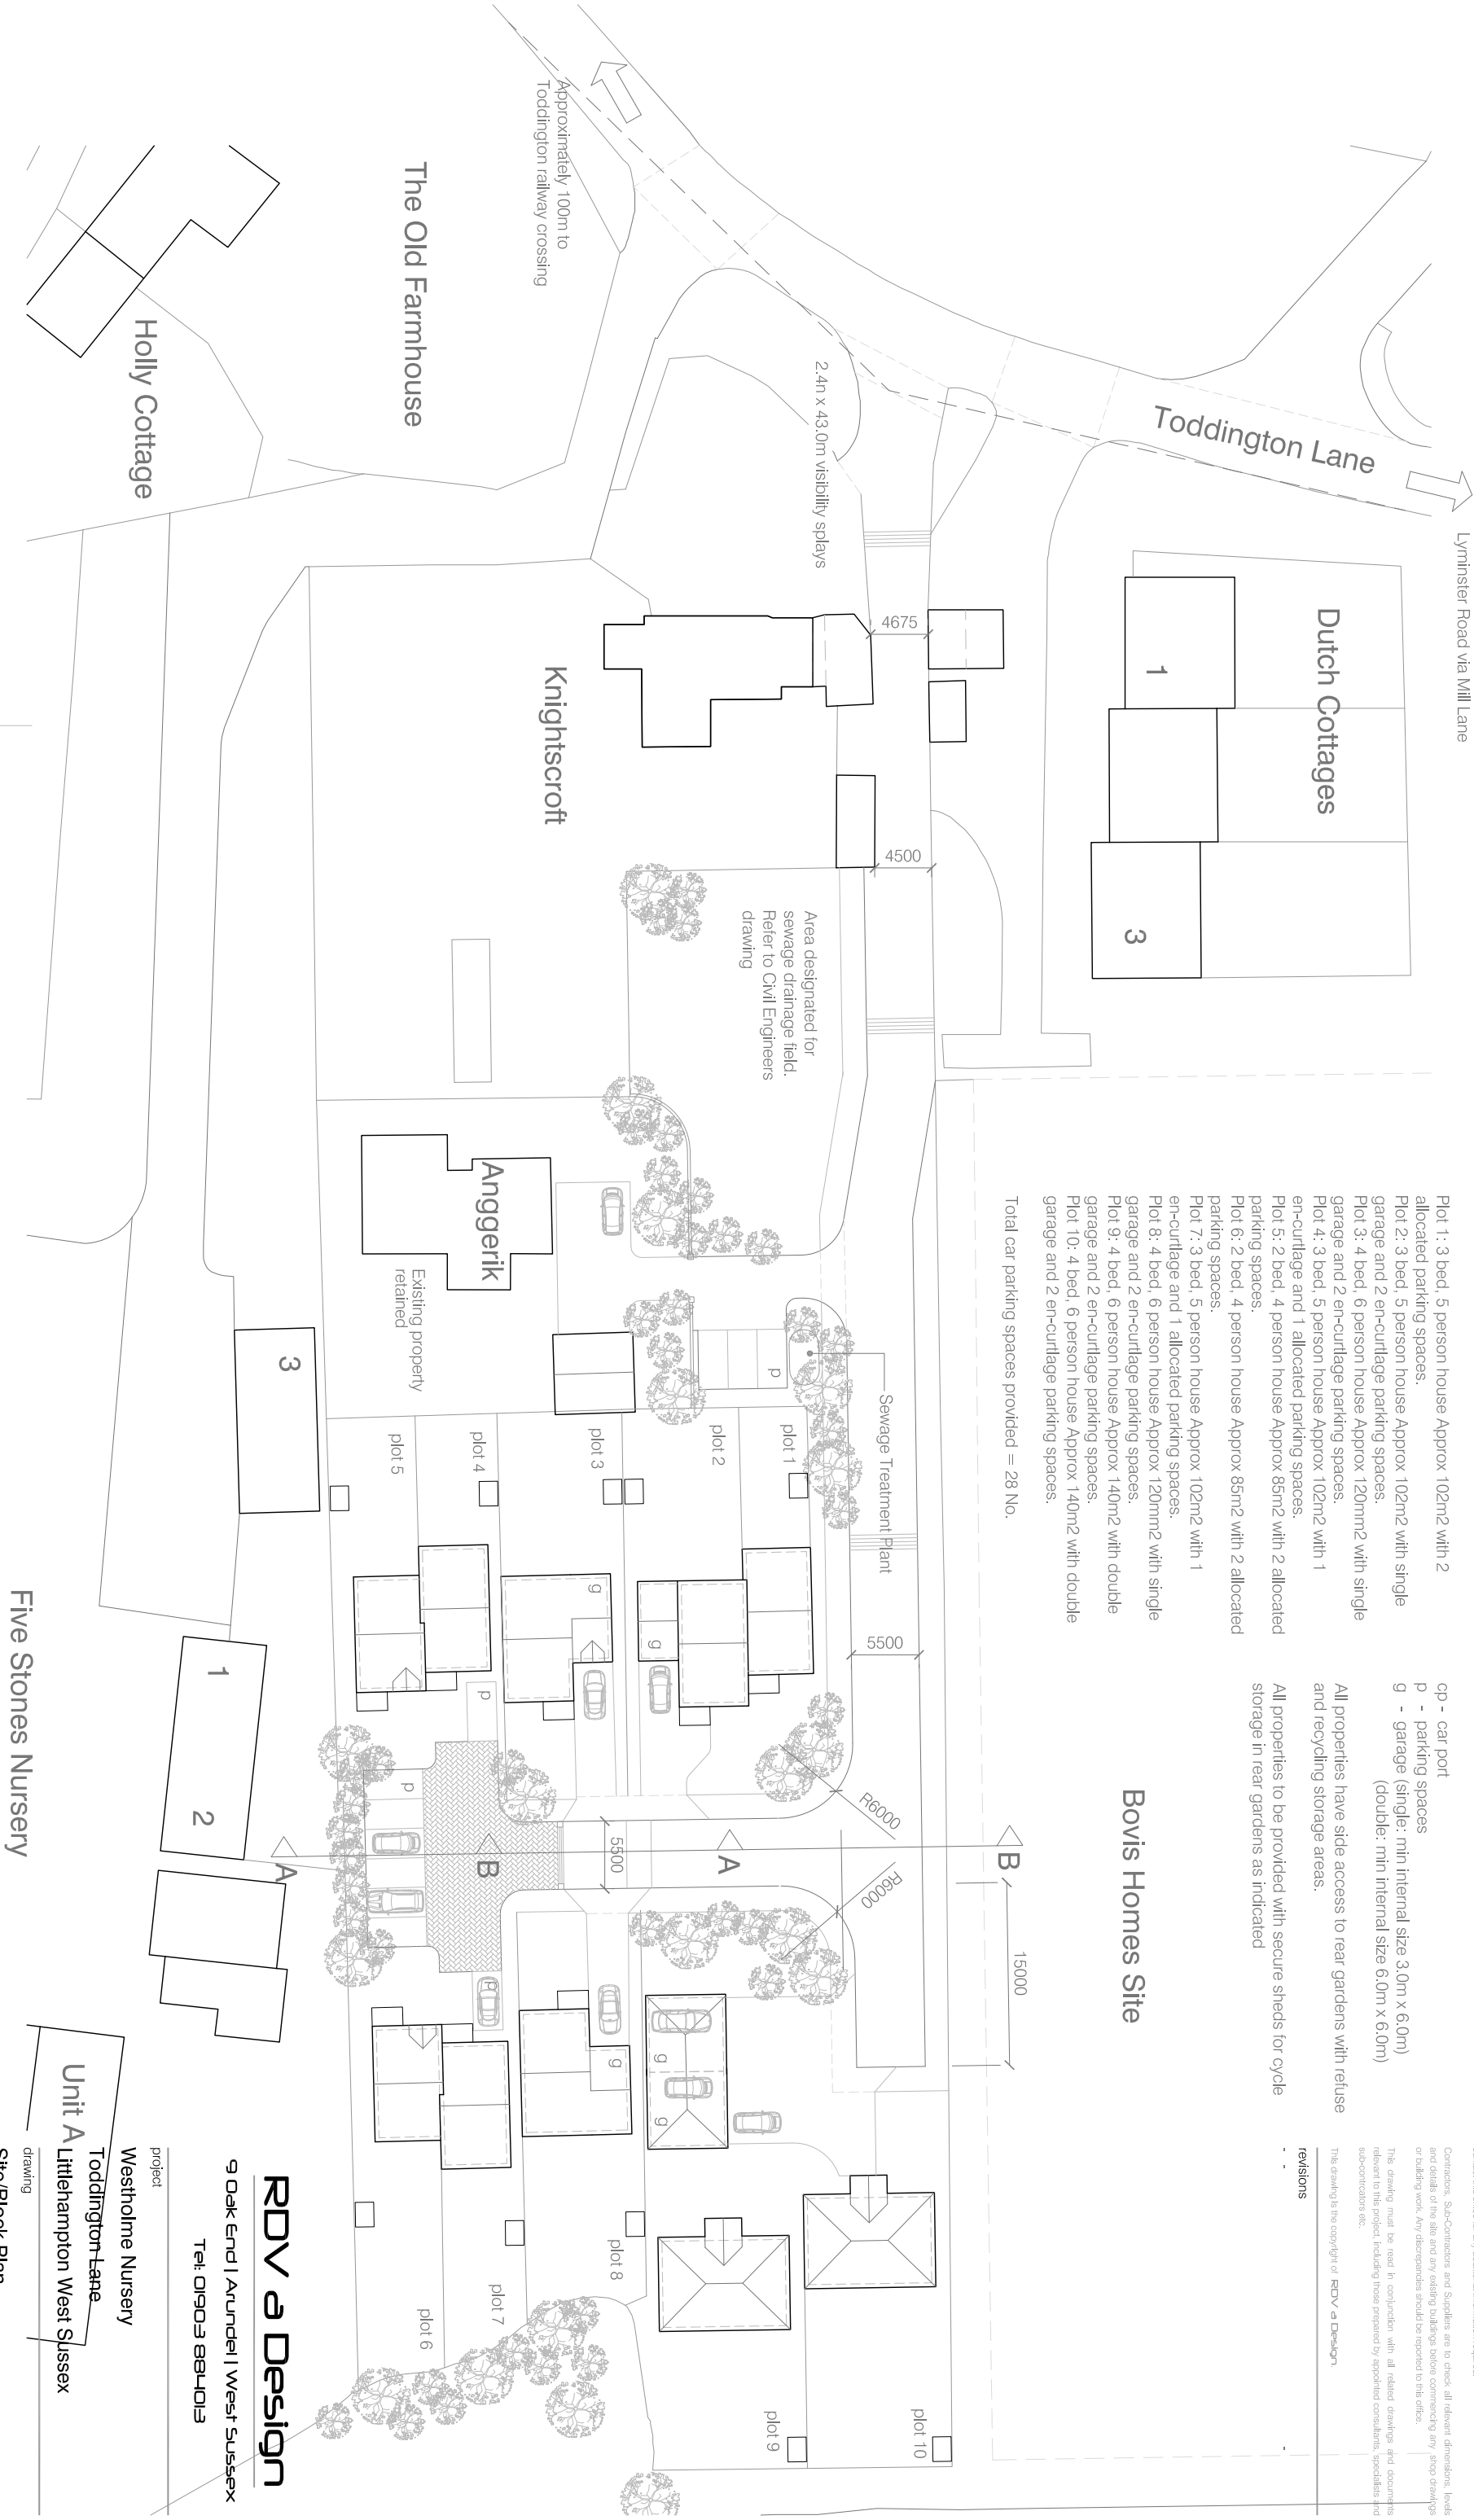

Note: Site layout based upon ordnance survey data

Site Plan: Scale 1:500

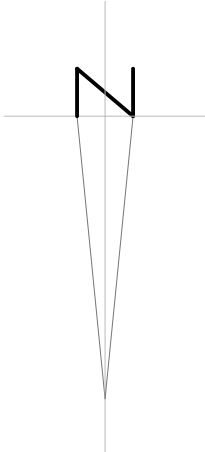

RDV a Design

9 Oak End | Arundel | West Sussex

Tel: 01903 884013

project

Westholme Nursery

~~Toddington Lane~~

Unit A Littlehampton West Sussex

drawing

Site/Block Plan

Conceptual Site Layout

scale	date
1:500	@ A3
16065	02.01
	rev
	-