




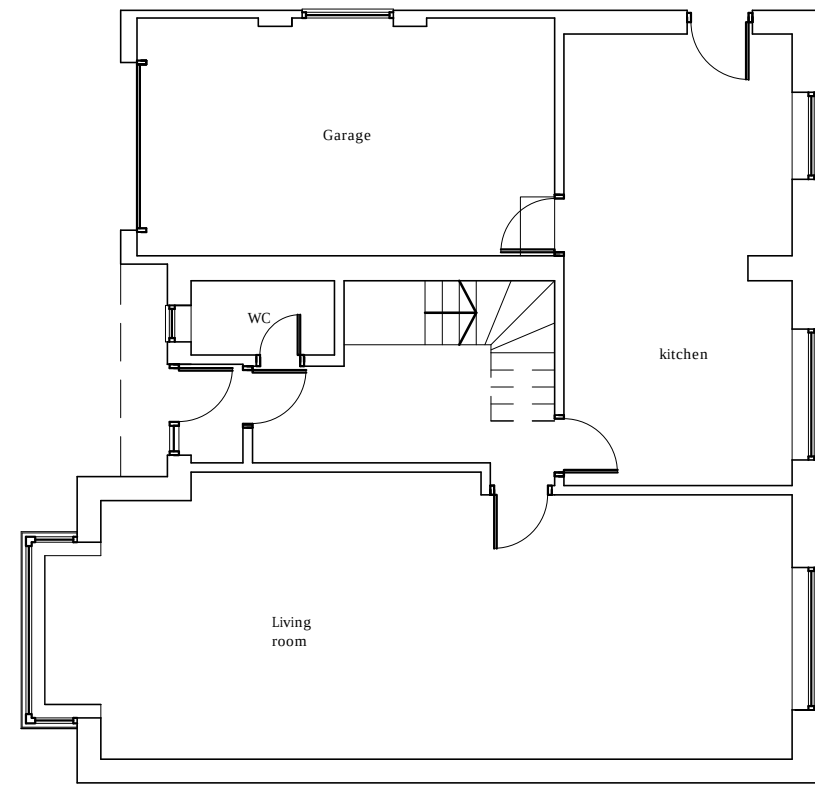

EXISTING GROUND FLOOR PLAN
SCALE 1:100

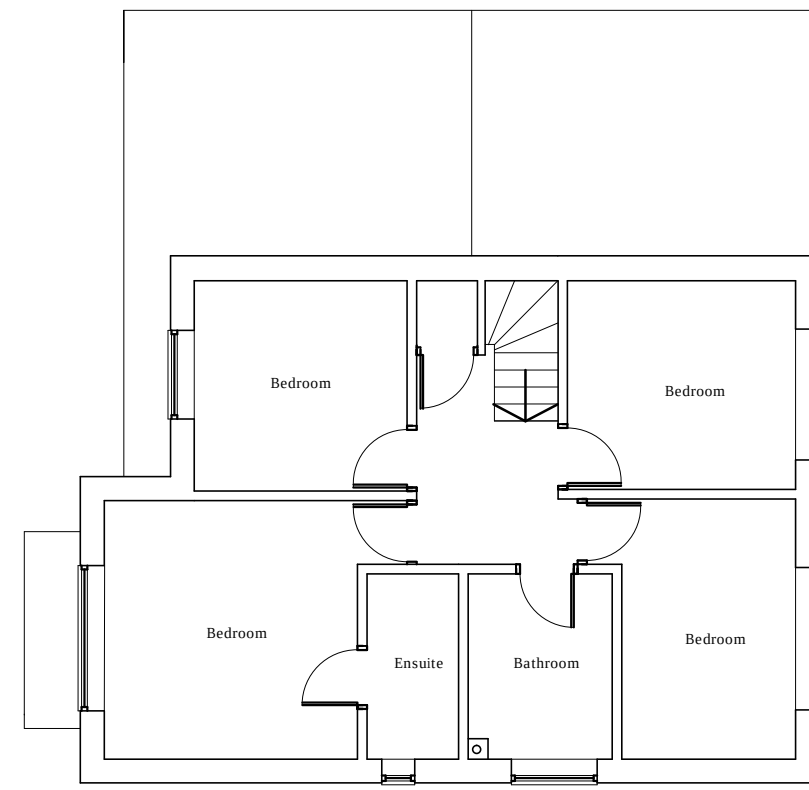


EXISTING FIRST FLOOR PLAN
SCALE 1:100

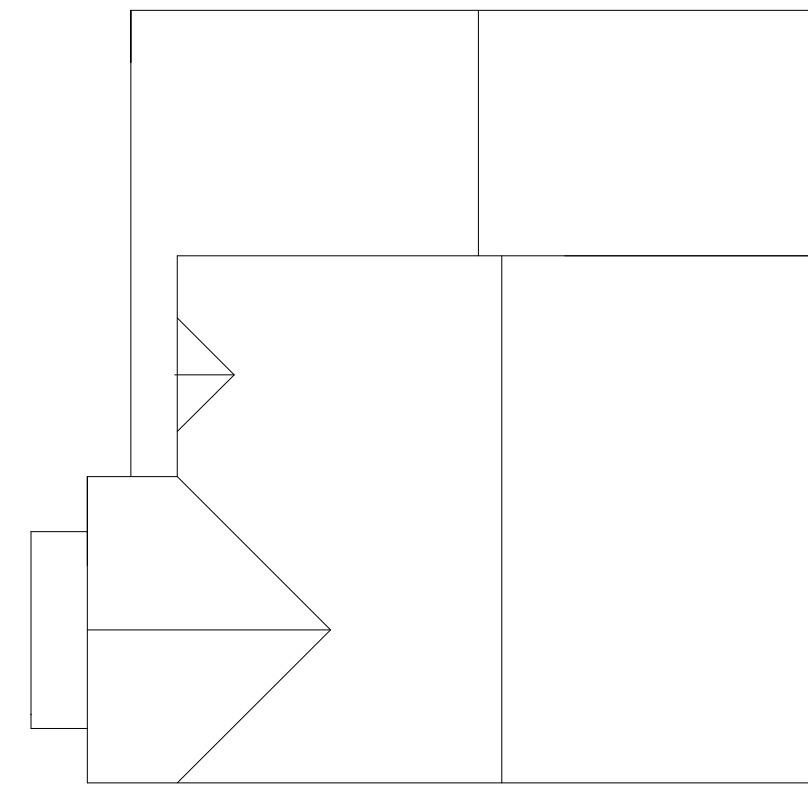

EXISTING ROOF PLAN
SCALE 1:100



SITE PLAN
SCALE 1:500

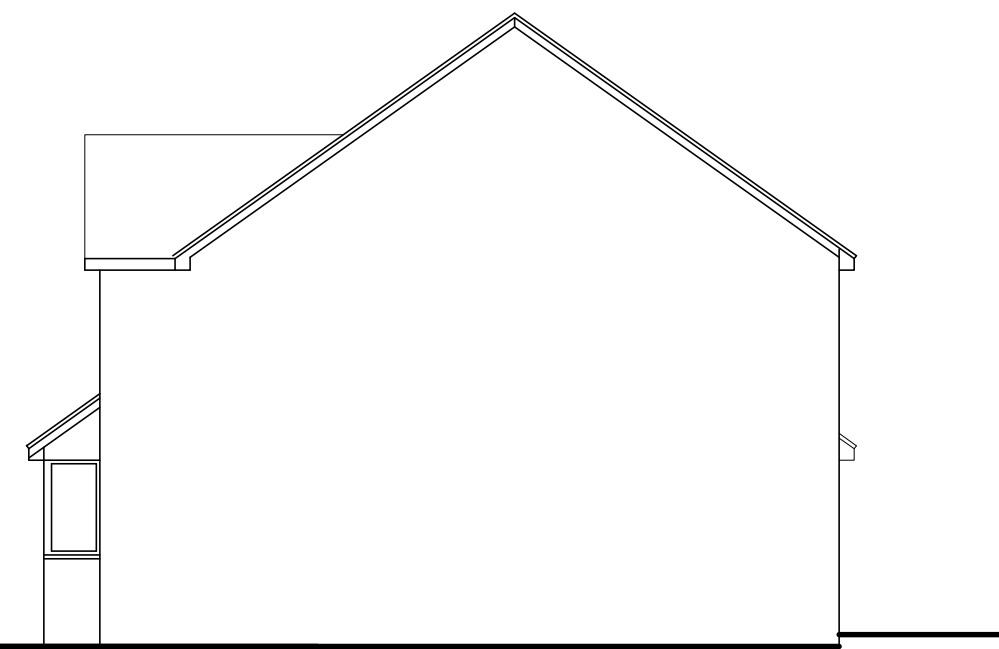

EXISTING SIDE NORTH ELEVATION
SCALE 1:100



EXISTING SIDE SOUTH ELEVATION
SCALE 1:100




EXISTING REAR WEST ELEVATION
SCALE 1:100




EXISTING FRONT EAST ELEVATION
SCALE 1:100




LOCATION PLAN
SCALE 1:1250

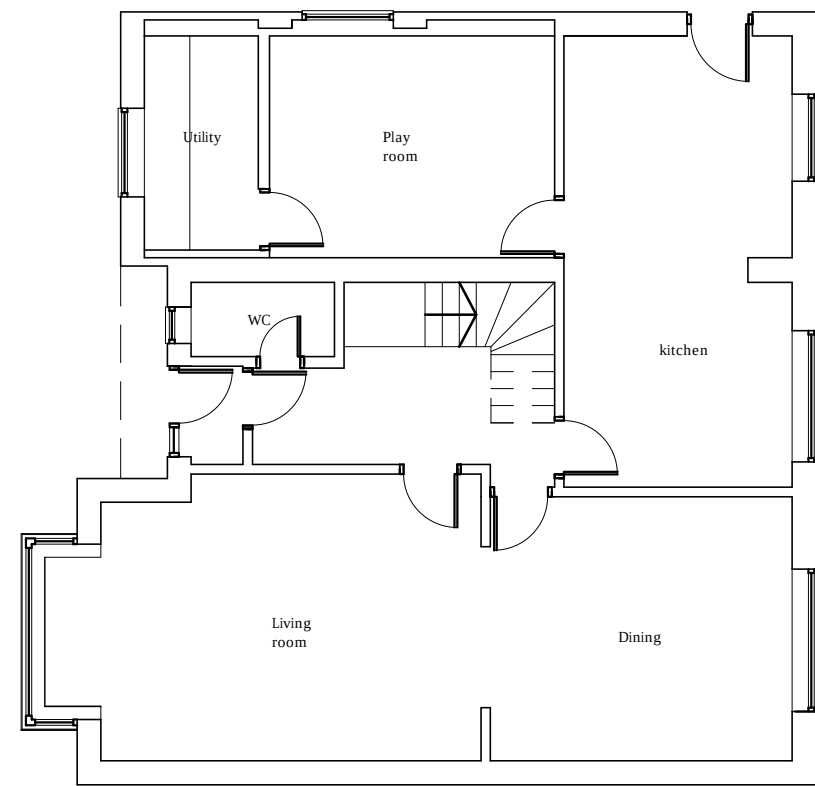


PROPOSED GROUND FLOOR PLAN
SCALE 1:100

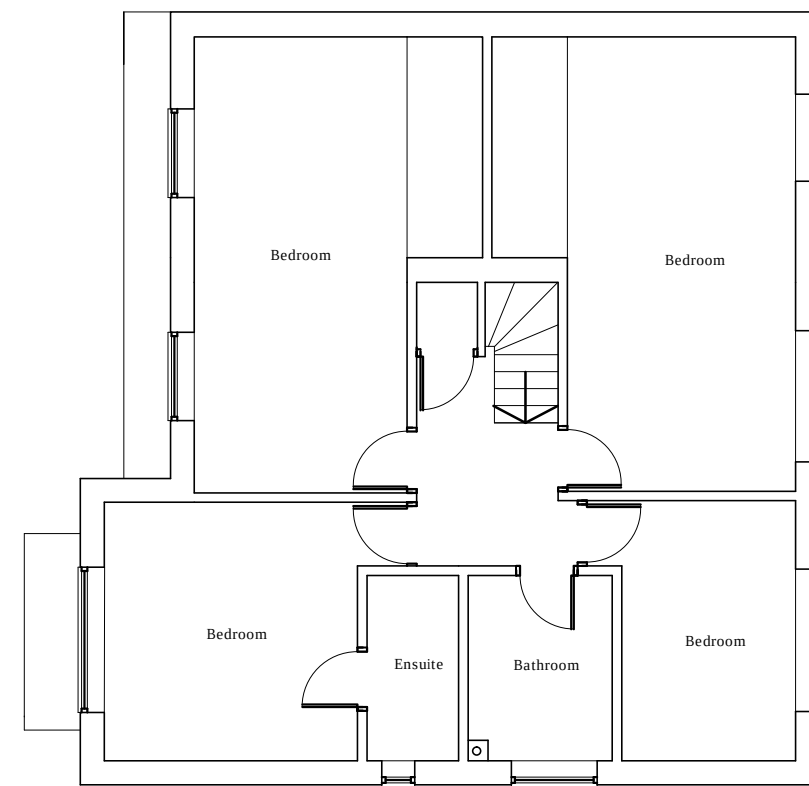

PROPOSED FIRST FLOOR PLAN
SCALE 1:100

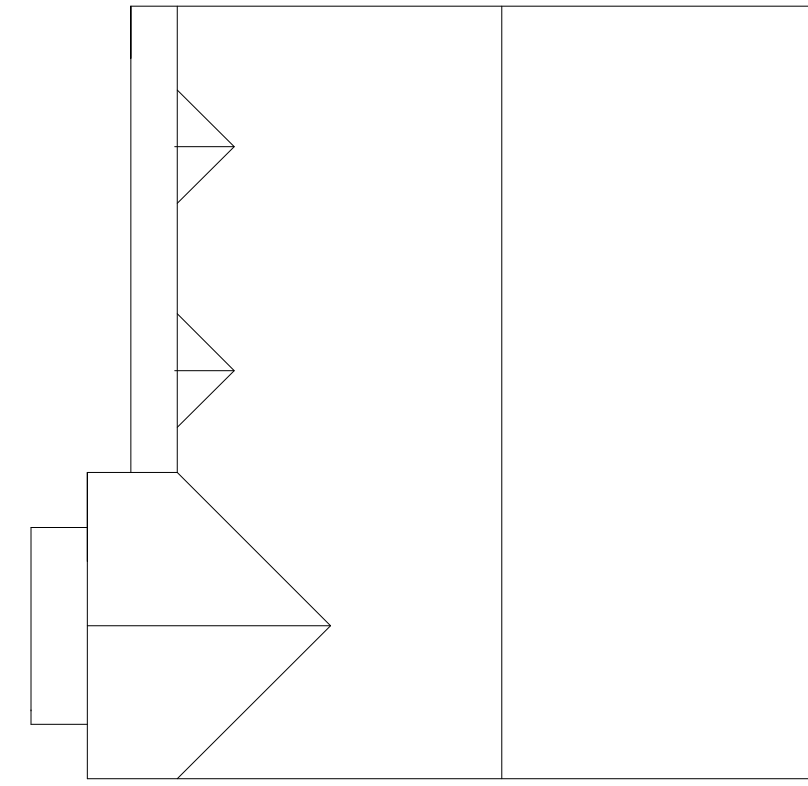


PROPOSED ROOF PLAN
SCALE 1:100

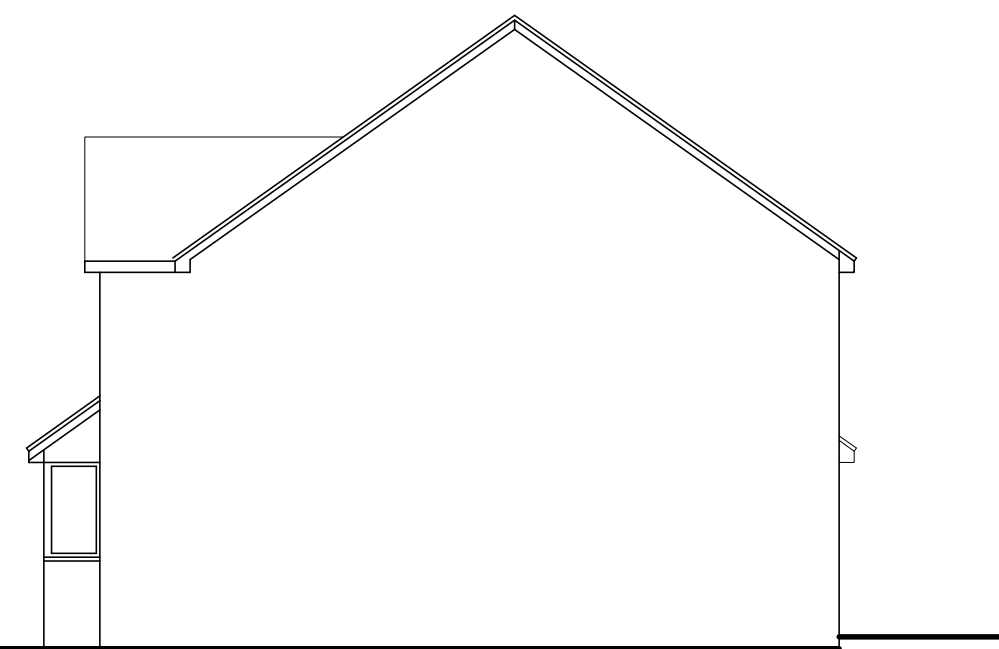

PROPOSED SIDE NORTH ELEVATION
SCALE 1:100



PROPOSED SIDE SOUTH ELEVATION
SCALE 1:100

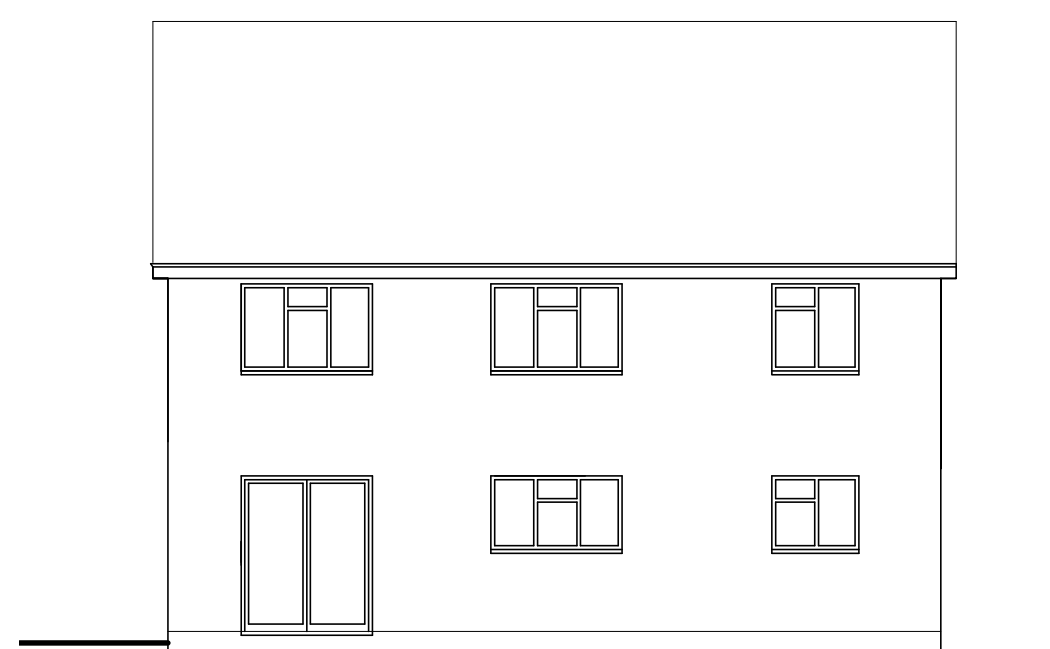

PROPOSED REAR WEST ELEVATION
SCALE 1:100



PROPOSED FRONT EAST ELEVATION
SCALE 1:100

00 | planning | 09.04.20



Pope Stevens Architecture Ltd.
Crossways | 2 Beech Avenue
Chichester | West Sussex | PO19 3DR
Telephone: 01243 782 796
Email: pope.stevens@btinternet.com

RIBA
Chartered Practice

Project
3 Solent Close
Littlehampton
West Sussex

Drawing
Planning Application
Side first floor extension and garage conversion
Location, Site, Floor plans and elevations

Date April 2020 Drawn by CDP Scale as shown

Drawing No. DPA-01 Revision 00