


ROLAND HOUSE
LITTLEHAMPTON

THIS IS A GRADE II LISTED BUILDING
HISTORIC ENGLAND LIST ENTRY: 1027816

notes

Please note: These are planning application stage drawings not construction drawings and should be treated as such.

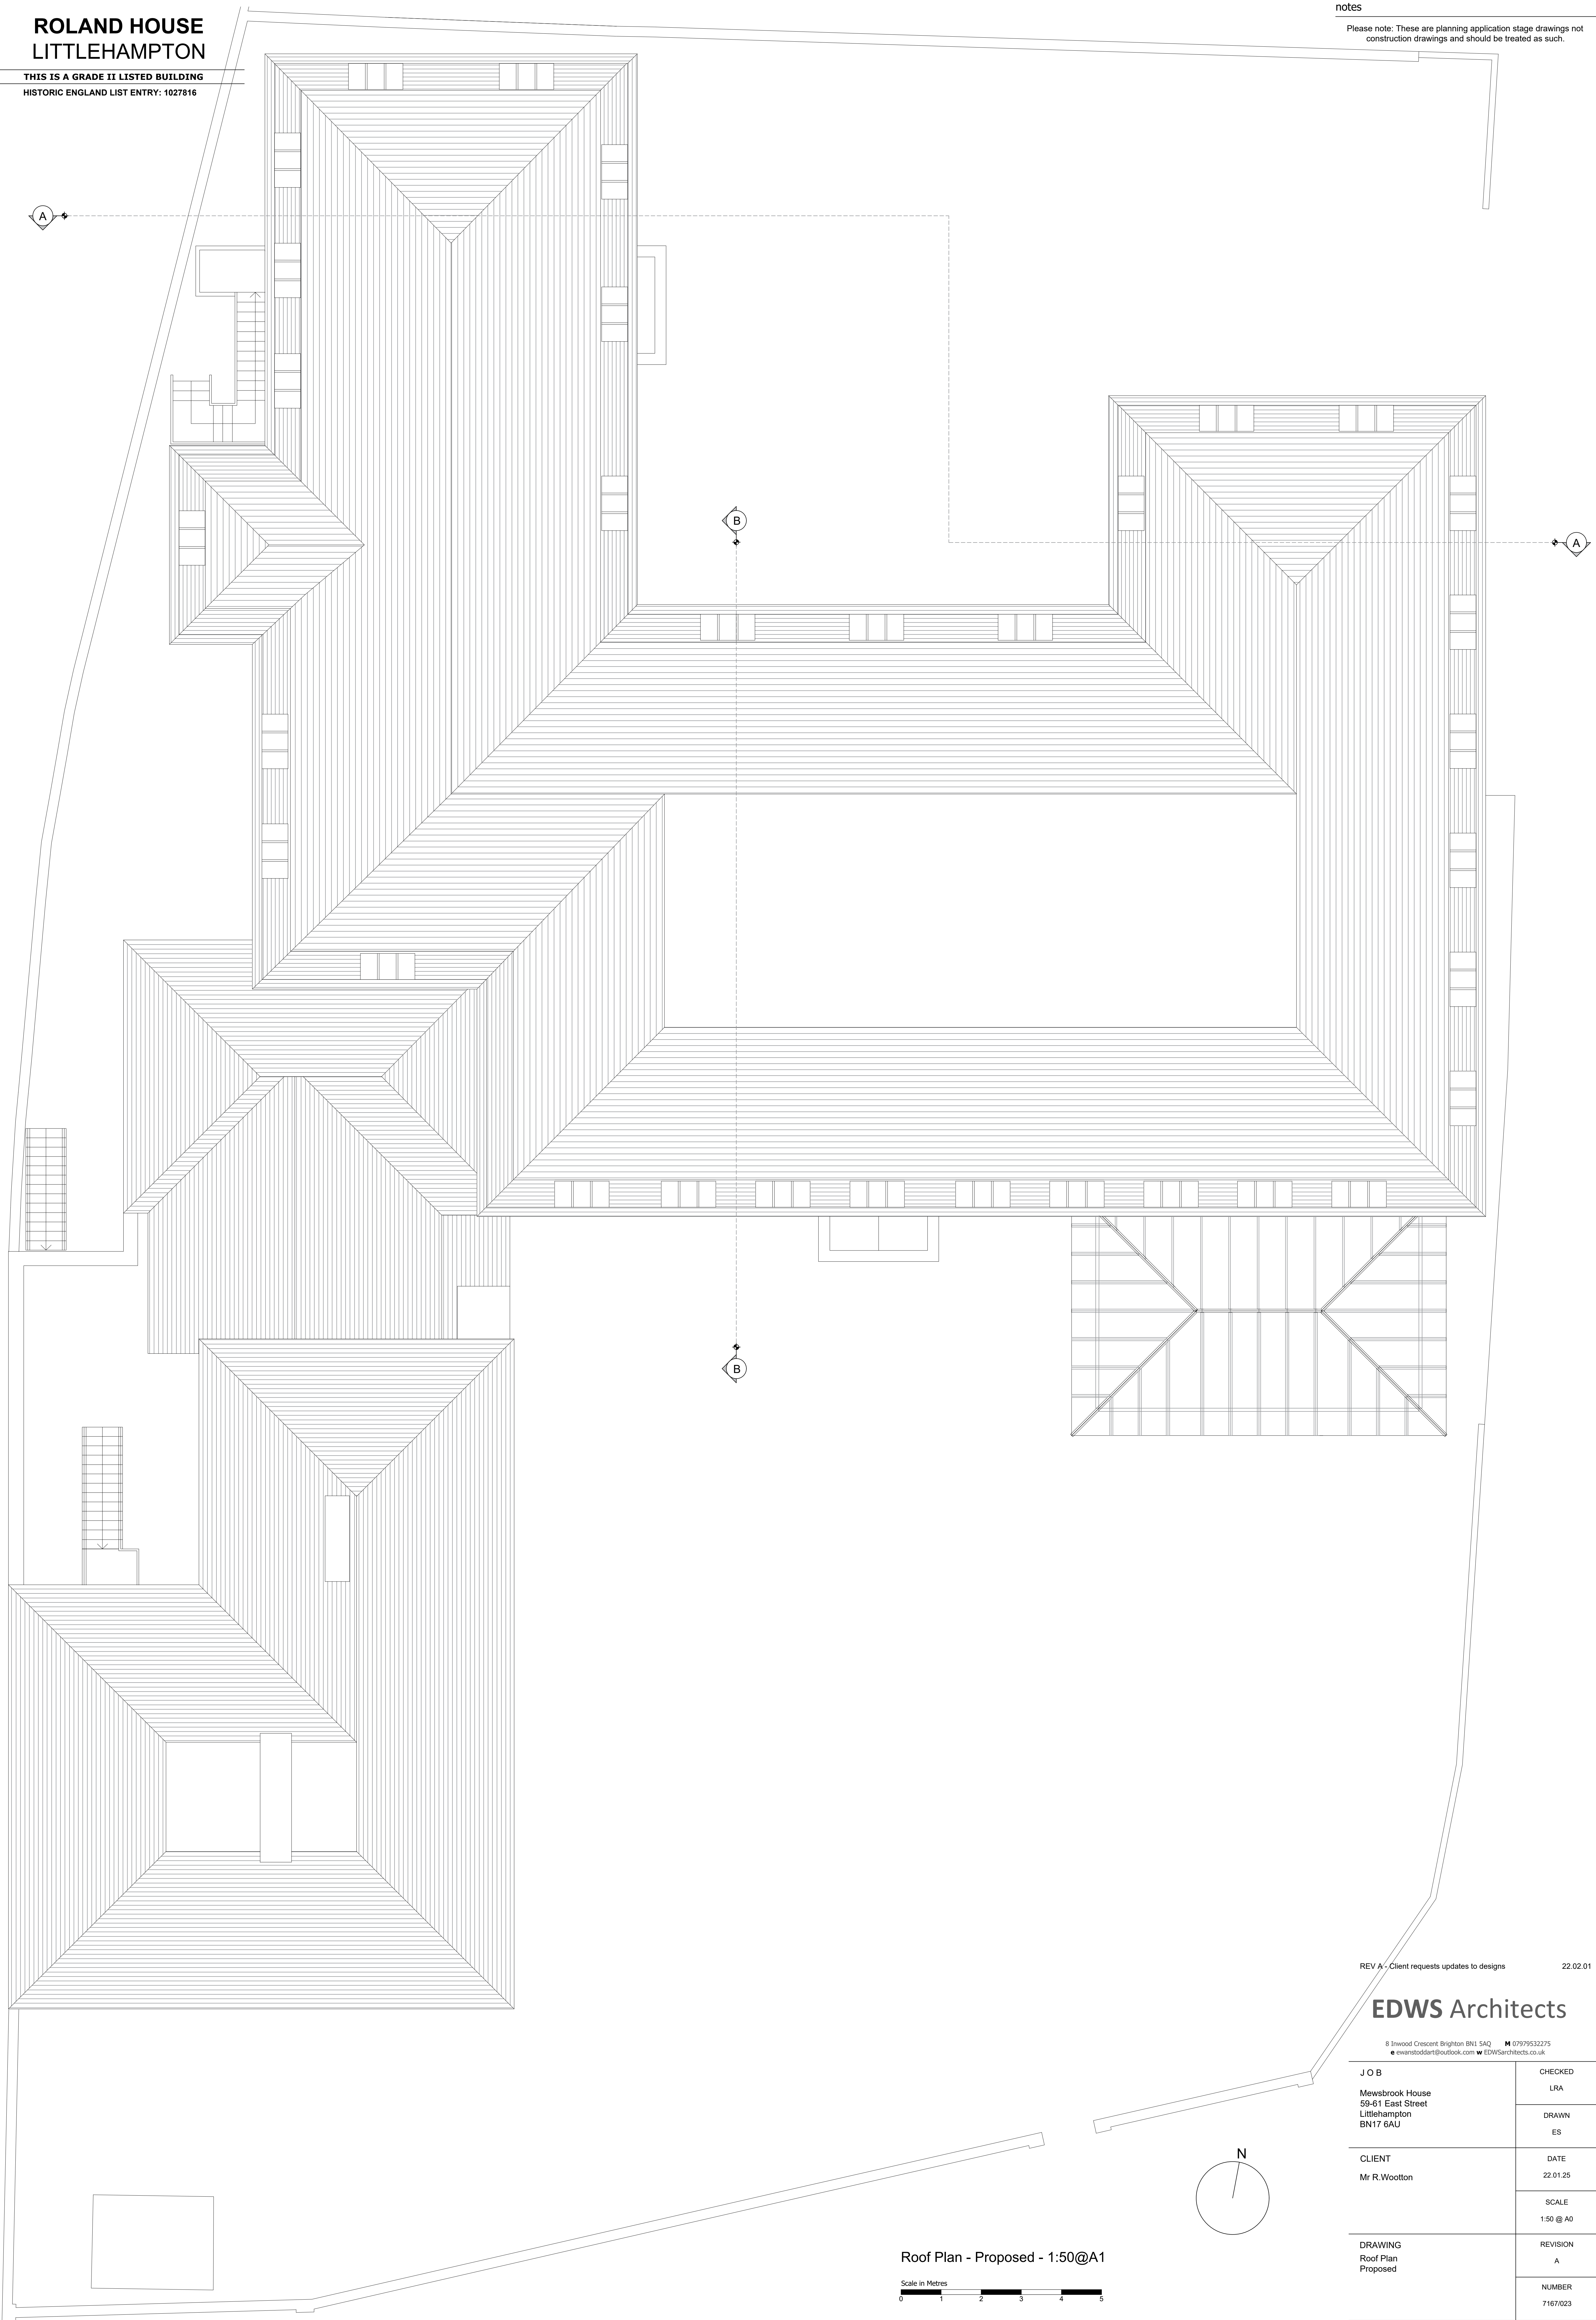

REV A - Client requests updates to designs 22.02.01

EDWS Architects

8 Inwood Crescent Brighton BN1 5AQ 07979532275
e: ewan.stoddart@outlook.com w: EDWSarchitects.co.uk

J O B Mewsbrook House 53-61 East Street Littlehampton BN17 6AU	CHECKED LRA
	DRAWN ES
CLIENT Mr R. Woolton	DATE 22.01.25
	SCALE 1:50 @ A0
DRAWING Roof Plan Proposed	REVISION A
	NUMBER 7167/023

DO NOT SCALE FROM THIS DRAWING. THIS DRAWING IS COPYRIGHT ©