



PROPOSED ELEVATIONS 1:100

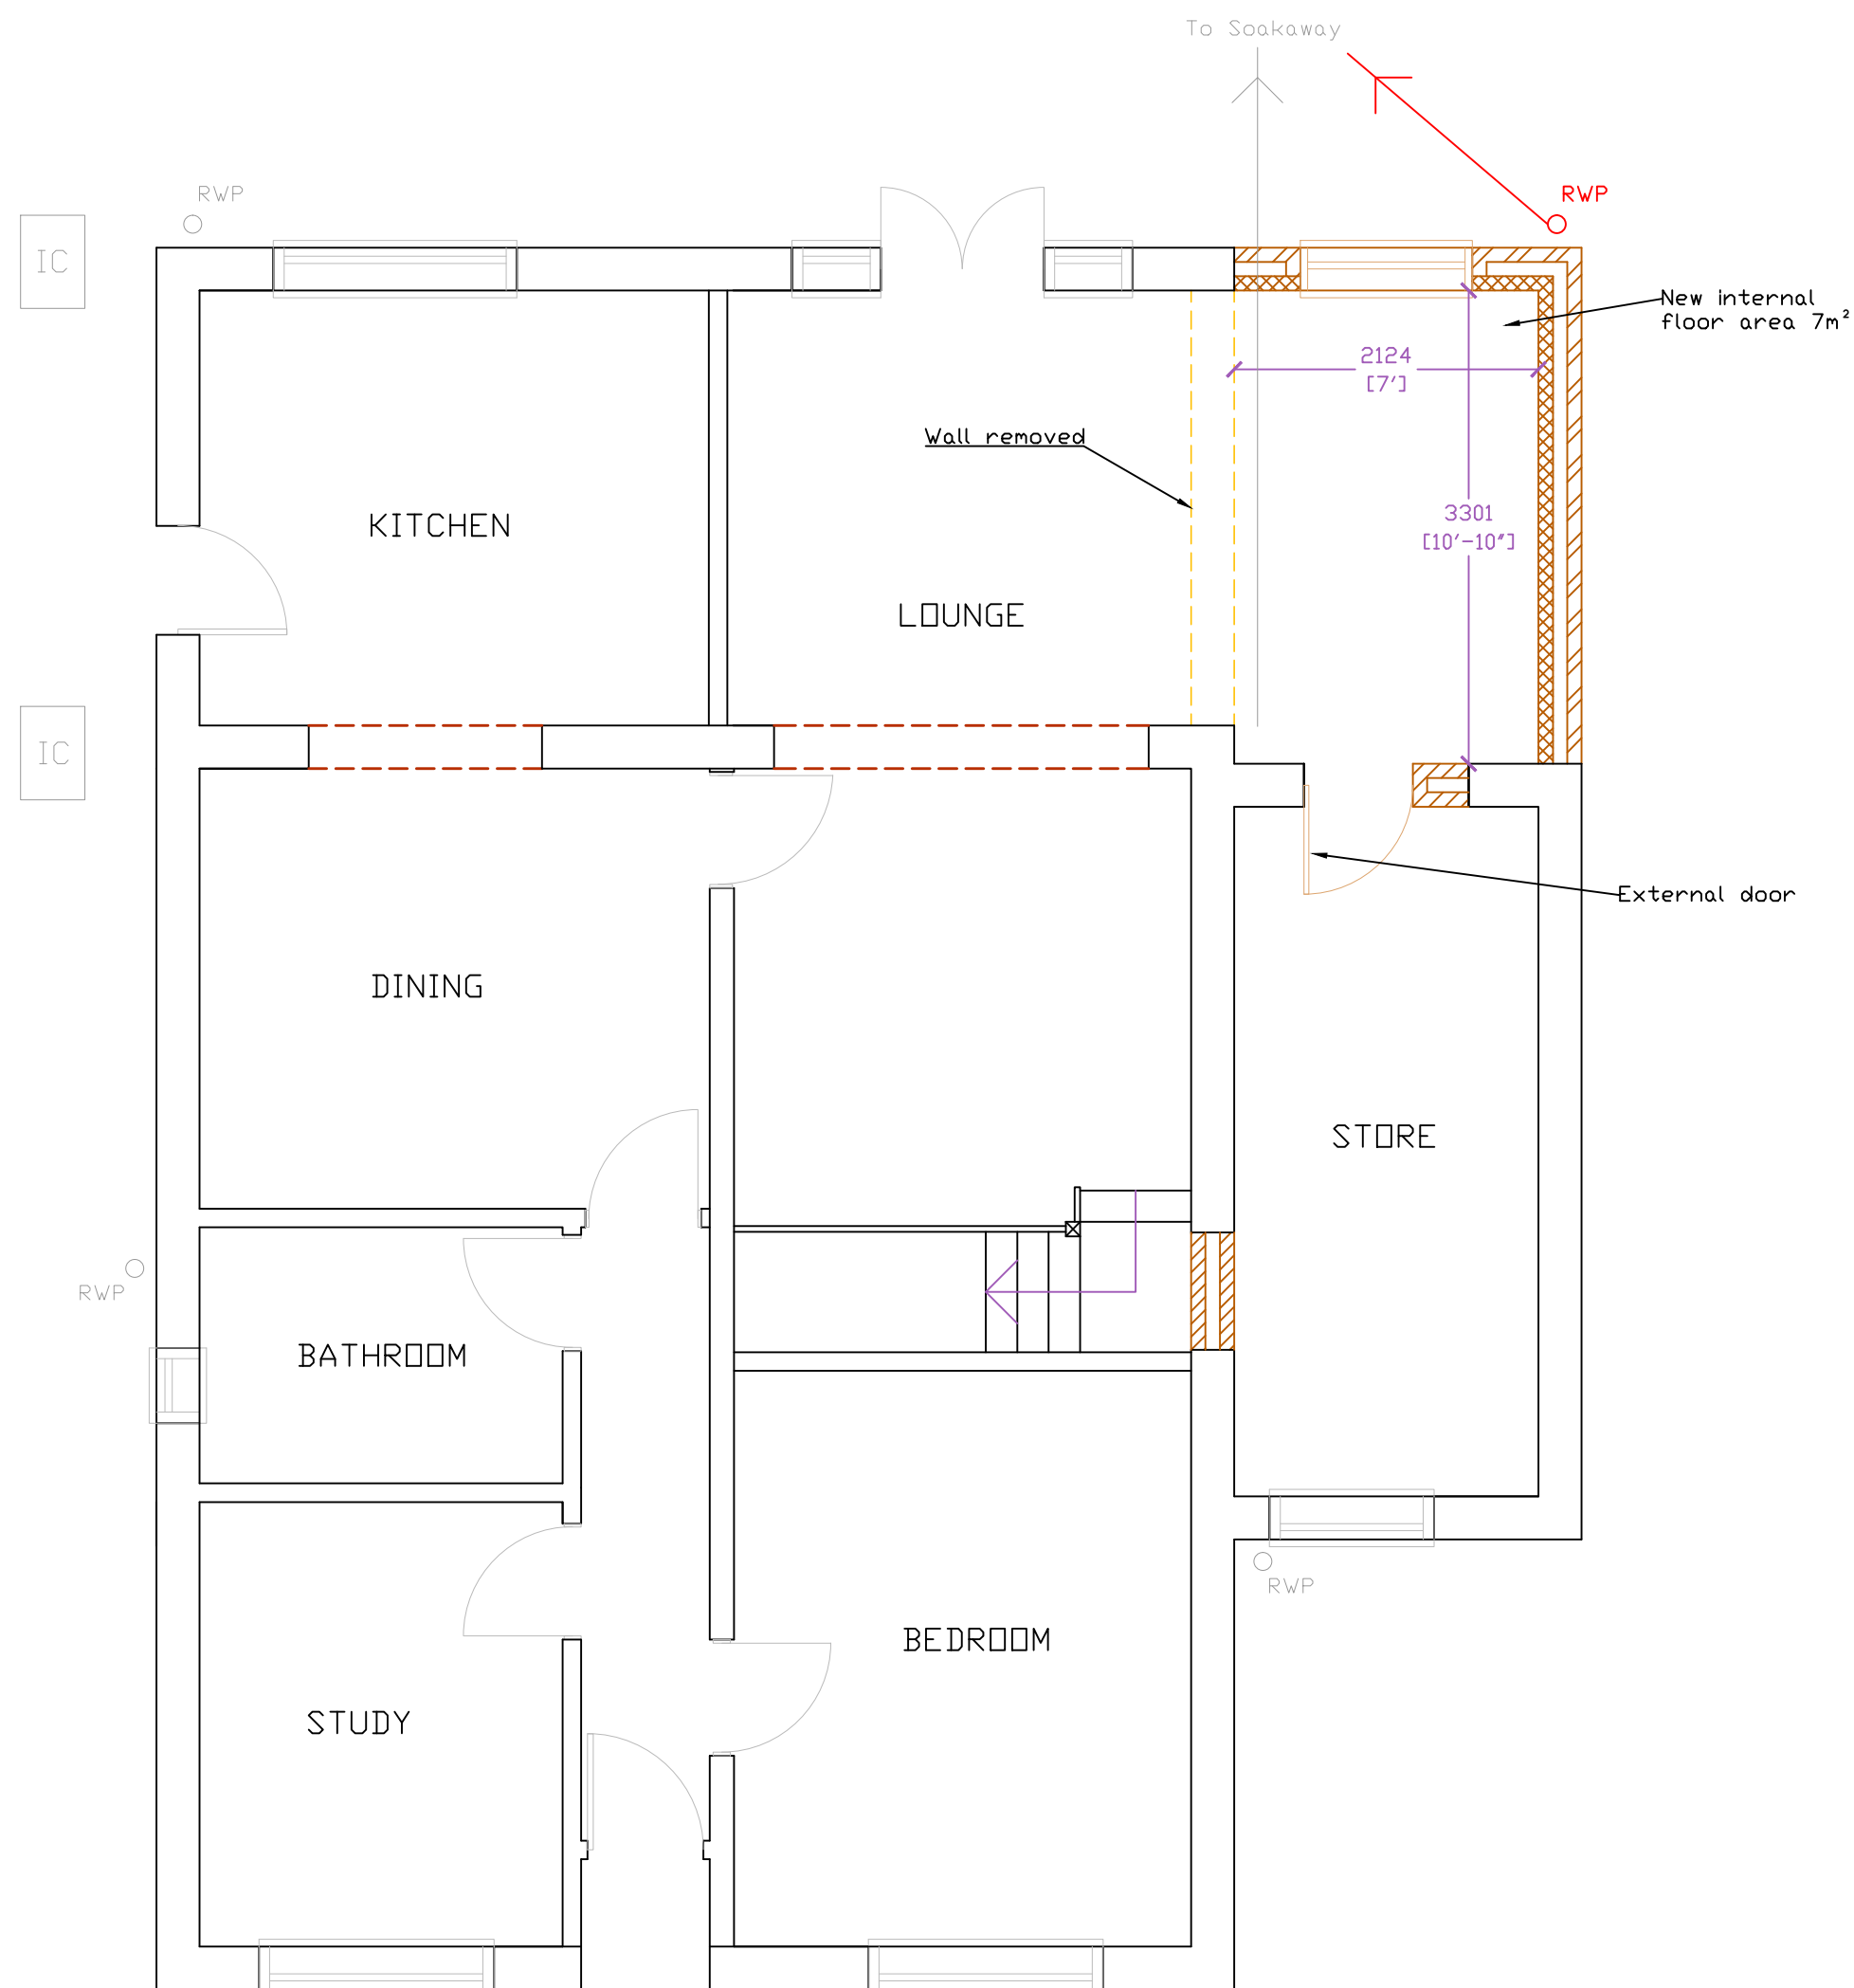

PROPOSED FLOOR PLAN 1:50



PROPOSED BLOCK 1:500

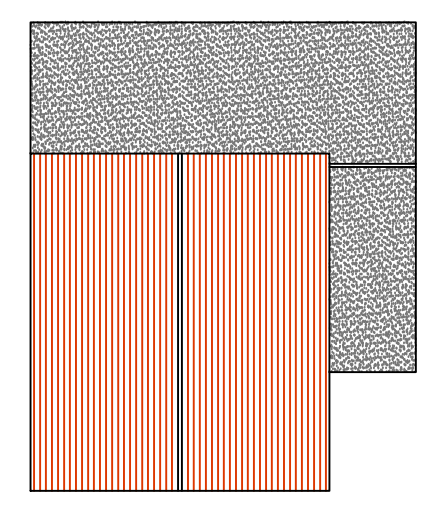

PROPOSED ROOF PLAN 1:200

All dimensions to be checked on site prior to commencement of work, except for planning purposes.

This drawing is the copyright of
CALDOTECH LTD
and may not be copied, altered or reproduced in any way without written authority.

CALDOTECH LTD
41 WILLOWHAYNE AVE
EAST PRESTON
WEST SUSSEX BN16 1PL
Telephone 01903 859176

PROPOSED FLOOR PLAN, ELEVATIONS, ROOF PLAN & BLOCK
49 Lansdowne Road,
Littlehampton,
West Sussex
BN17 6JG

CLIENT Mr Foster			
Issue	Details	By	Date
SCALE	AS SHOWN on A2		
DATE	10/04/13		
DRAWING NUMBER	12080/02		