




EXISTING ELEVATIONS 1:100

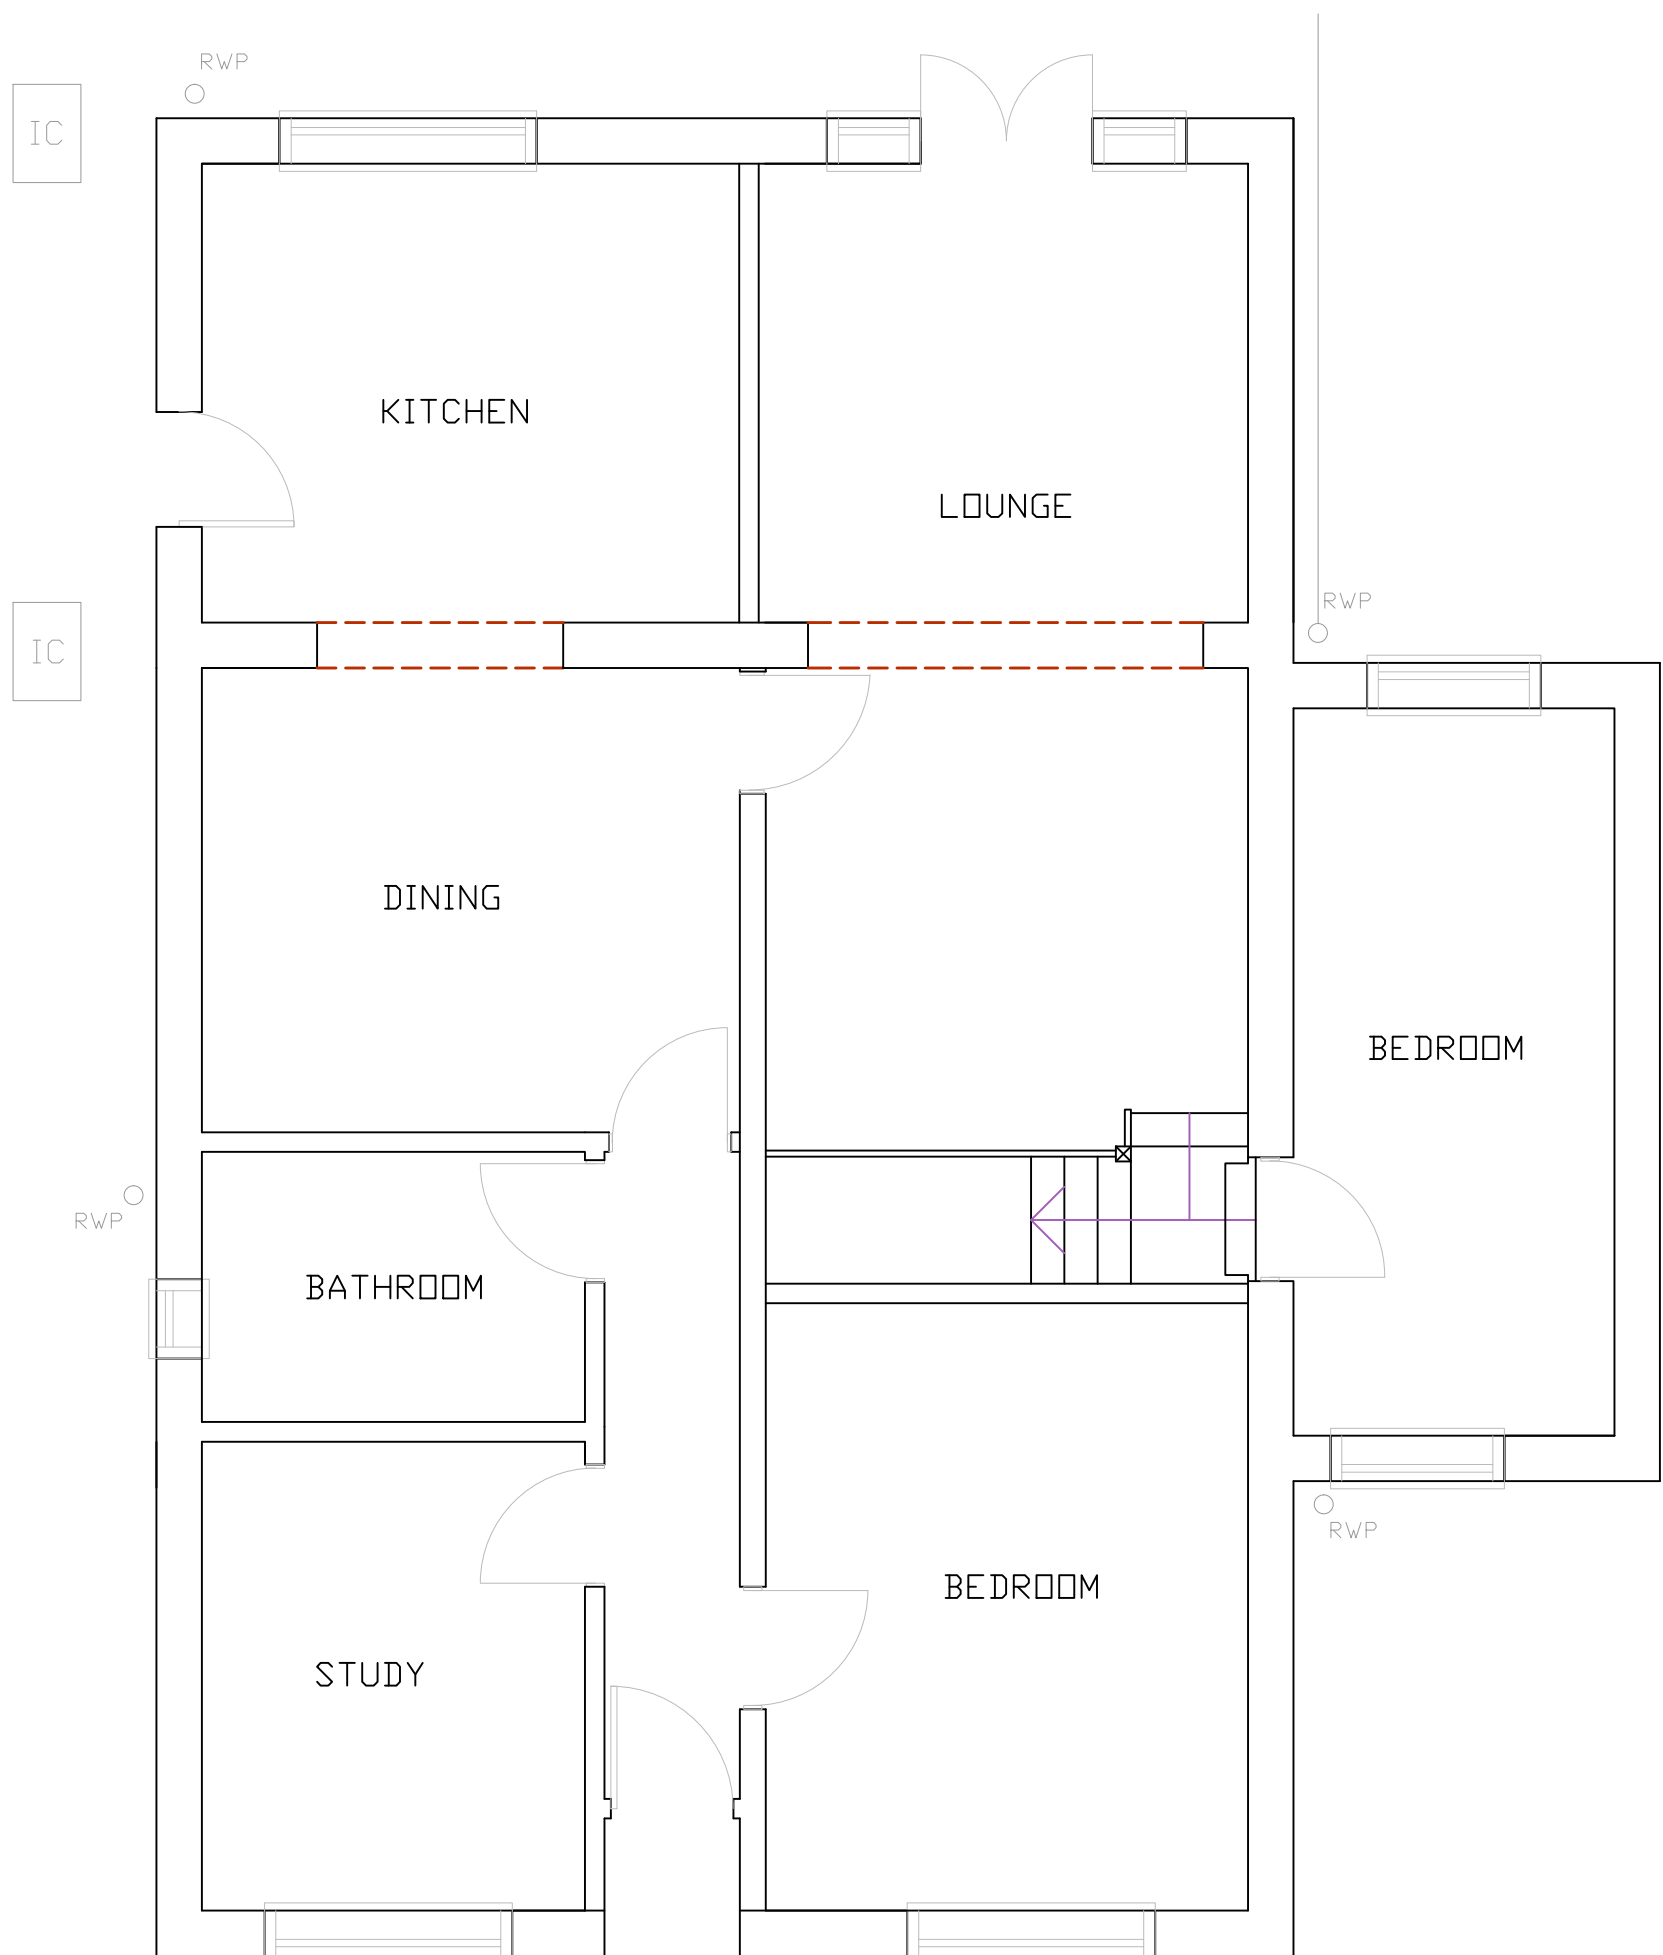

EXISTING FLOOR PLAN 1:50

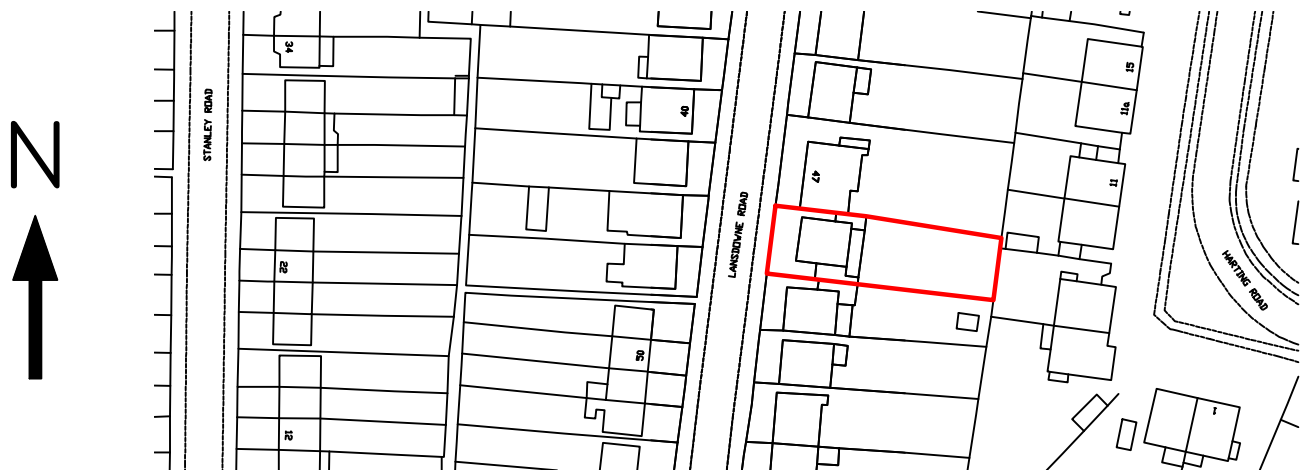

LOCATION 1:1250

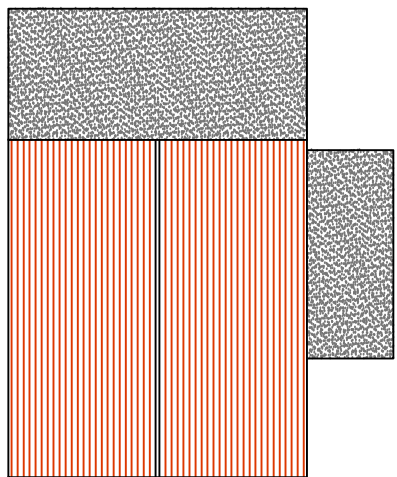

EXISTING ROOFPLAN 1:200

All dimensions to be checked on site prior to commencement of work, except for planning purposes.											
This drawing is the copyright of CALDOTECH LTD and may not be copied, altered or reproduced in any way without written authority.											
CALDOTECH LTD 41 WILLOWHAYNE AVE EAST PRESTON WEST SUSSEX BN16 1PL Telephone 01903 859176											
EXISTING FLOOR PLAN, ELEVATIONS, ROOF PLAN & LOCATION 49 Lansdowne Road, Littlehampton, West Sussex BN17 6JG											
CLIENT Mr Foster											
<table border="1"> <tr> <td>Issue</td><td>Details</td><td>By</td><td>Date</td></tr> <tr> <td> </td><td> </td><td> </td><td> </td></tr> </table>				Issue	Details	By	Date				
Issue	Details	By	Date								
SCALE AS SHOWN on A2 DATE 10/04/13 DRAWING NUMBER 12080/01											