



This drawing has been prepared for the purpose of gaining planning permission only and does not purport to be a working or contractual drawing and should not be used for any building or contractual purposes.
 This drawing has been prepared based on survey drawings and information prepared by others.
 All dimensions and levels on all drawings must be checked and verified on site before commencement of works.

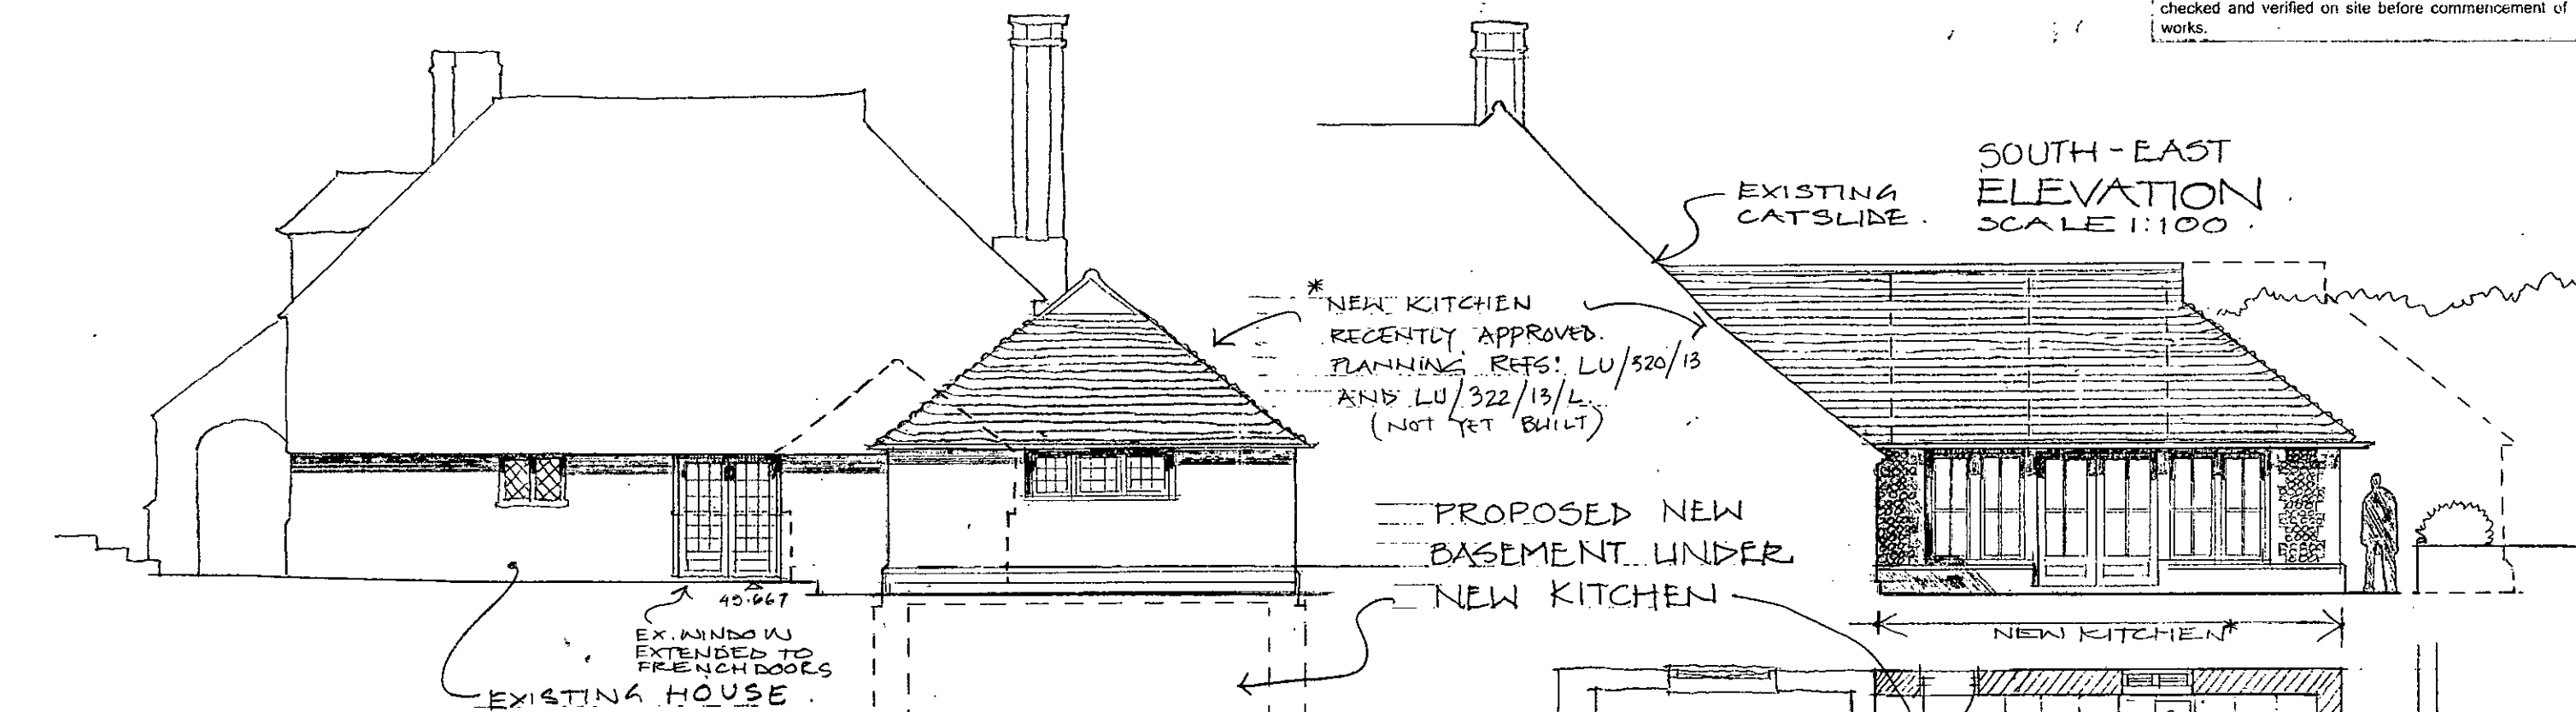


NORTH-EAST ELEVATION
 SCALE 1:100

SOUTH-EAST ELEVATION
 SCALE 1:100

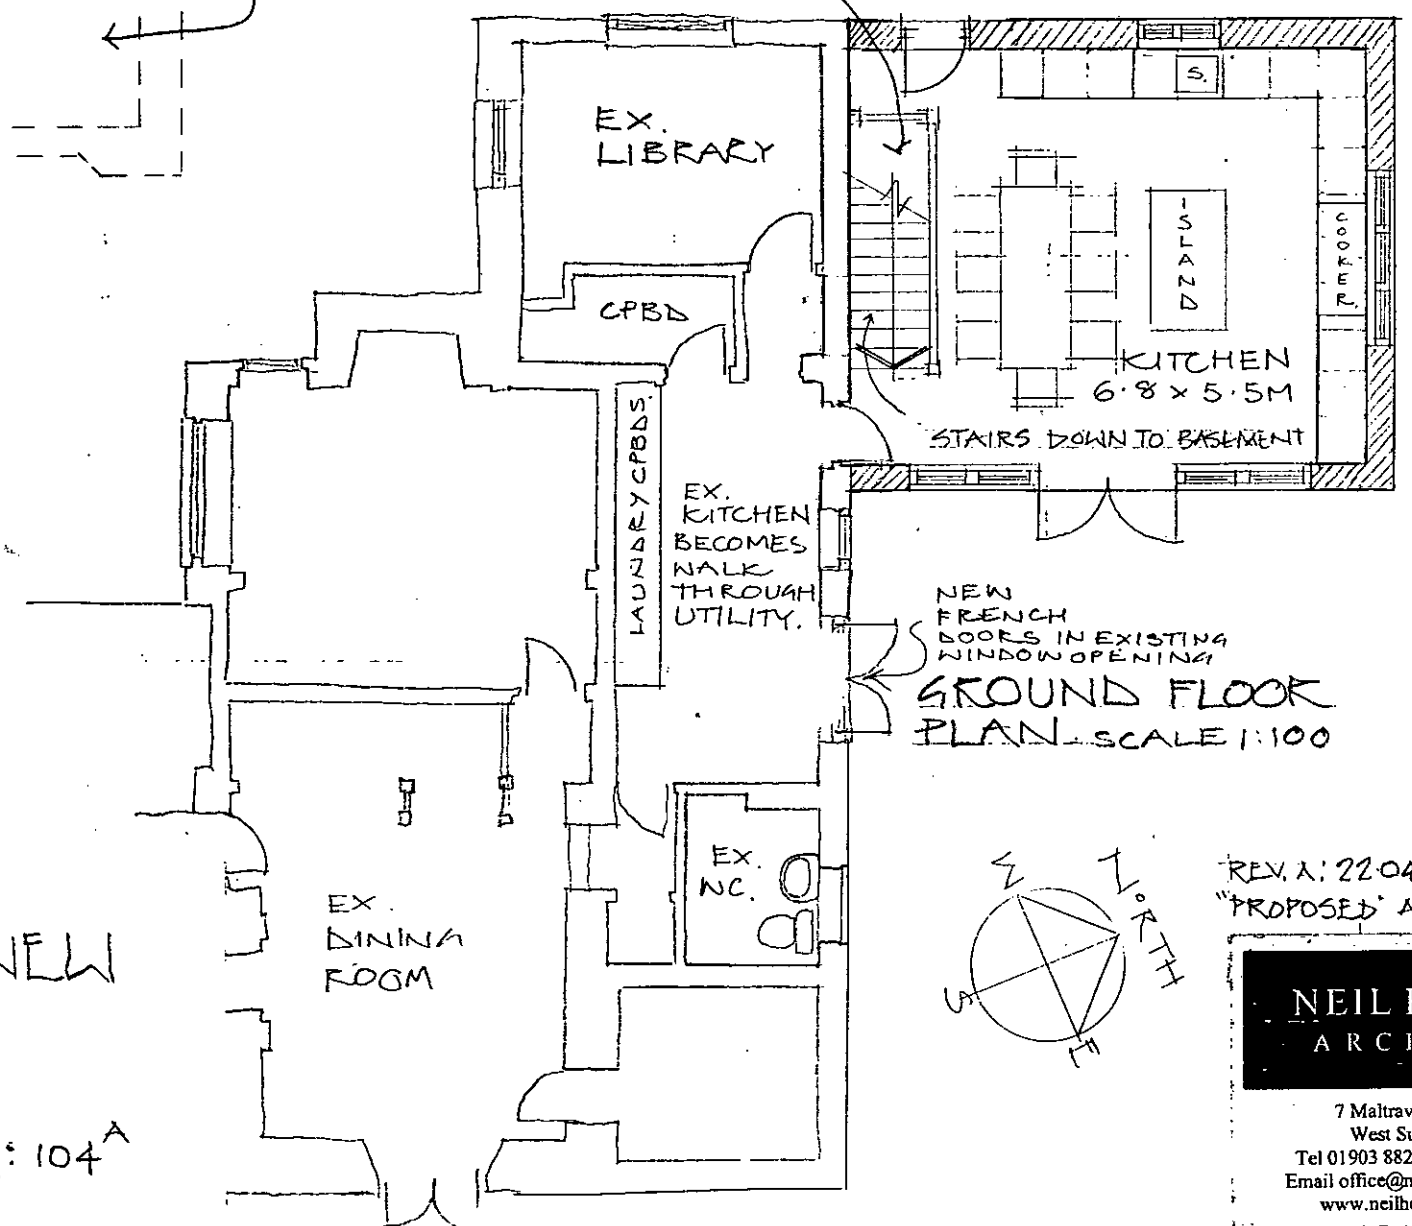

GROUND FLOOR
 PLAN SCALE 1:100

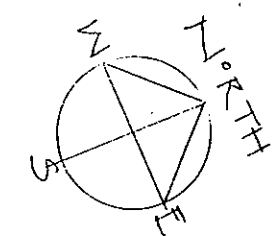

A PROPOSED NEW BASEMENT UNDER THE NEW KITCHEN AT TODDINGTON HOUSE
 LITTLEHAMPTON © 28th MARCH 2014
 FOR MR & MRS. M. WAROM JOB N° 746 DRWG N: 104^A

REV. A: 22.04.14: THE WORD "PROPOSED" ADDED TO TITLE.

NEIL HOLLAND ARCHITECTS

7 Maltravers Street - Arundel
 West Sussex - BN18 9AP
 Tel 01903 882923 - Fax 01903 884202
 Email office@neilhollandarchitects.co.uk
 www.neilhollandarchitects.co.uk
 Registered in England & Wales Number 03232174