


This drawing has been prepared for the purpose of gaining planning permission only and does not purport to be a working or contractual drawing and should not be used for any building or contractual purposes.
This drawing has been prepared based on survey drawings and information prepared by others.
All dimensions and levels on all drawings must be checked and verified on site before commencement of works.

NORTH-WEST ELEVATION SCALE 1:100

RECENTLY PERMITTED
KITCHEN EXTENSION

PLANNING REFS:
LU/320/13 & LU/322/13/L
(NOT YET BUILT)

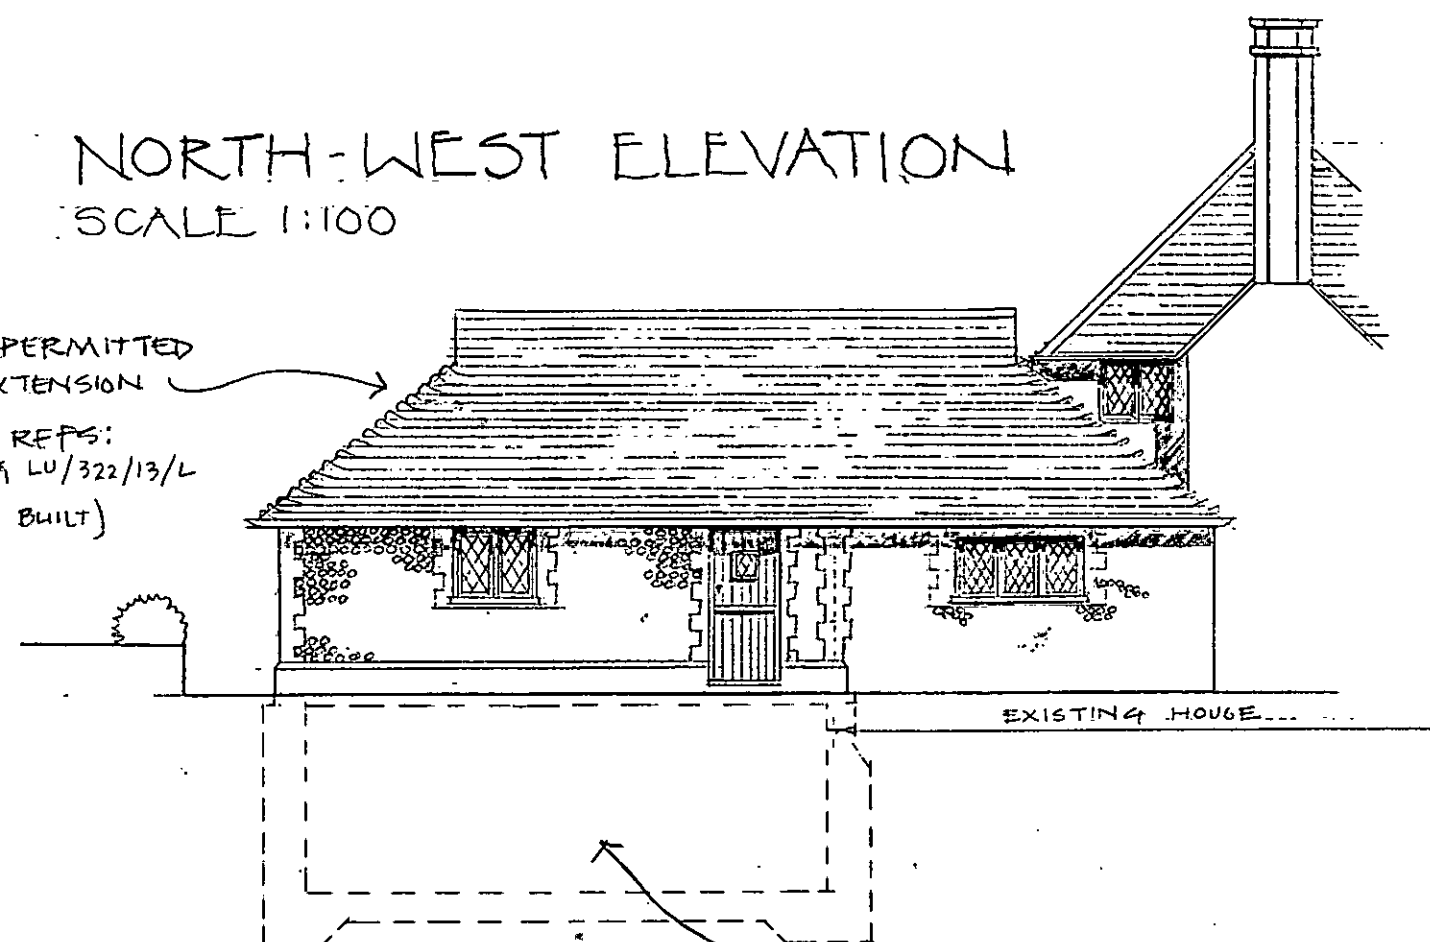

0 1 2 3 4 5 6M
PHYSICAL SCALE IN METRES

SCALE 1:100 @ A3

PROPOSED NEW BASEMENT
UNDER NEW KITCHEN

A PROPOSED NEW BASEMENT UNDER (THE NEW)
KITCHEN AT TODDINGTON HOUSE
LITTLEHAMPTON
FOR MR & MRS. M. WAROM

DRWG N° 740/105A
SCALE 1:100 AT A3
© 28th MARCH 2014

REV.A: 22.04.14: THE WORD
"PROPOSED" ADDED TO TITLE.

NEIL HOLLAND
ARCHITECTS

7 Maltravers Street · Arundel ·
West Sussex · BN18 9AP
Tel 01903 882923 · Fax 01903 884202
Email office@neilhollandarchitects.co.uk
www.neilhollandarchitects.co.uk
Registered in England & Wales Number 03232174