



Note:
Do not Scale from this Drawing (except for planning approval).
All dimensions are in millimetres and to be checked on site.
All Dimensions relating to sub-structures or suppliers work must be checked and agreed between the main contractor and the sub-contractors and suppliers.

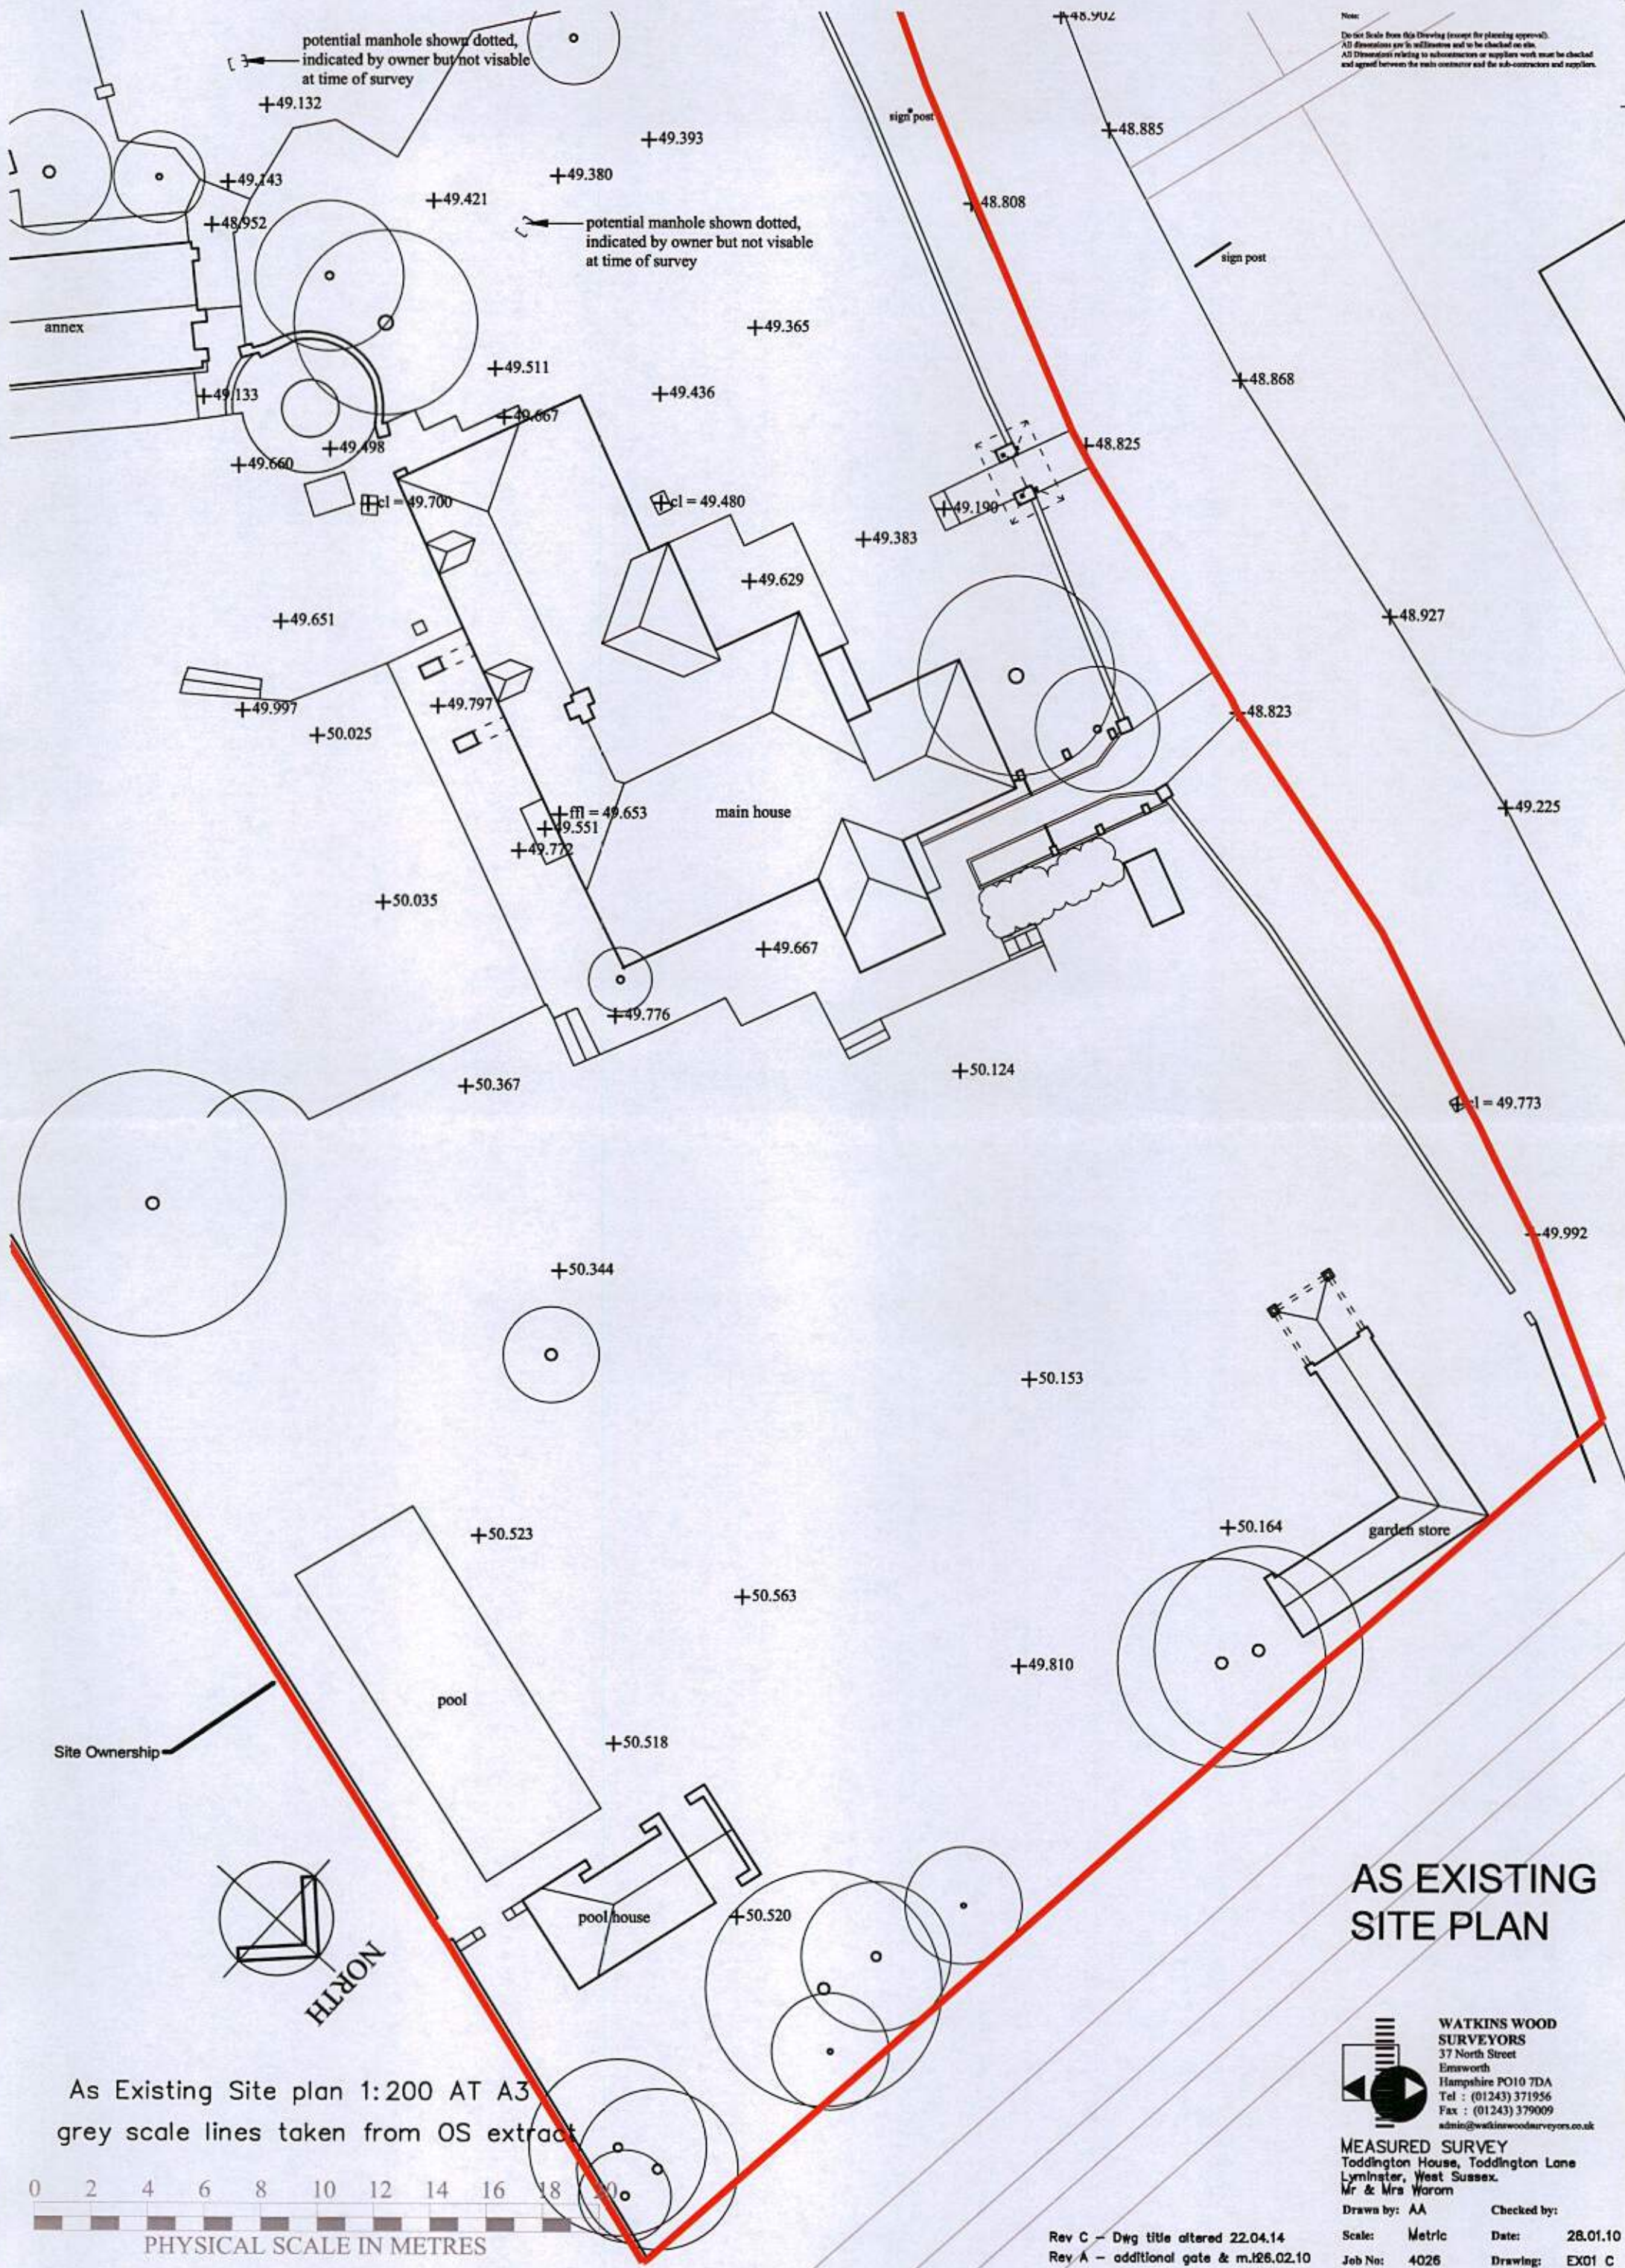

As Existing Site plan 1:200 AT A3
grey scale lines taken from OS extract

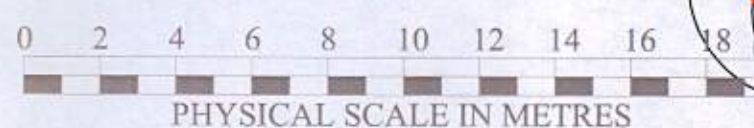

AS EXISTING SITE PLAN

**WATKINS WOOD
SURVEYORS**
37 North Street
Emsworth
Hampshire PO10 7DA
Tel : (01243) 371956
Fax : (01243) 379009
admin@watkinswoodsurveyors.co.uk

MEASURED SURVEY
Toddington House, Toddington Lane
Lymington, West Sussex.
Mr & Mrs Warron

Drawn by: AA Checked by:
Scale: Metric Date: 28.01.10
Job No: 4026 Drawing: EX01 C

Rev C - Dwg title altered 22.04.14
Rev A - additional gate & m.f26.02.10