



Note:
Do not Scale from this Drawing (except for planning approval).
All dimensions are in millimetres and to be checked on site.
All Dimensions relating to sub-contractors or suppliers work must be checked and agreed between the main contractor and the sub-contractors and supplier.

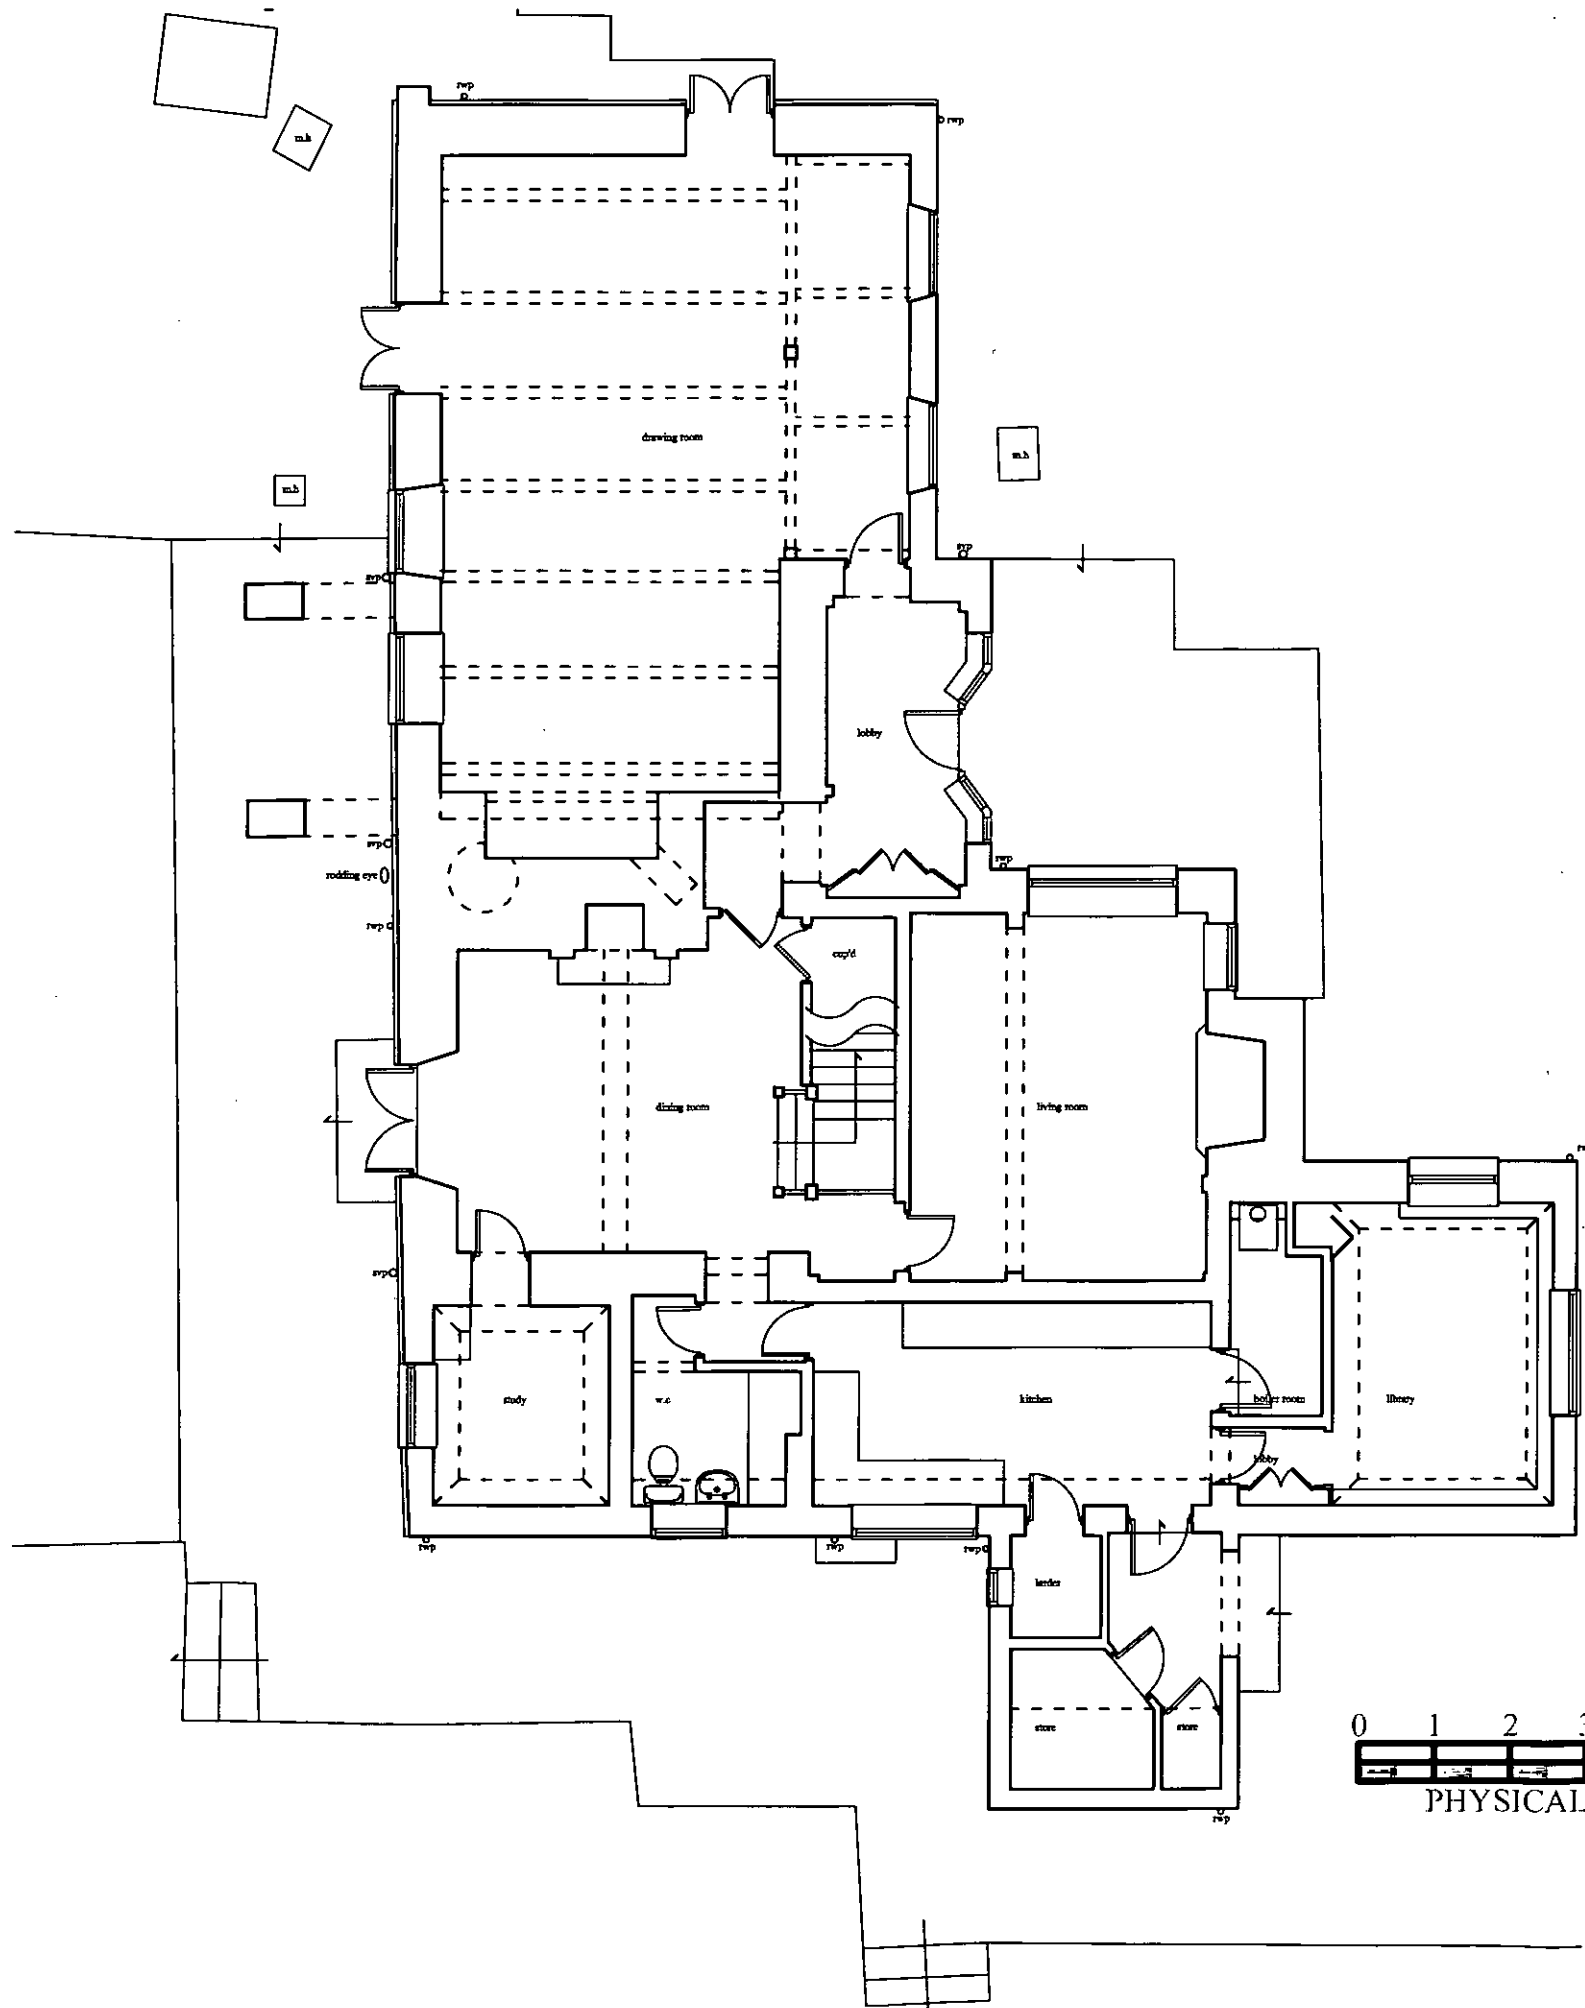

ground floor plan 1:100 AT A3

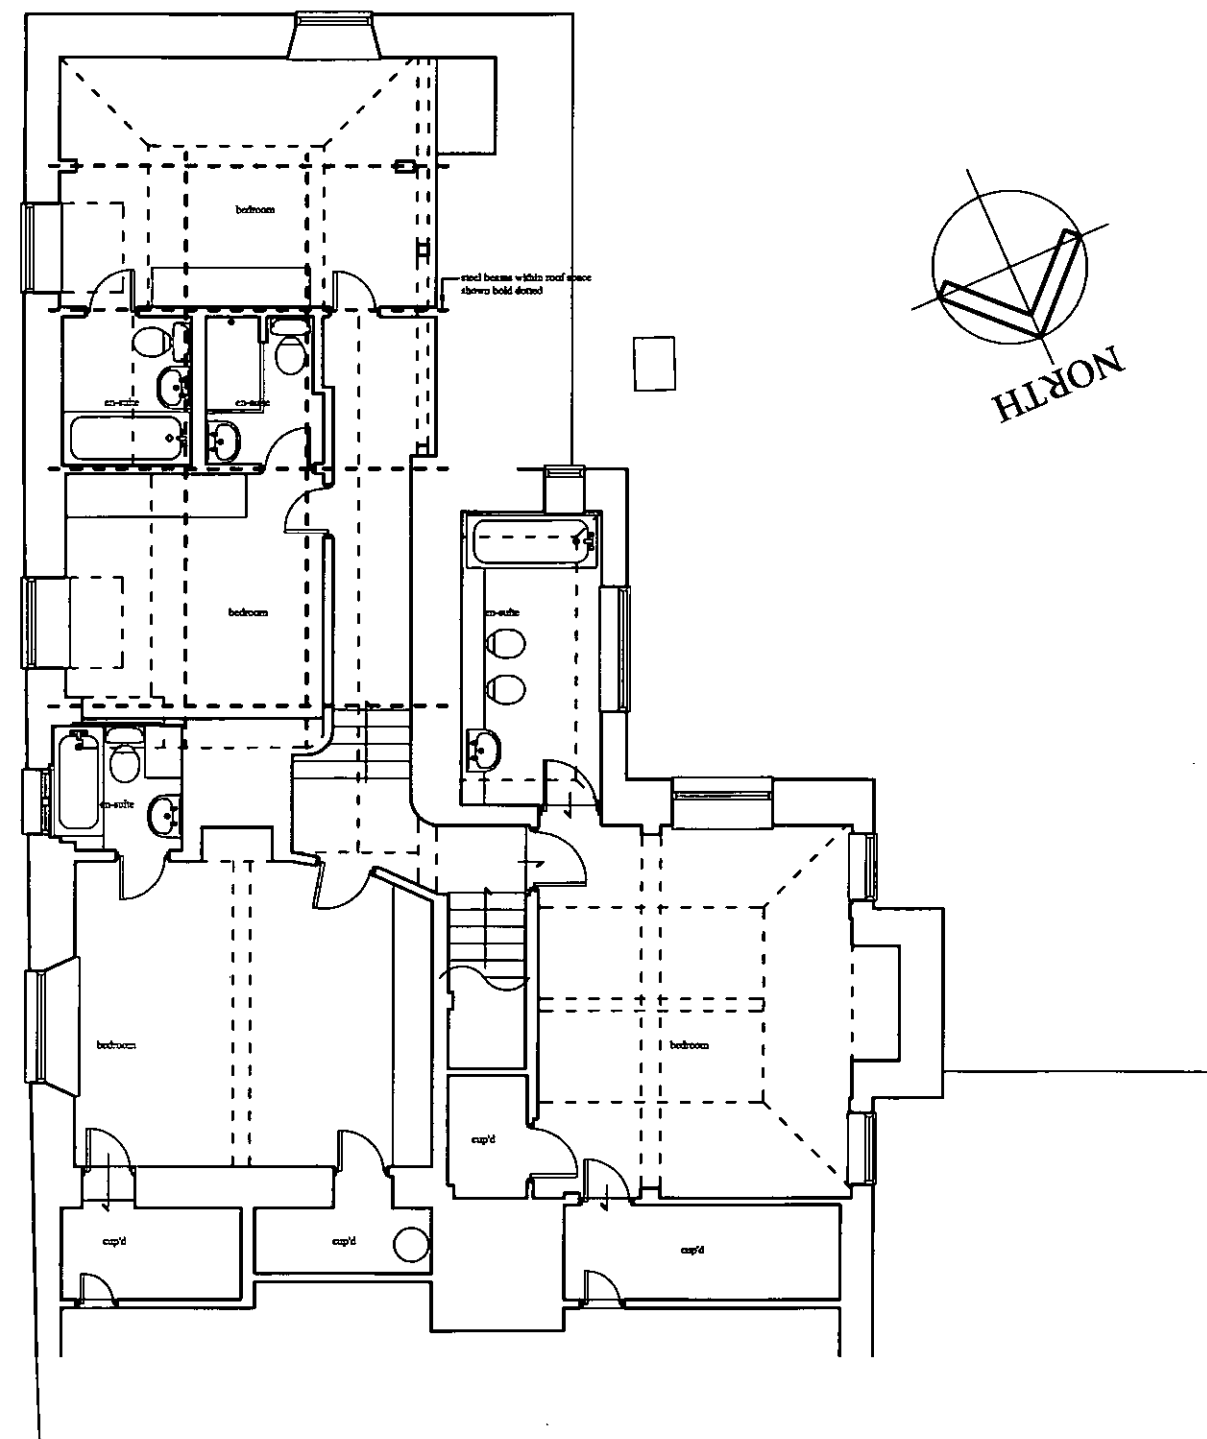

first floor plan 1:100 AT A3

AS EXISTING FLOOR PLANS

**WATKINS WOOD
SURVEYORS**
37 North Street
Emsworth
Hampshire PO10 7DA
Tel : (01243) 371956
Fax : (01243) 379009
admin@watkinswoodsurveyors.co.uk

MEASURED SURVEY
Toddington House, Toddington Lane
Lymington, West Sussex
Mr & Mrs Warom

Drawn by: AA
Scale: Metric
Date: 28.01.10
Job No: 4026
Checked by:
Drawing: EX02A

Rev A - "As Existing" added 22.04.14