


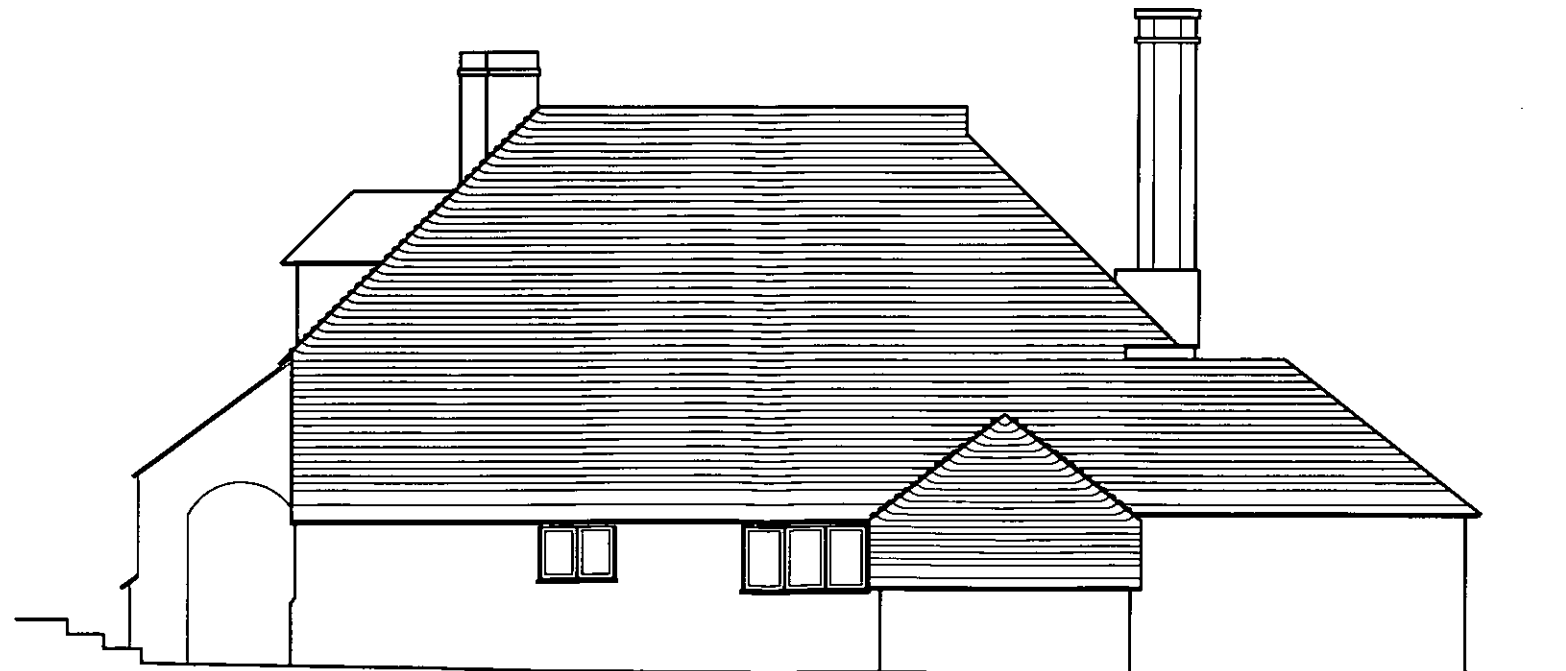


south east elevation 1:100 AT A3



north east elevation 1:100 AT A3

AS EXISTING ELEVATIONS

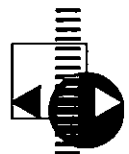

**WATKINS WOOD
 SURVEYORS**
 37 North Street
 Emsworth
 Hampshire PO10 7DA
 Tel : (01243) 371956
 Fax : (01243) 379009
 admin@watkinswoodsurveyors.co.uk

MEASURED SURVEY
 Toddington House, Toddington Lane
 Lymington, West Sussex
 Mr & Mrs Warom

Drawn by: AA Checked by:

Scale: Metric Date: 28.01.10

Job No: 4026 Drawing: EX03A SHT 1/3

Rev A - "As Existing" added 22.04.14