



South Elevation Existing

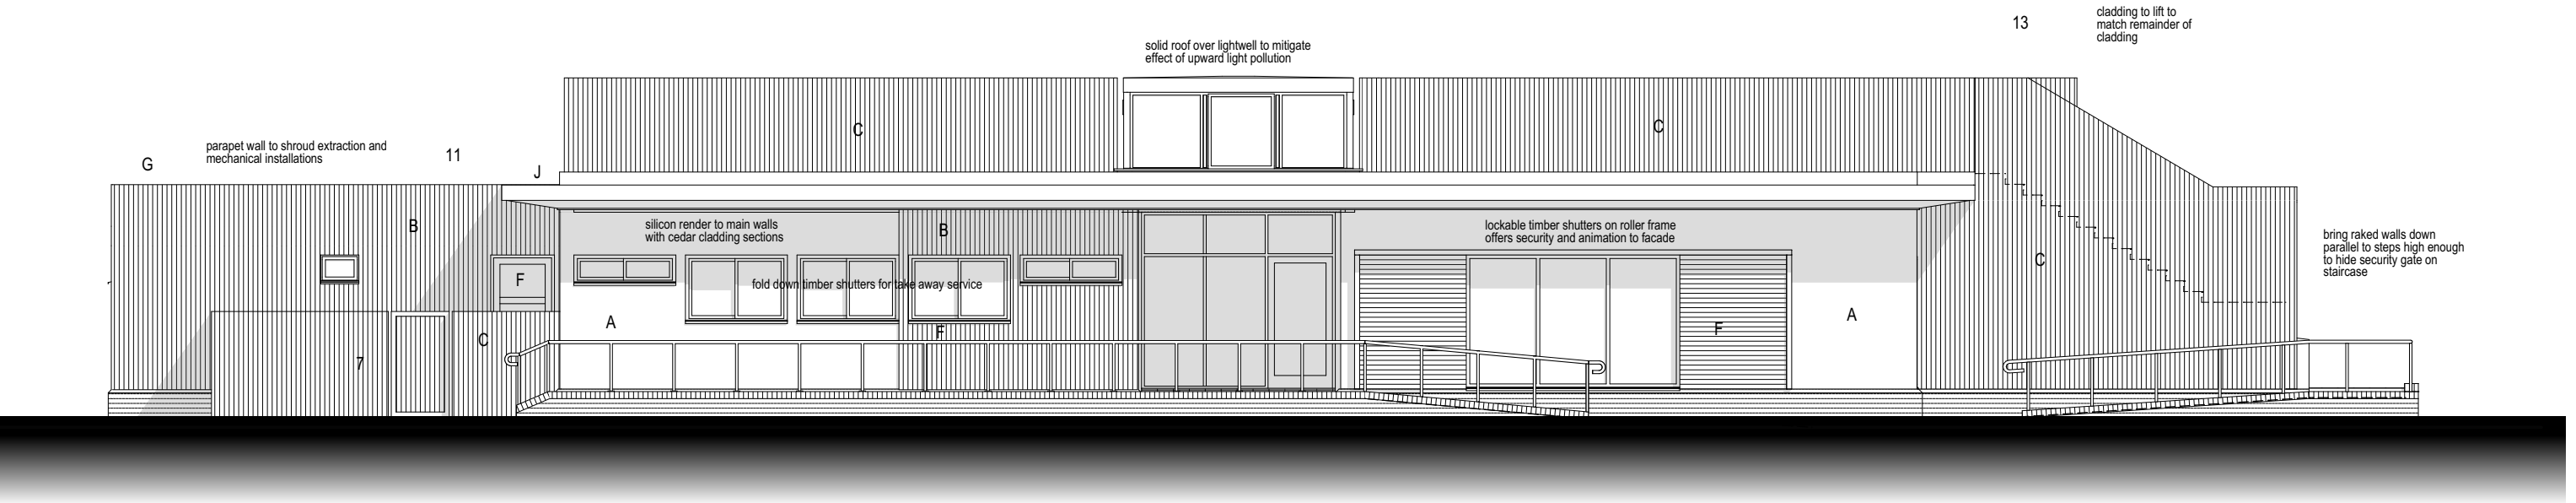


North Elevation Existing

- Key to materials
- A. silicon render system - mid grey finish
 - B. cedar cladding boards - vertical
 - C. slatted cedar batten to balustrade
 - D. grey aluminium doors and windows
 - E. natural colour finish cast concrete storm surge wall
 - F. horizontal timber shutters
 - G. aluminium coping to flat roof matching doors & windows
 - H. clear glazed balustrade
 - J. grp cladding to match cast concrete

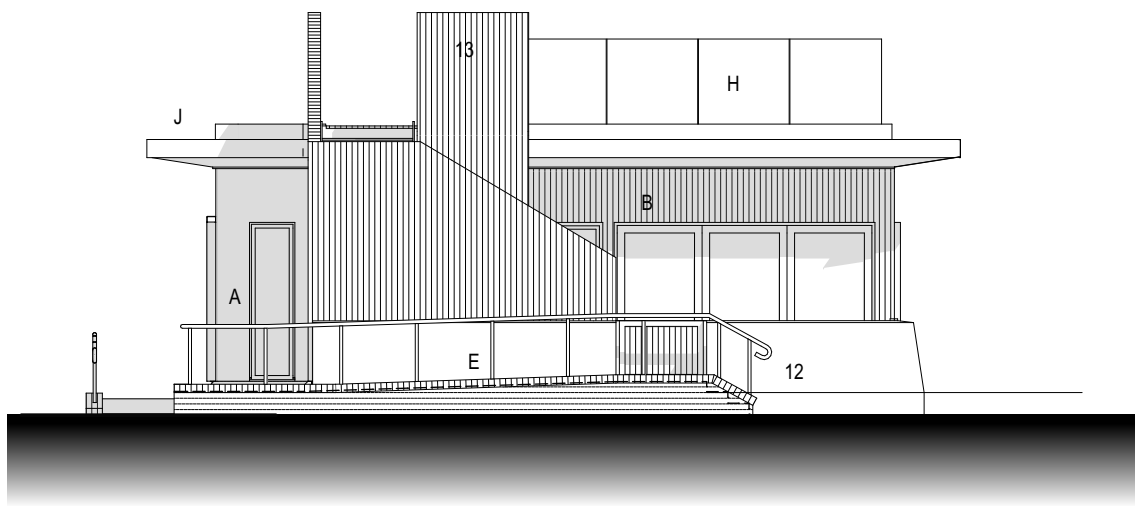

West Elevation Existing

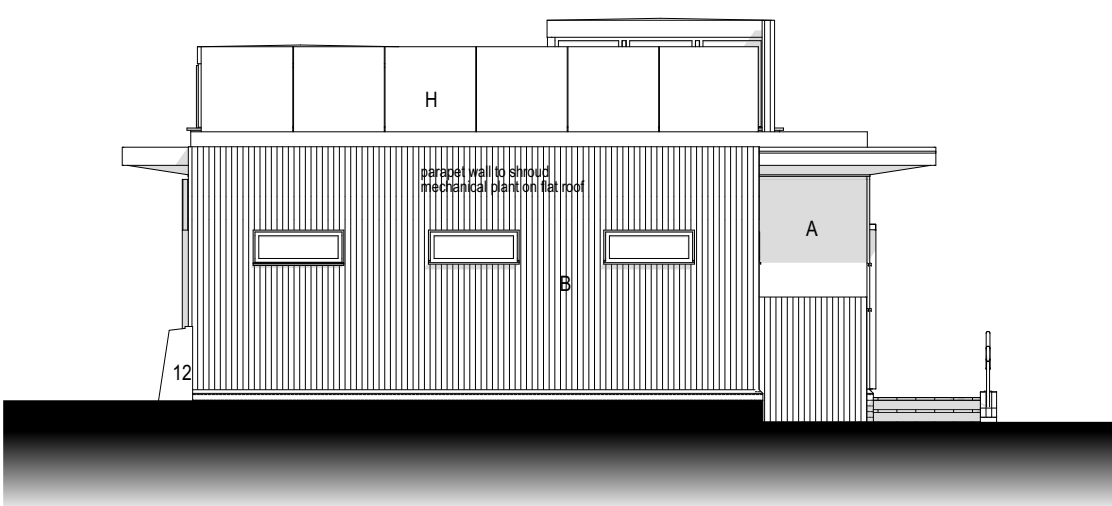

East Elevation Existing

IAN WOOD DESIGN CONSULTANT

14 Garfield Road ♦ Bitterne ♦ Southampton SO19 4BZ ♦ Hampshire
Phone 023 8033 3810 or 01489 773569



Client JAMIE HAWKINS

Project KITE SURF CAFE AND SCHOOL BEACH ROAD LITTLEHAMPTON

Drawing Title EXISTING ELEVATIONS building as approved and under construction

Drawing CND1_SK02 Rev
Date OCT 2019 Scale 1 : 100 at A3