



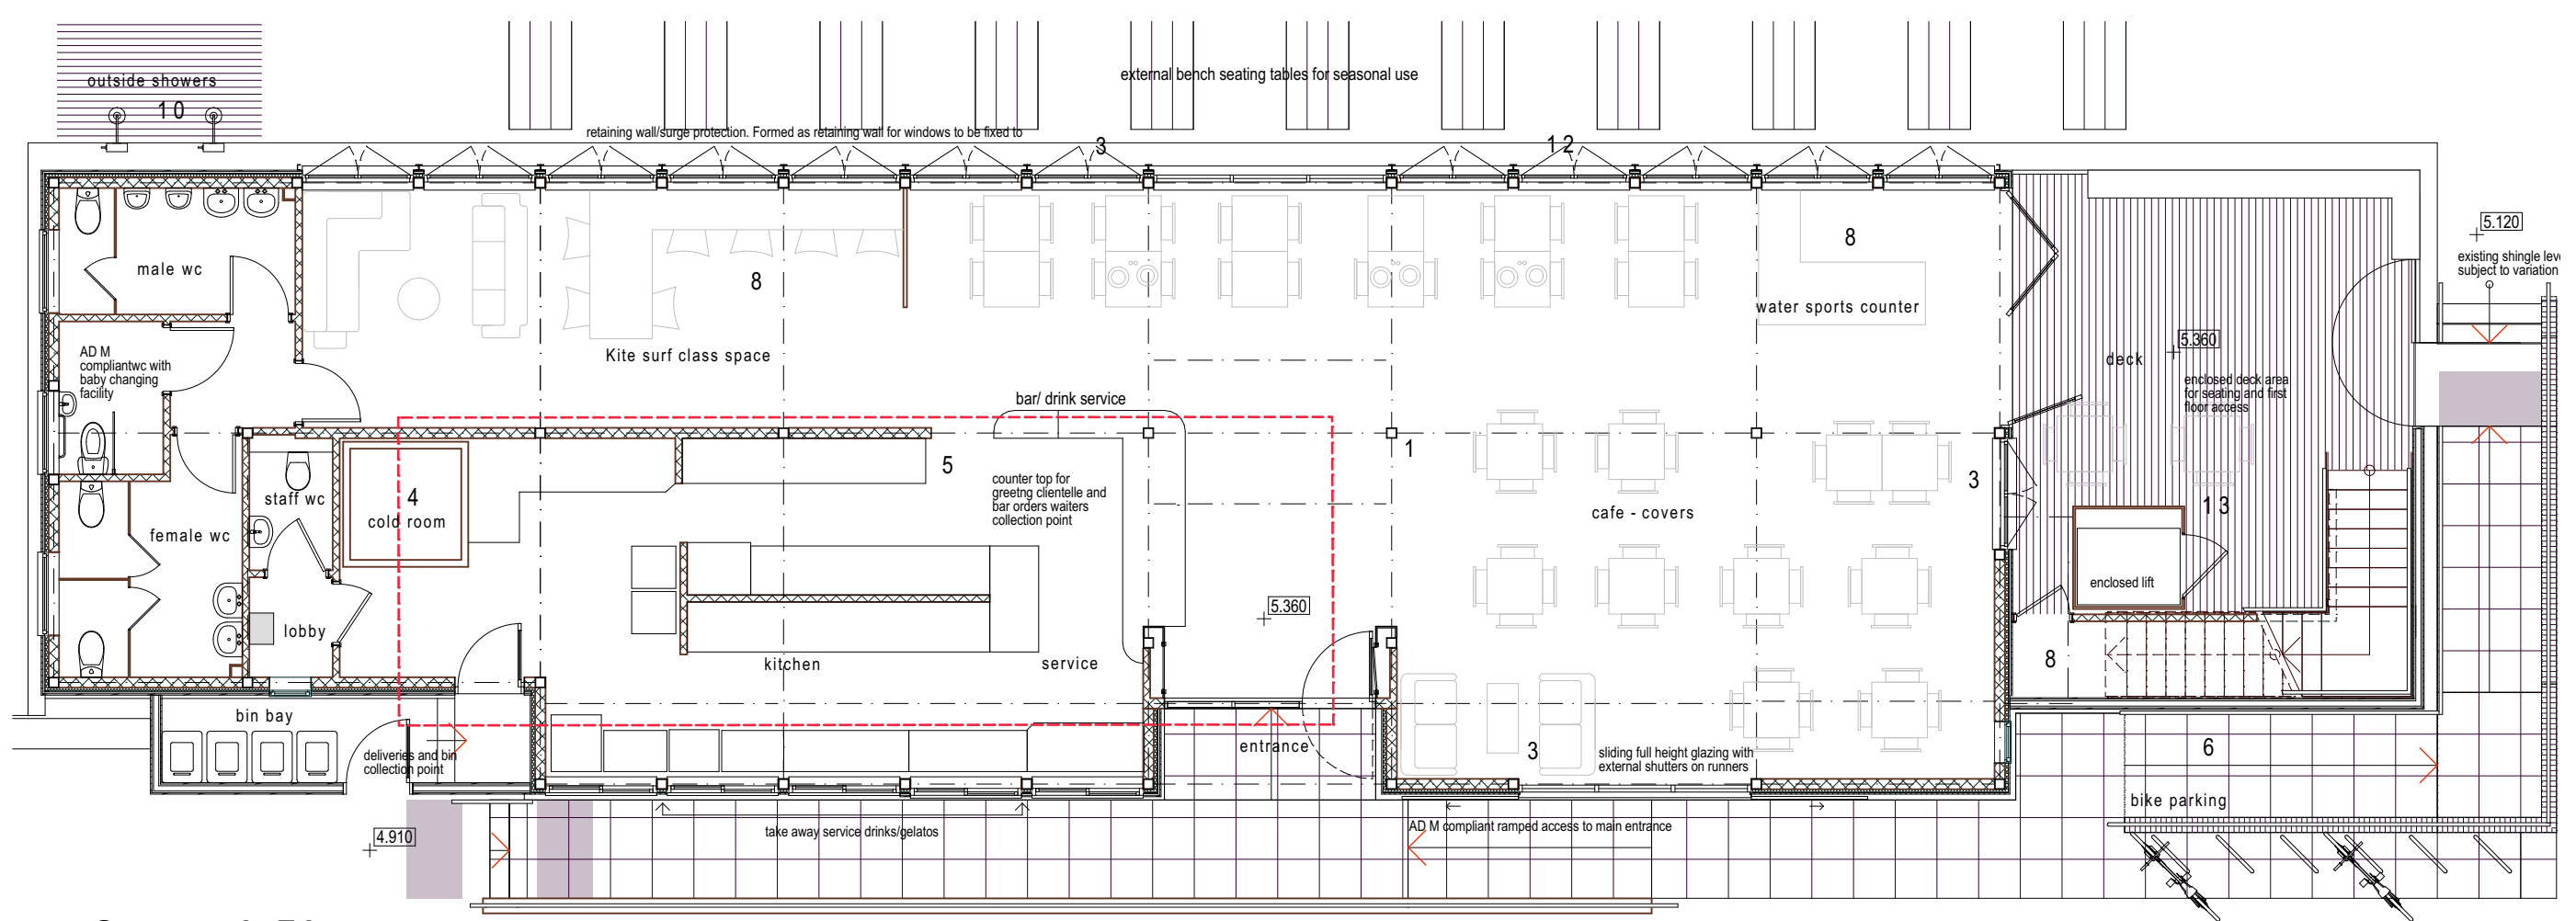

Ground Floor Existing

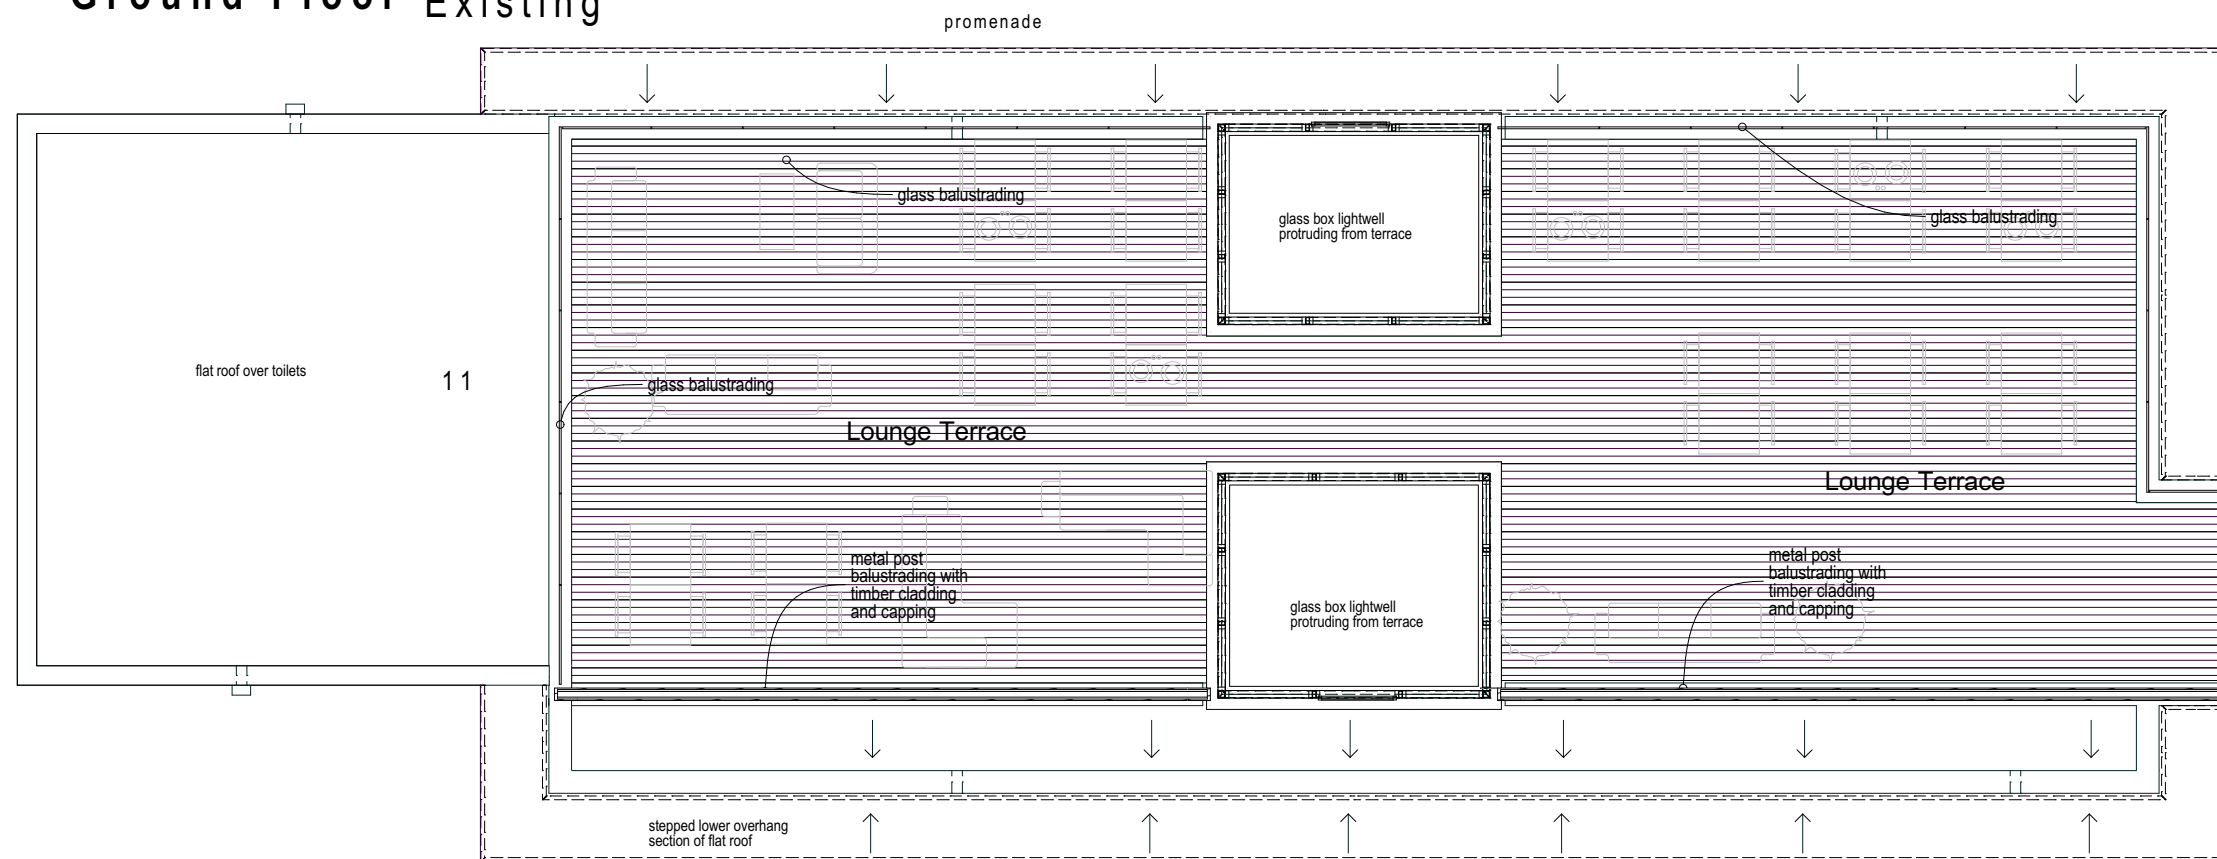

First Floor Existing

Ground Floor

- Existing shelter outlined in red to be demolished and replaced with new single storey building, with light boxes and 1st floor terrace. Steel frame set on to pile or pad foundations (subject to structural engineers details) infill timber wall panels fixed to strip foundation, finishes in natural cedar cladding and silicon render.
 - N/A.
 - Sliding, folding glazed doors/windows, aluminium powder coated, final slide and fold positions to be confirmed. Final fenestration details to be confirmed including timber shutters and methods of fixing and opening.
 - Cold store
 - Kitchen and service shown indicatively, final details to be confirmed with detailed brief.
 - Bike park provision for sustainable travel and use.
 - Bin bay and goods in.
 - Service counter/class space and storage allocation for watersports centre.
 - General seating arrangement is indicative, final details and no of covers TBC.
 - Low level deck on concrete slab or posts, subject to structural engineers details.
 - Services and extraction
 - Storm surge retaining wall - poured concrete.
 - Lifting platform for wheel chair users and people with impaired mobility and their companions to access 1st floor summer terrace.
- + 4.490 Ground and Floor levels shown in metres AOD.

Client JAMIE HAWKINS

Project KITE SURF CAFE AND SCHOOL BEACH ROAD LITTLEHAMPTON

Drawing Title EXISTING FLOOR PLANS building as approved and under construction

Drawing CND1_SK01 Rev
Date OCT 2019 Scale 1 : 100 at A3

IAN WOOD DESIGN CONSULTANT

14 Garfield Road ♦ Bitterne ♦ Southampton SO19 4BZ ♦ Hampshire
Phone 023 8033 3810 or 01489 773569

on behalf of



(M): 07792 379302 (E) rudi.design.co@gmail.com (W) cloud9designstudio.co.uk



0m 1m 2m 3m 4m 5m