



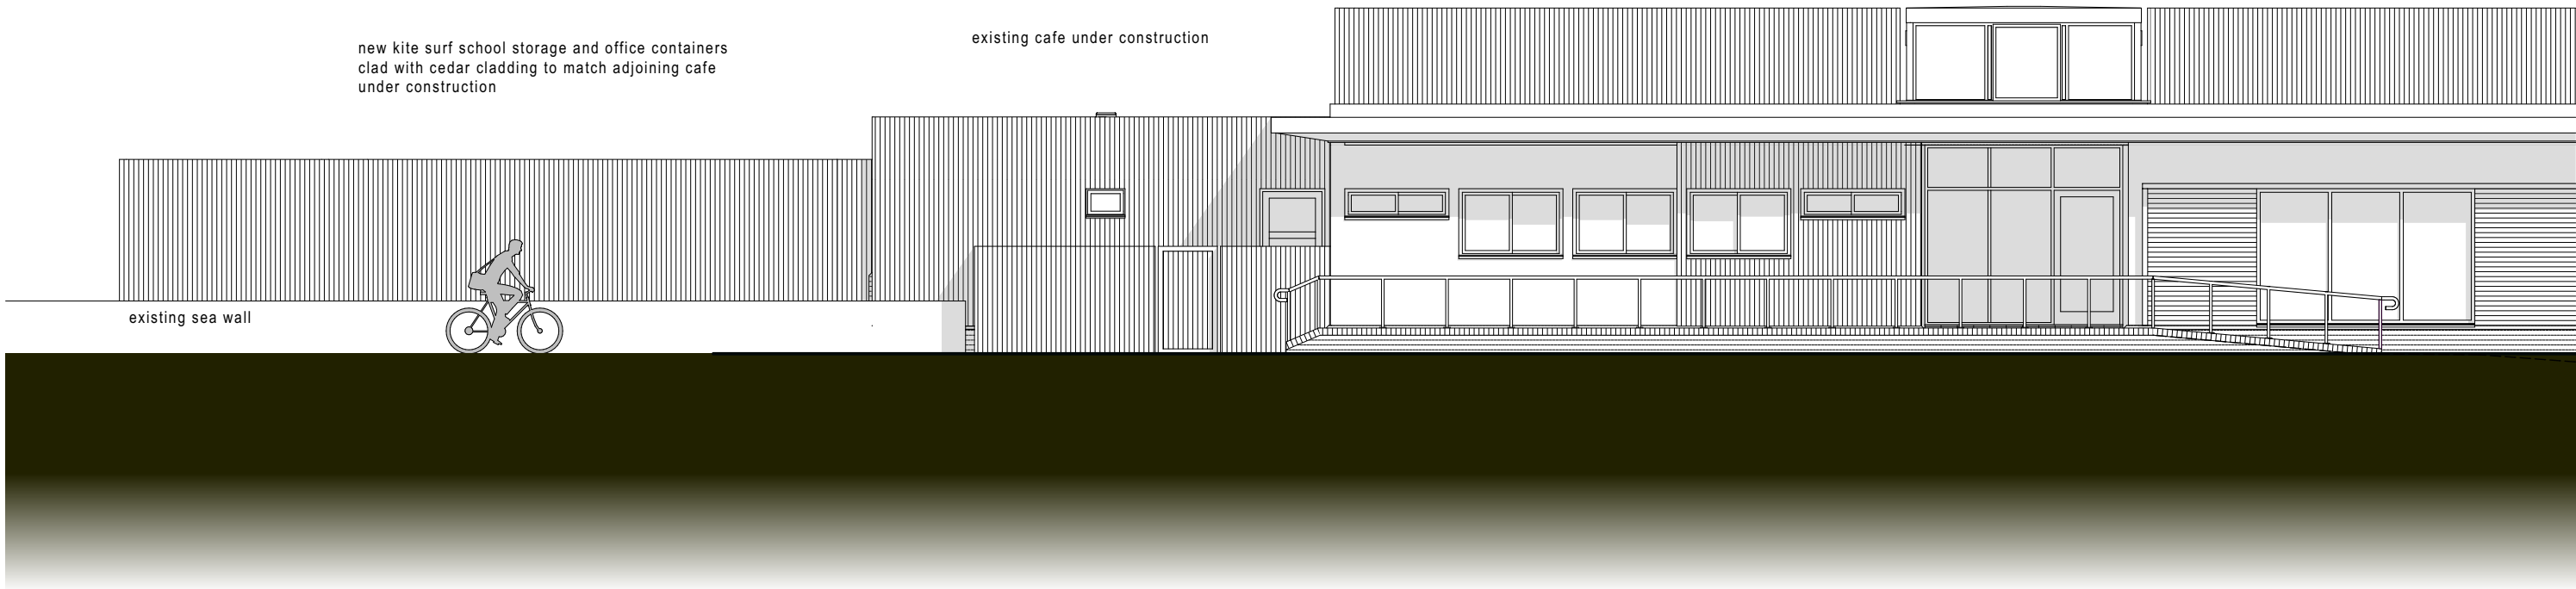


north elevation

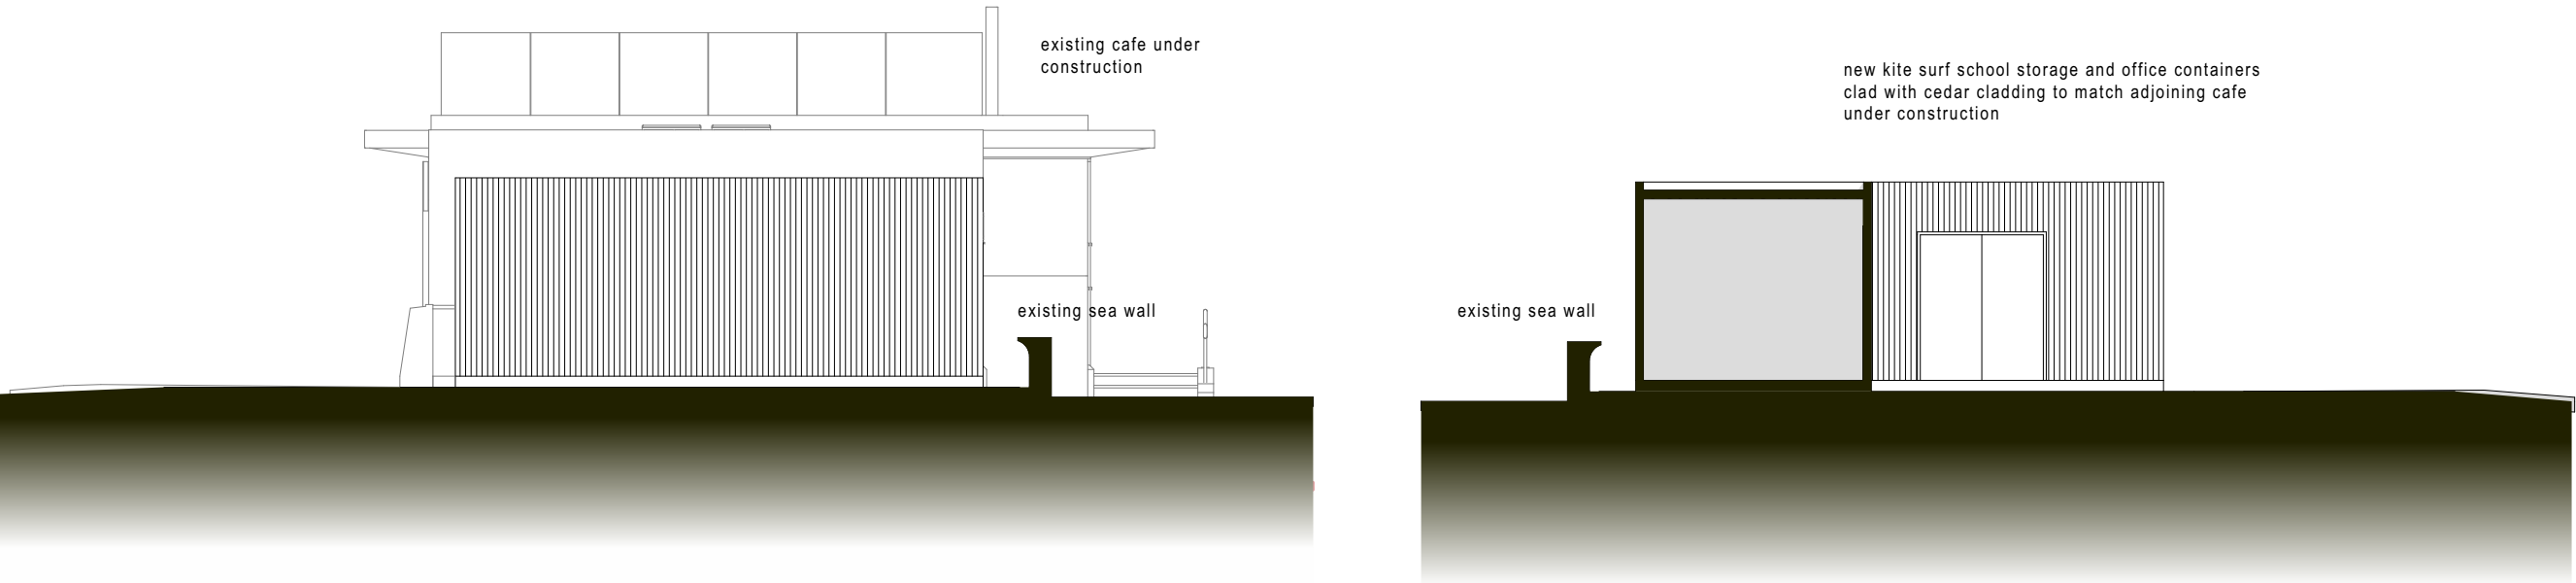


east elevation


west elevation

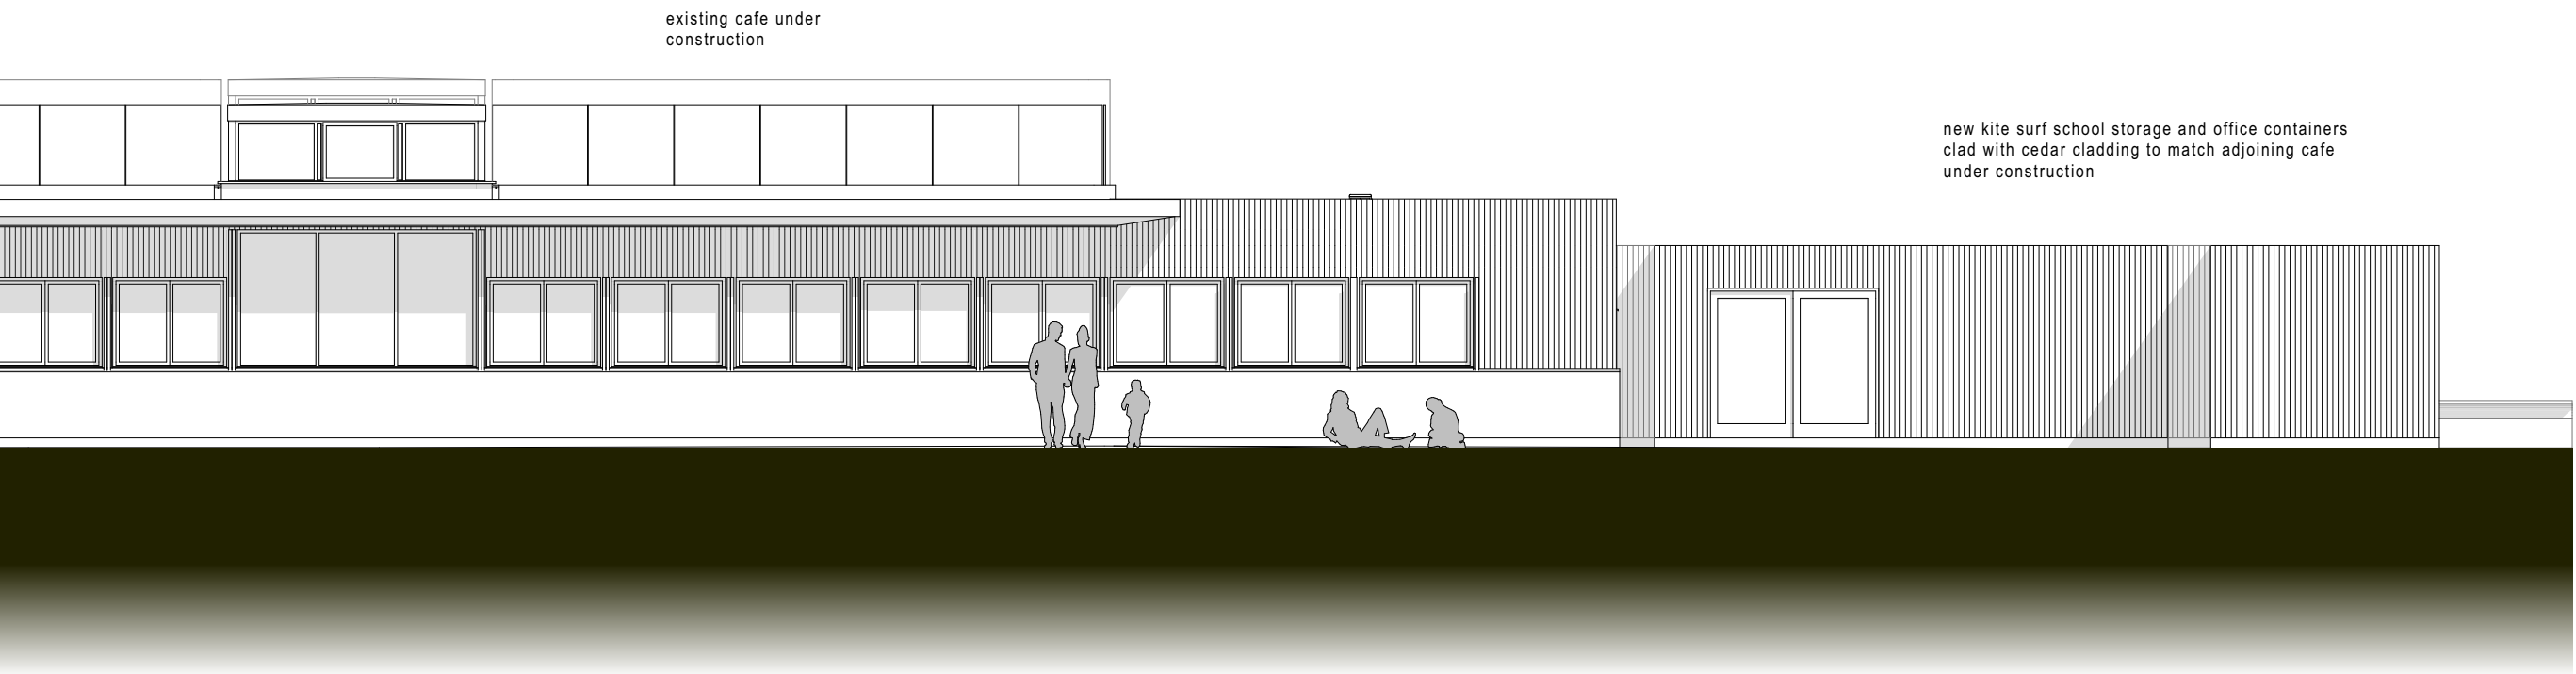



south elevation

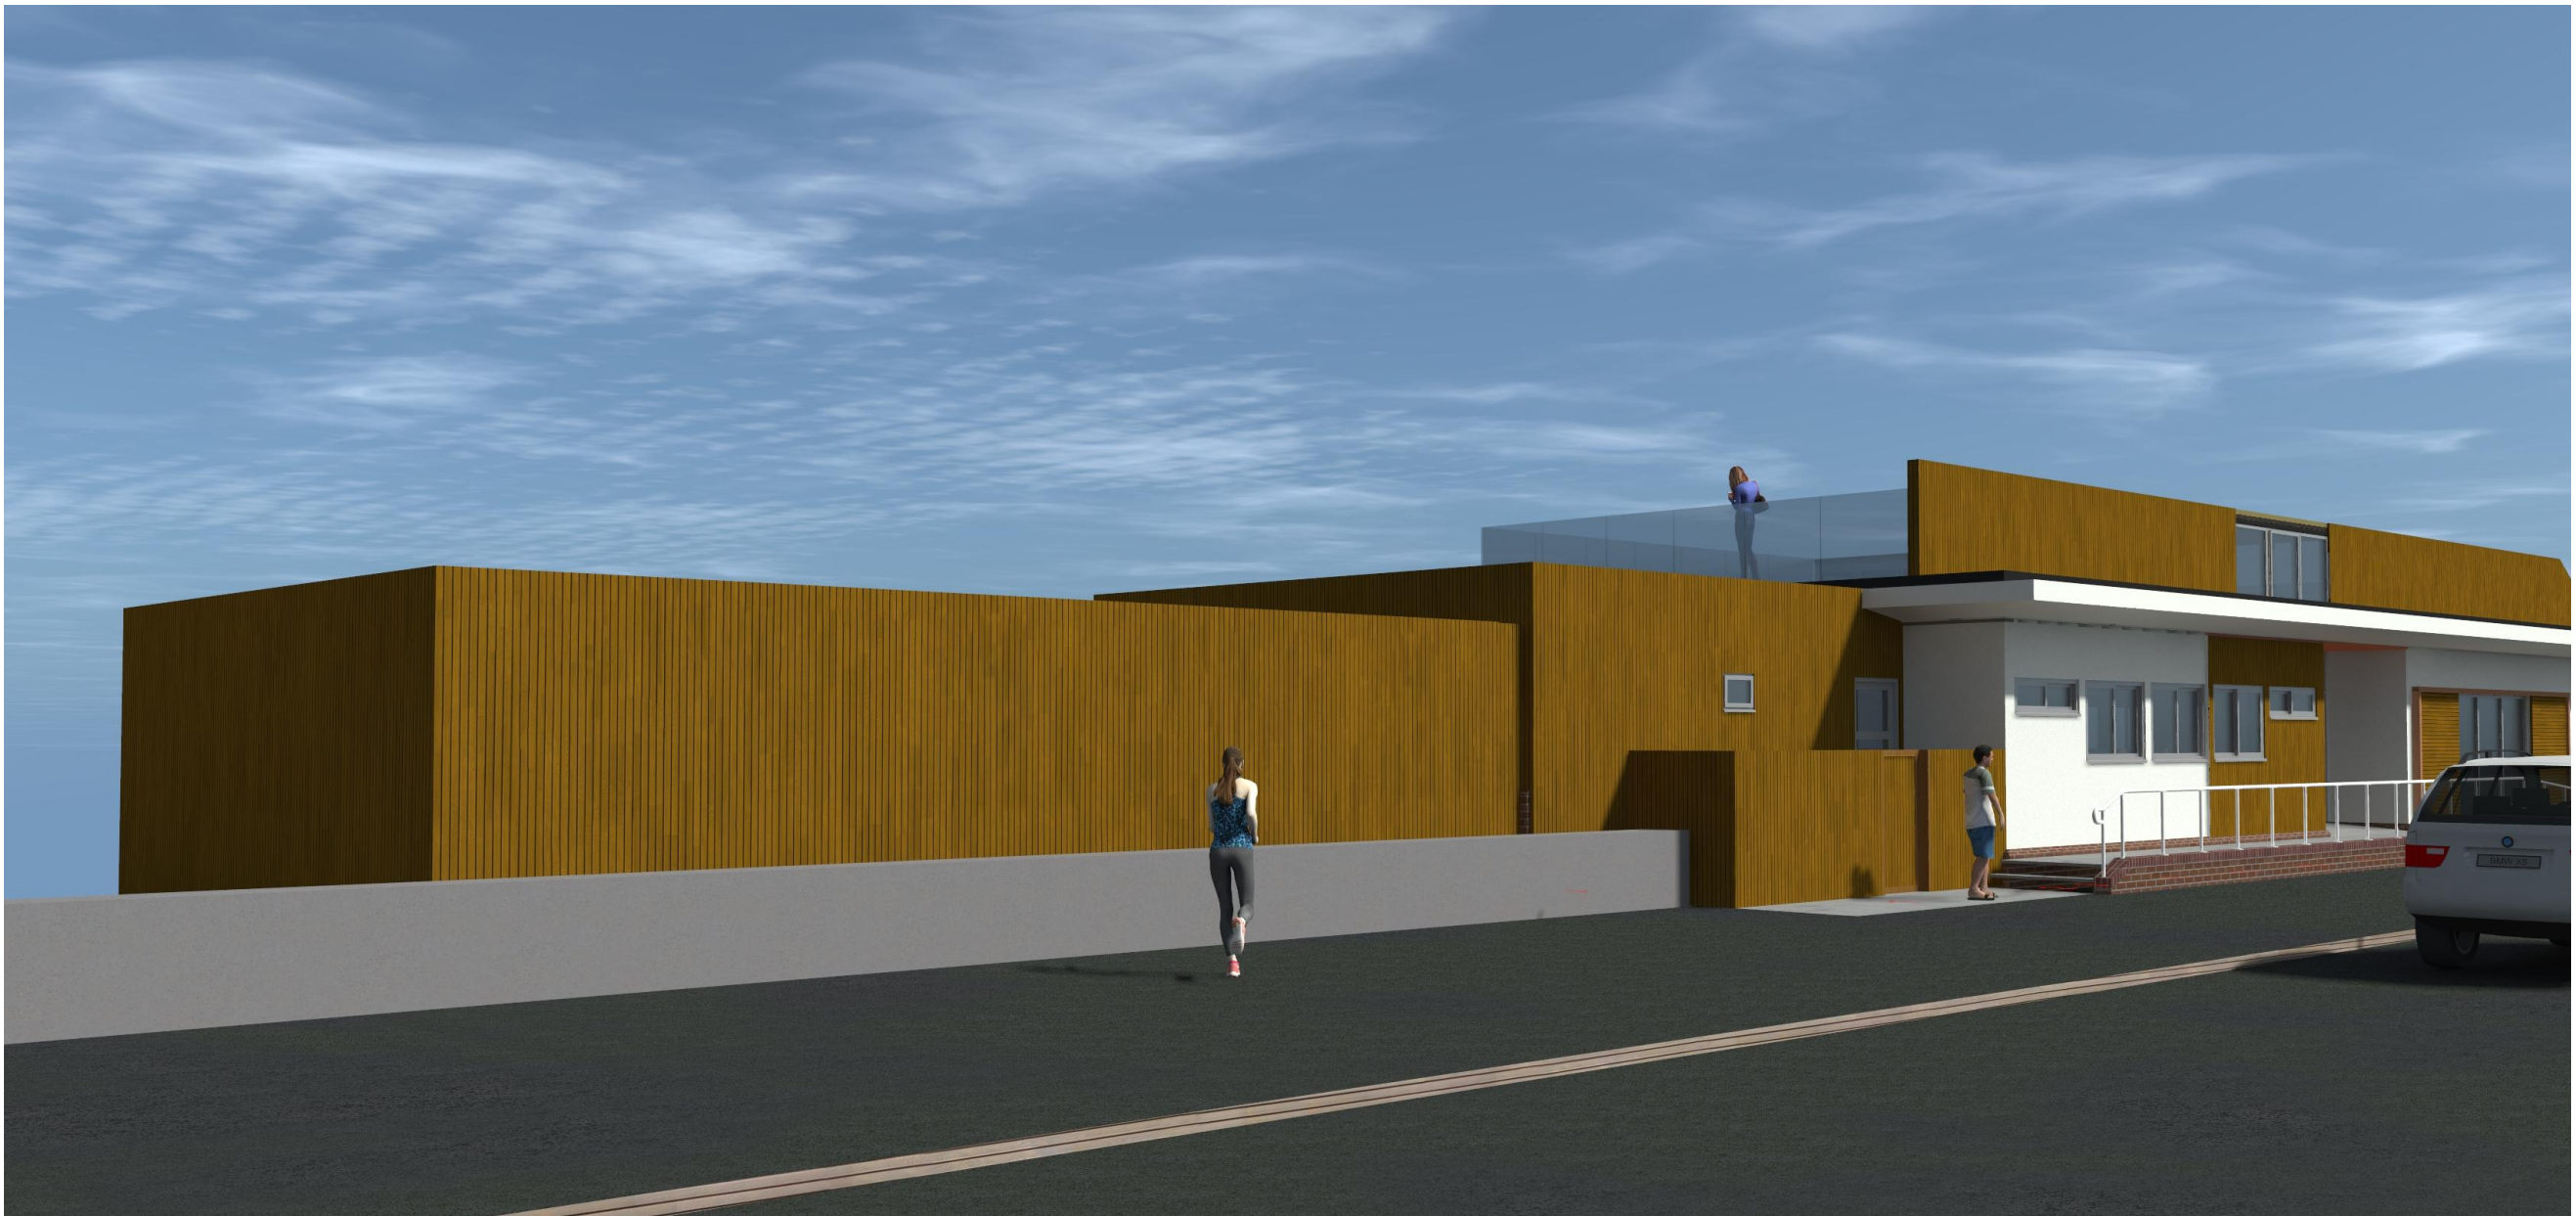

view from northeast

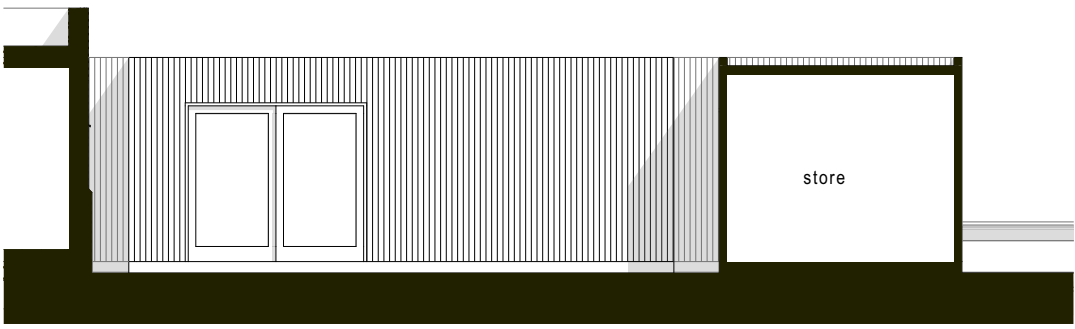

south interior elevation

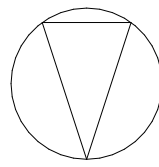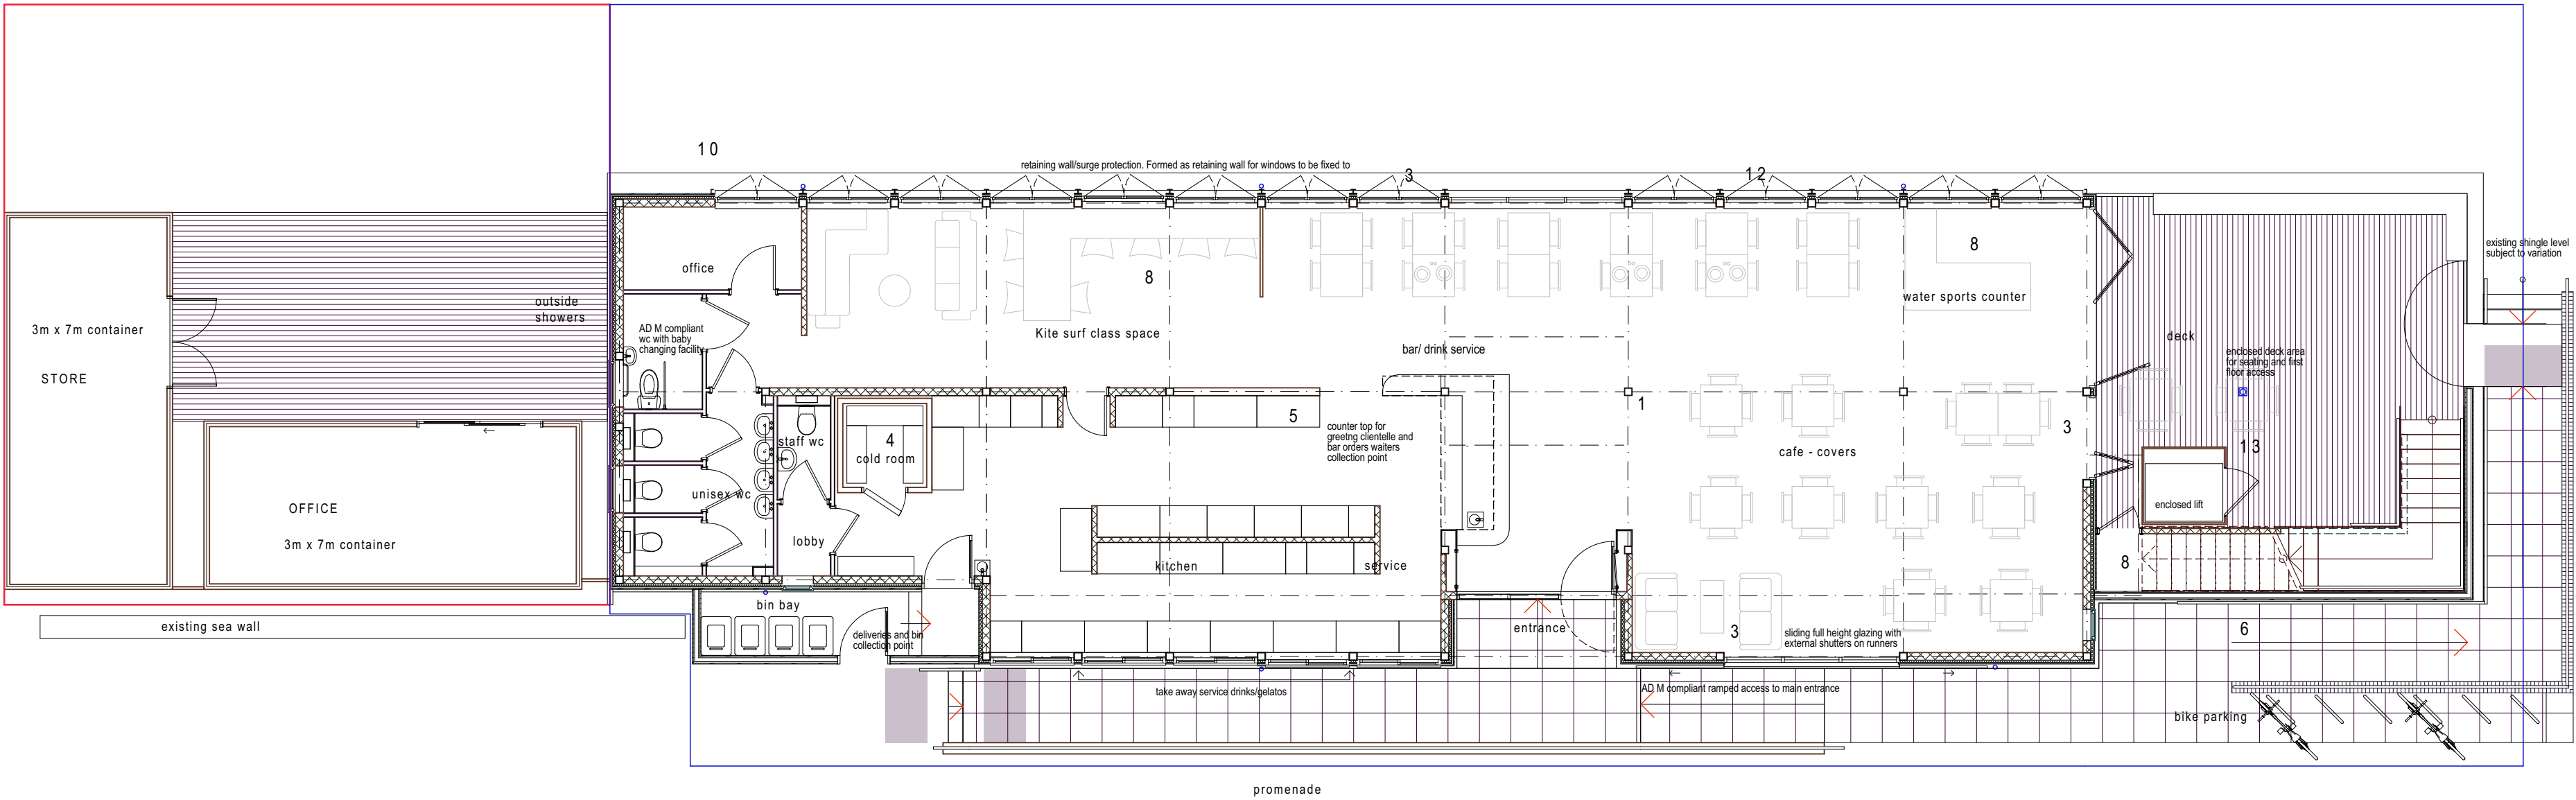

N

0 1 2 3 4 5

scale bar 1 : 100 @ A1

IAN WOOD DESIGN CONSULTANT

14 Garfield Road ♦ Bitterne ♦ Southampton SO19 4BZ ♦ Hampshire
Phone 023 8033 3810 or 07780 239070

on behalf of

CLOUD9 DESIGN STUDIO
Tel: 07780 379502 Email: ian.wood@cloud9designstudio.co.uk

Client: JAMIE HAWKINS
Project: KITE SURF SCHOOL EQUIPMENT
STORE AND OFFICE
BEACH ROAD
LITTLEHAMPTON

Drawing Title: PROPOSED PLANS & ELEVATIONS

Drawing: CND2_SK01 Rev: C
Date: SEP 2020 Scale: 1 : 100 at A1