




0 10 20 30 40 50
physical scale in metres

Location Plan

Scale 1:1250

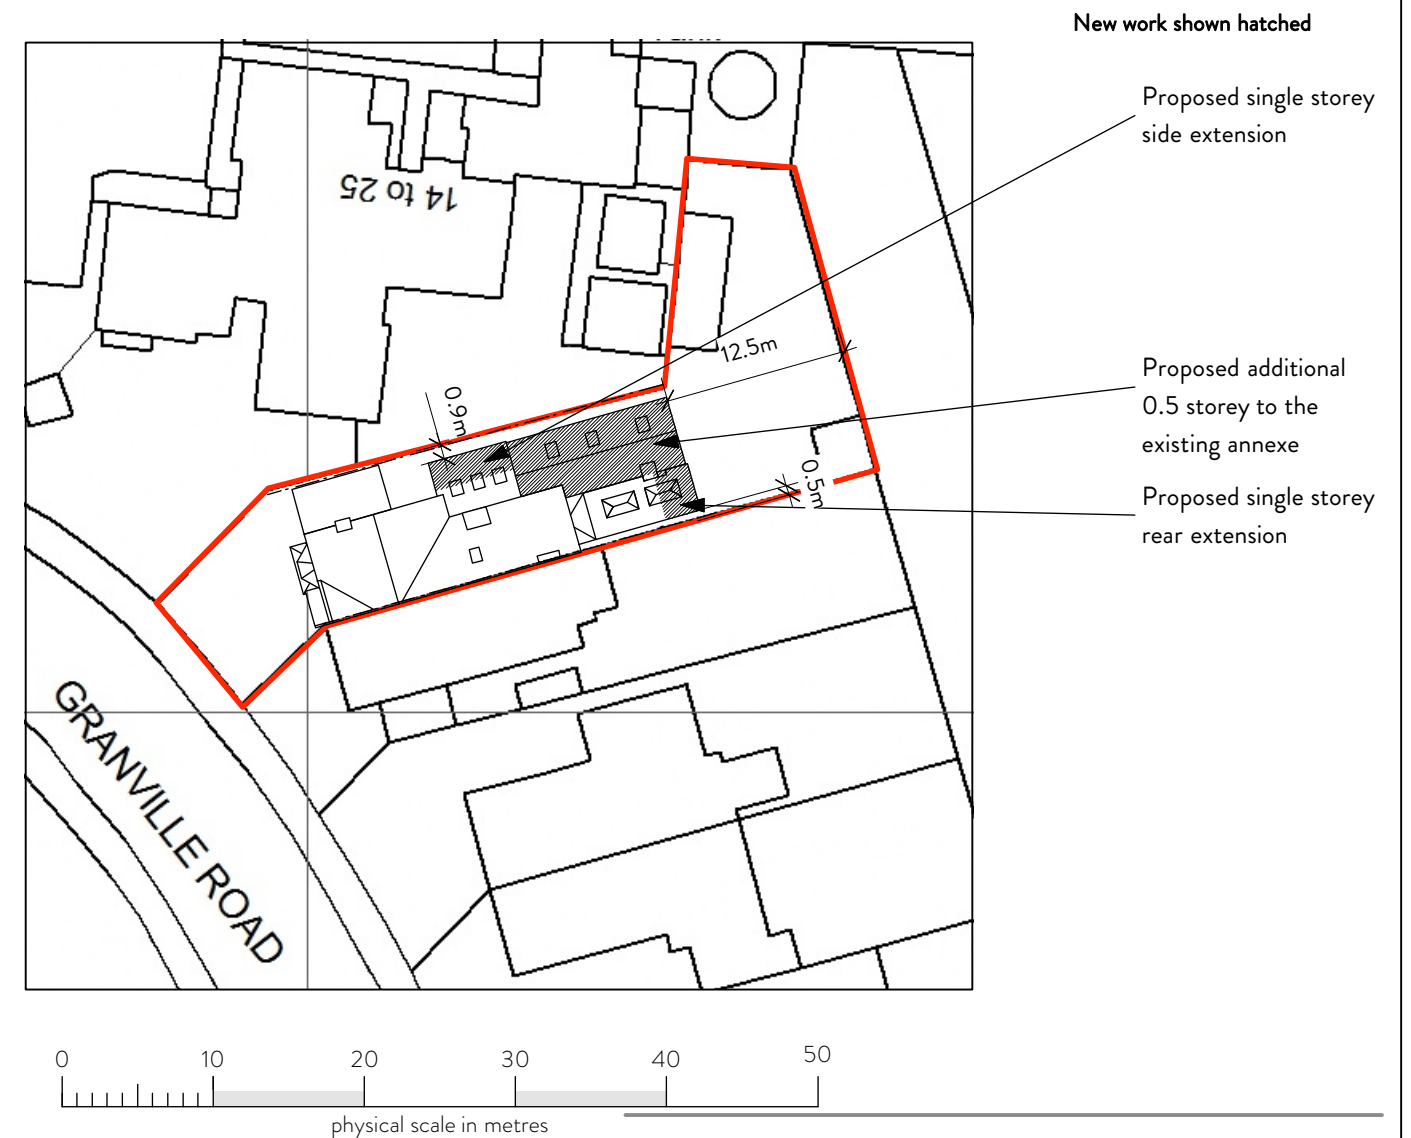

Block / Site Plan

Scale 1:500



Planning Issue

Kingfisher Creative
ARCHITECTURAL DESIGN LTD

32A CHURCH ROAD, CHICHESTER, WEST SUSSEX. PO19 7HL
INFO@KINGFISHERCREATIVE.CO.UK 01243 783969
COMPANY REGISTERED IN ENGLAND & WALES REGISTRATION NUMBER : 8644051

Proposed Extension & Alterations

Project: The White House
4 Granville Rd
Littlehampton
BN17 5JU

Date March 2018

Scale 1:1250 & 1:500 @ A3

Revision -

Job No. 1502

Site & Location Plans