



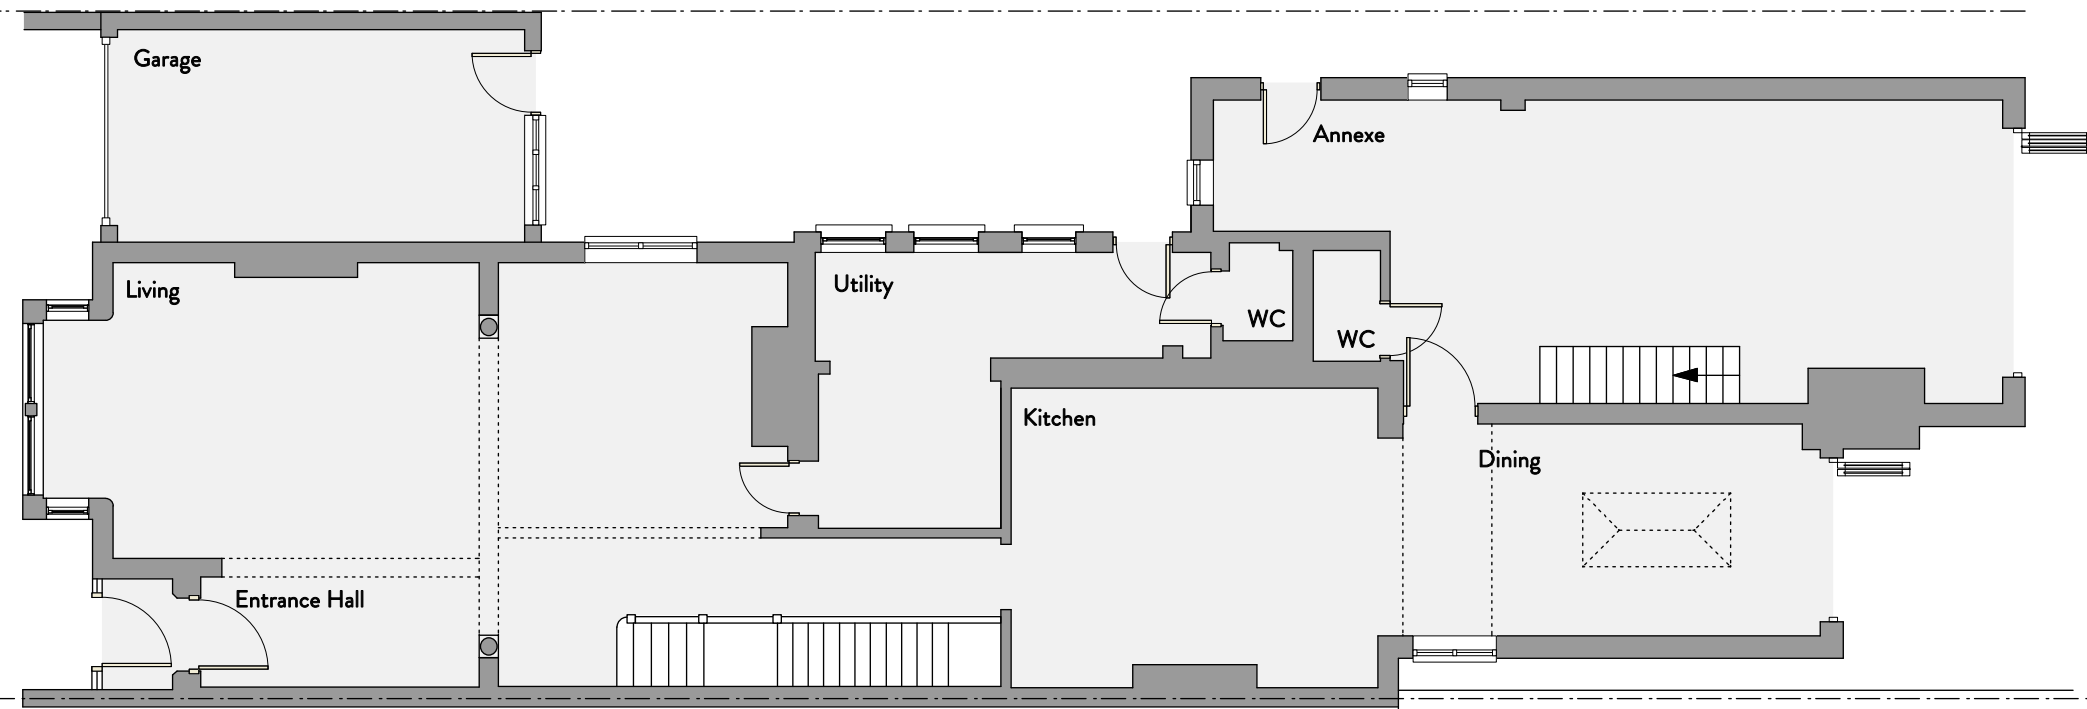


Ground Floor Plan

Scale 1:100

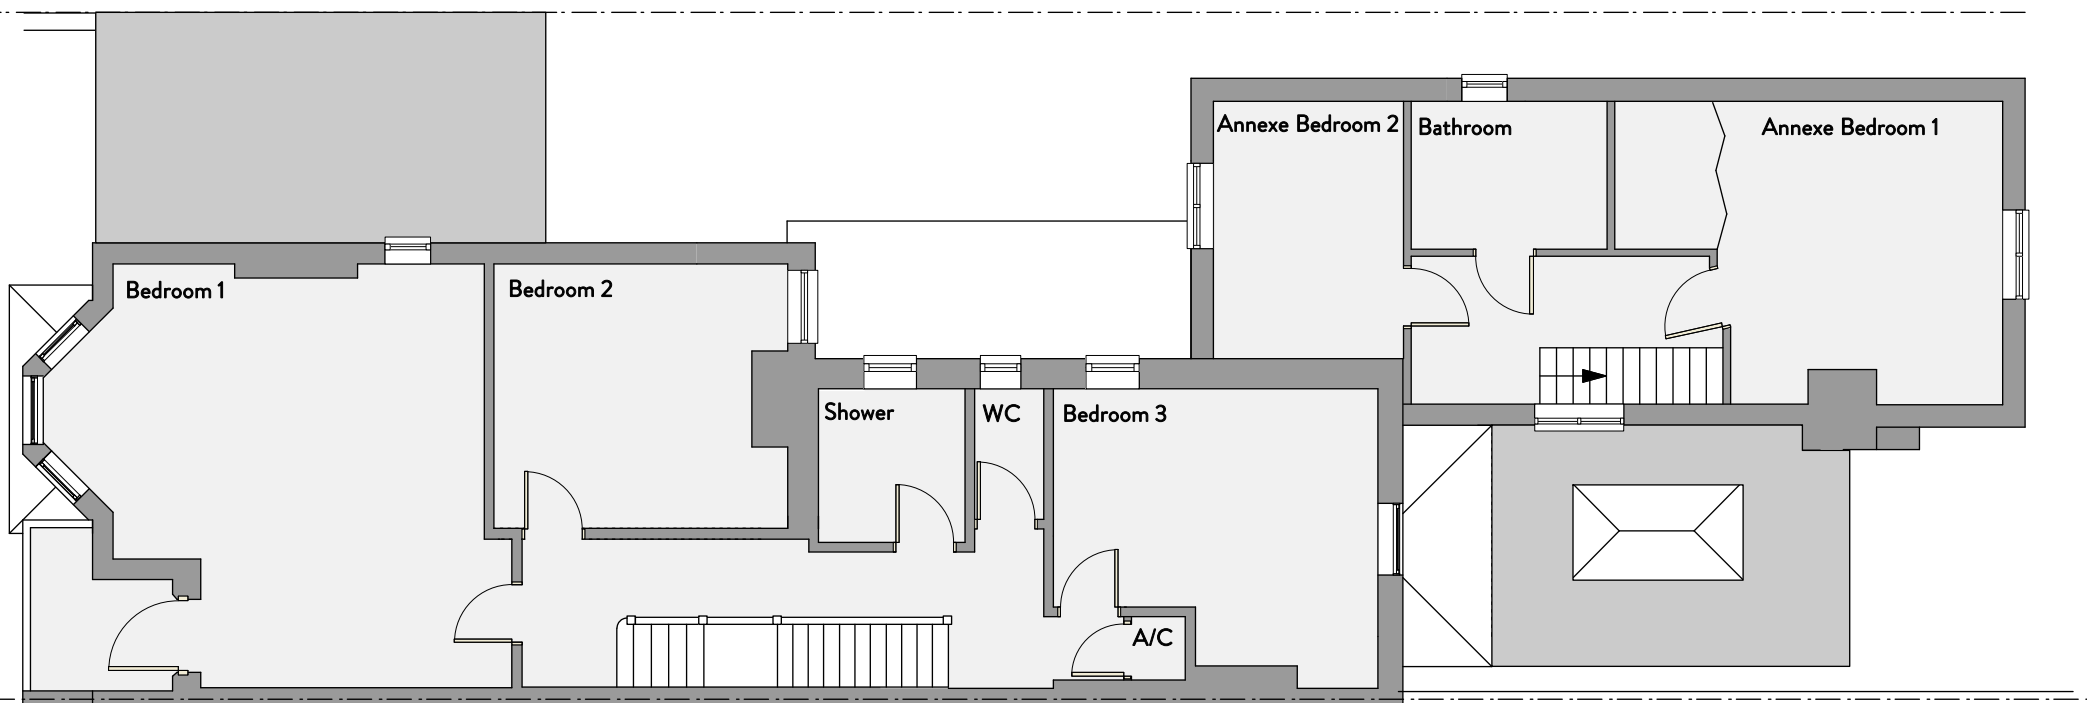

First Floor Plan

Scale 1:100

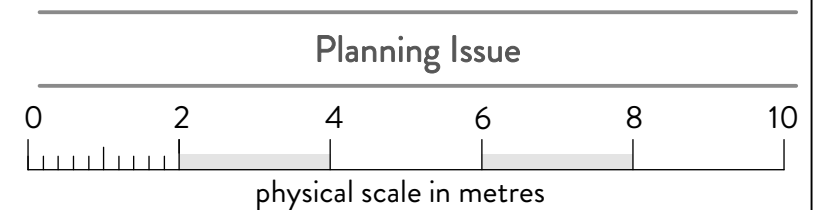

32A CHURCH ROAD, CHICHESTER, WEST SUSSEX. PO19 7HL
INFO@KINGFISHERCREATIVE.CO.UK 01243 783969
COMPANY REGISTERED IN ENGLAND & WALES REGISTRATION NUMBER : 8644051

Proposed Extension & Alterations

Project: The White House
4 Granville Rd
Littlehampton
BN17 5JU

Date March 2018

Scale 1:100 @ A3

Revision :

Job No. 1502

01 - Existing Plans