



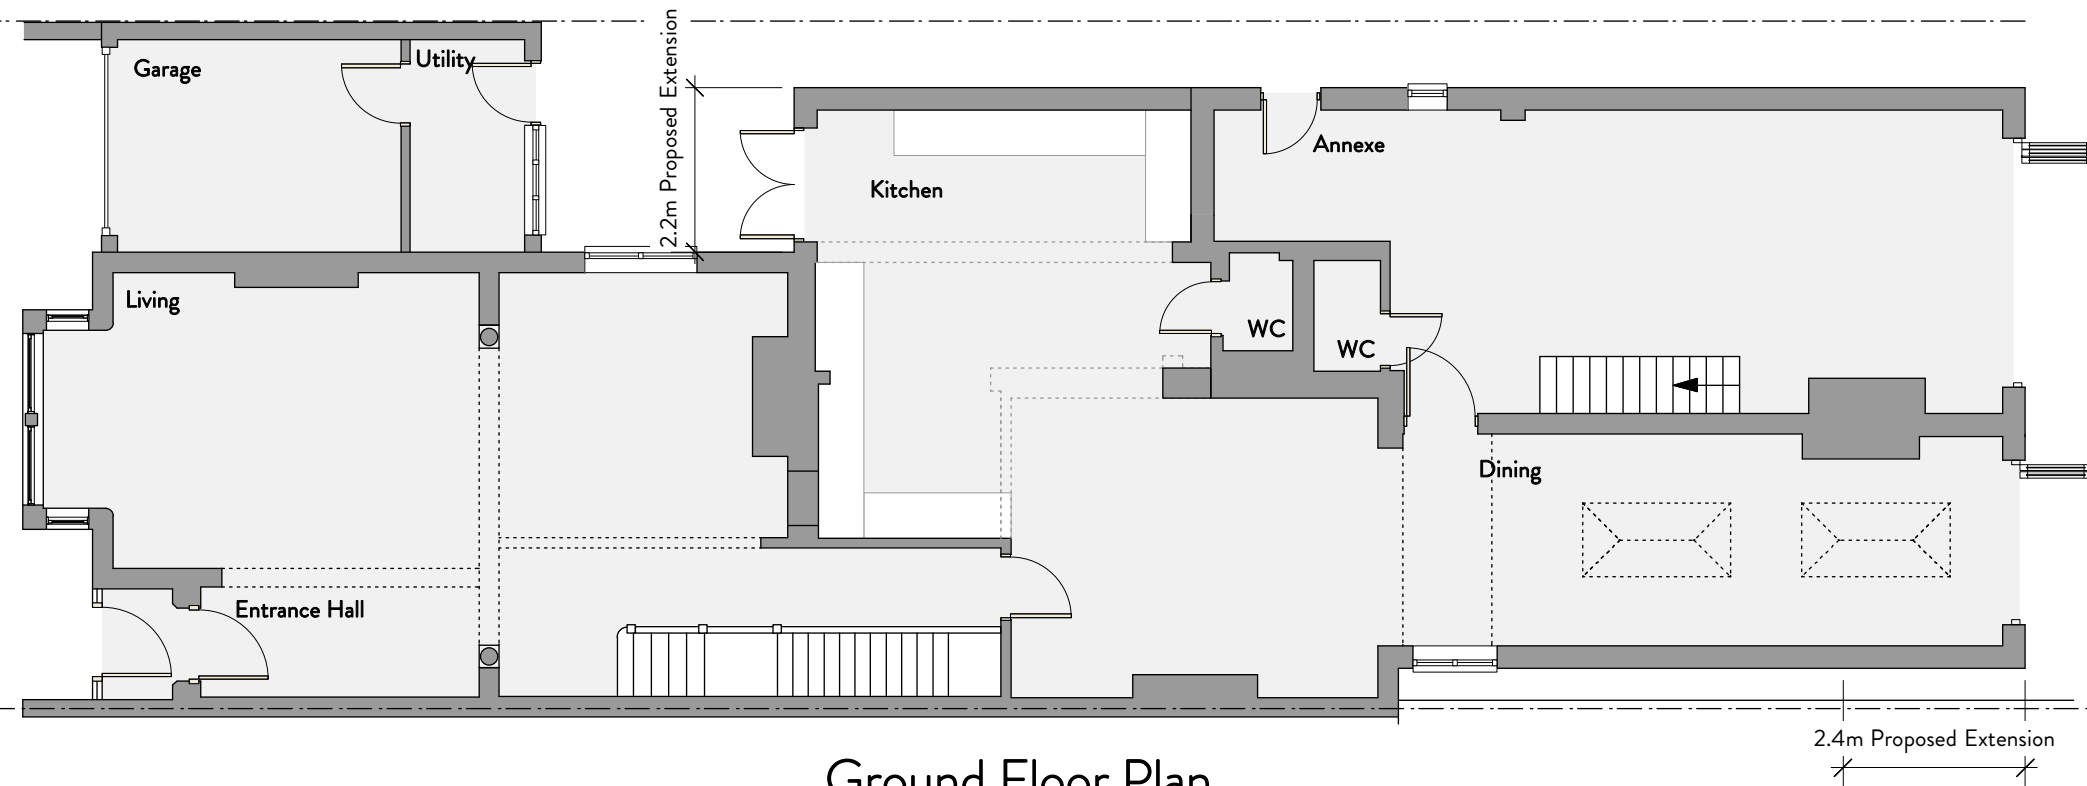


Ground Floor Plan

Scale 1:100

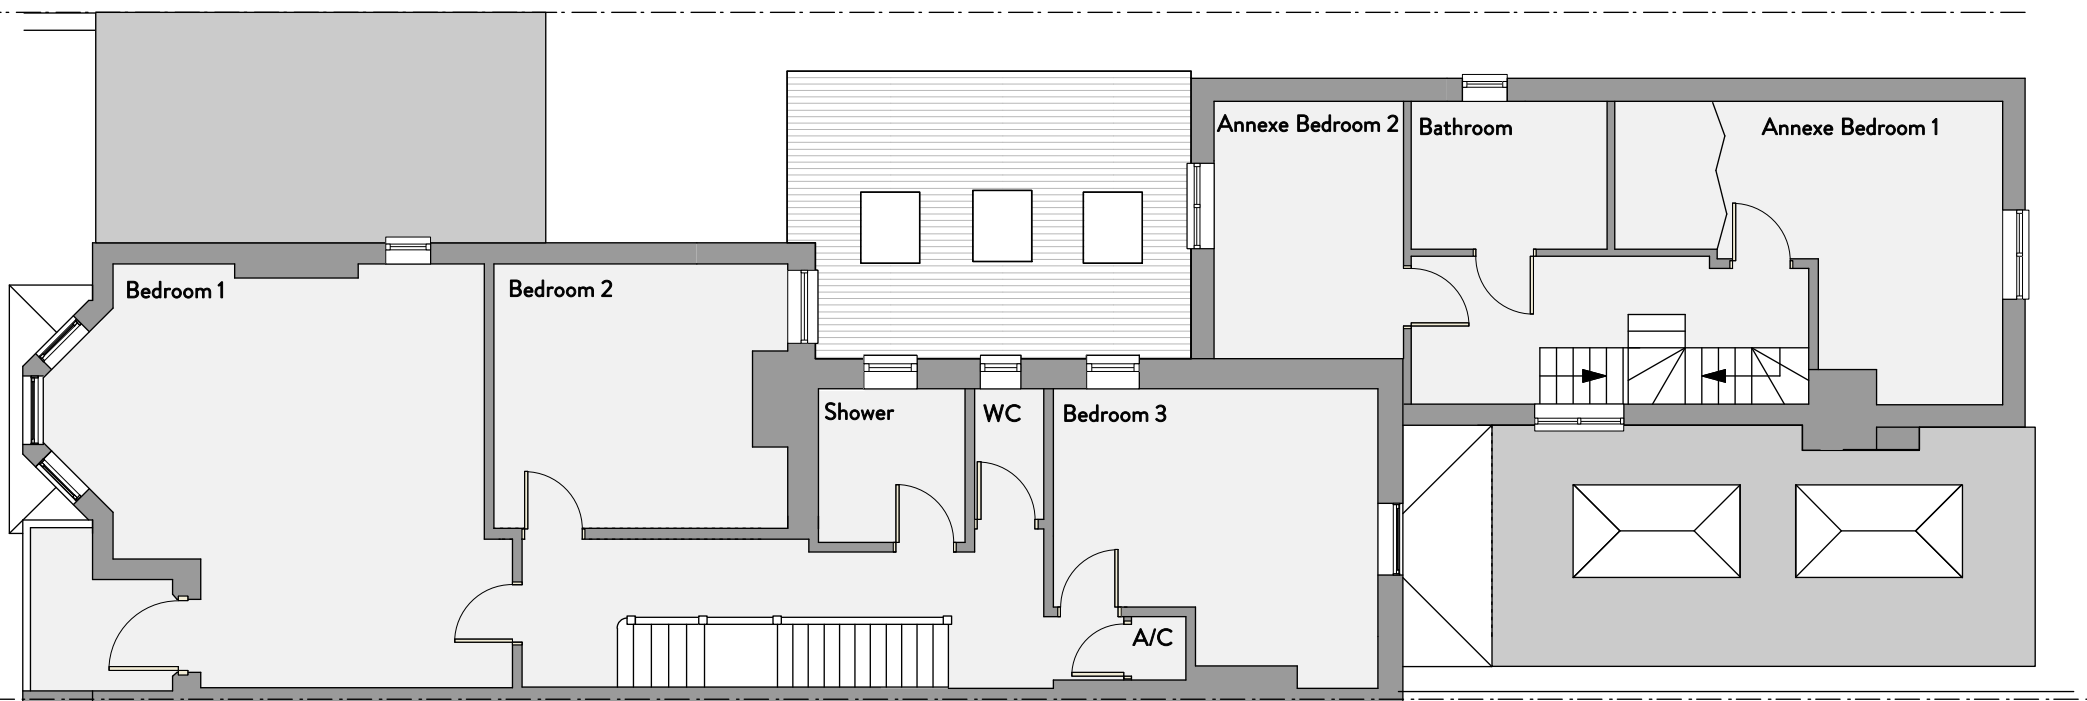

First Floor Plan

Scale 1:100

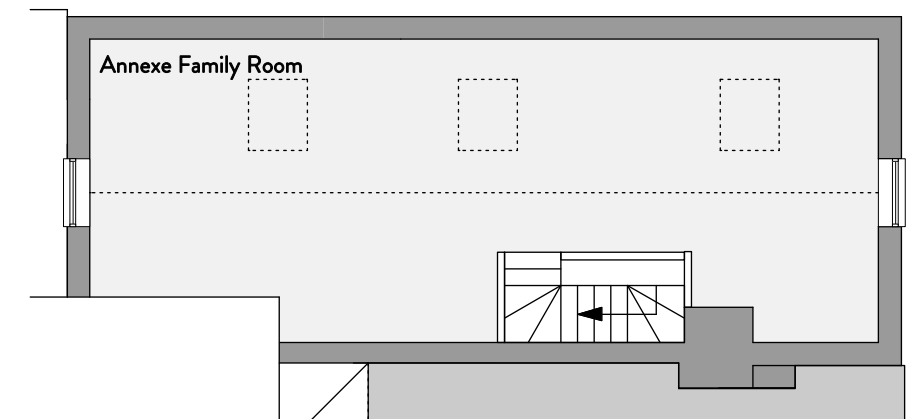

Annexe Second Floor Plan

Scale 1:100

Planning Issue



physical scale in metres



32A CHURCH ROAD, CHICHESTER, WEST SUSSEX. PO19 7HL
 INFO@KINGFISHERCREATIVE.CO.UK 01243 783969
 COMPANY REGISTERED IN ENGLAND & WALES REGISTRATION NUMBER : 8644051

Proposed Extension & Alterations

Project: The White House
 4 Granville Rd
 Littlehampton
 BN17 5JU

Date March 2018

Scale 1:100 @ A3

Revision :

Job No. 1502

04 - Proposed Plans