



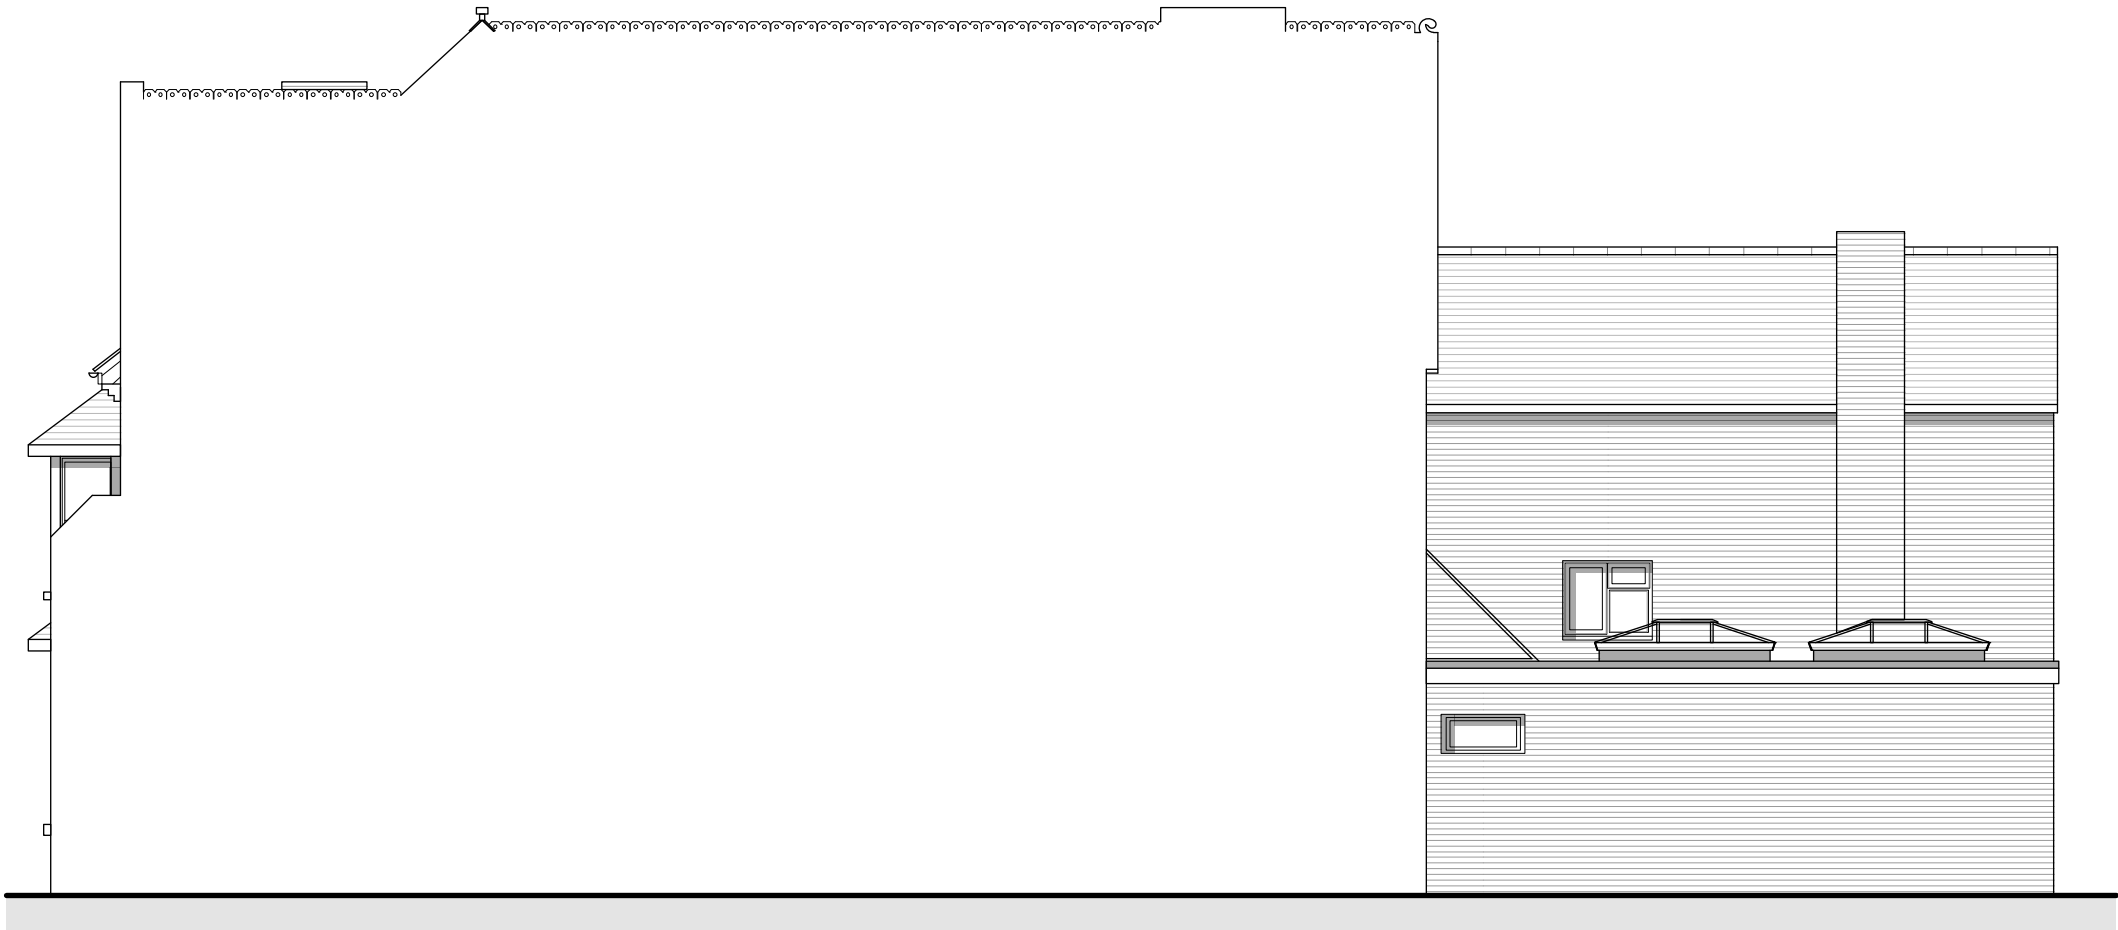

East Elevation  
Scale 1:100



South Elevation  
Scale 1:100

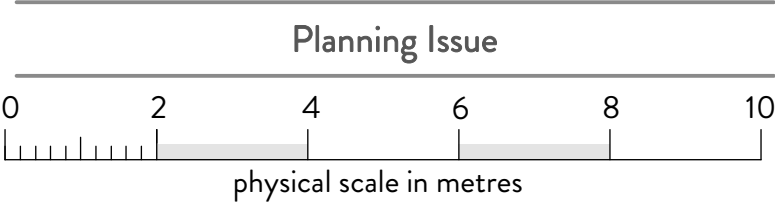

32A CHURCH ROAD, CHICHESTER, WEST SUSSEX. PO19 7HL  
INFO@KINGFISHERCREATIVE.CO.UK 01243 783969  
COMPANY REGISTERED IN ENGLAND & WALES REGISTRATION NUMBER : 8644051

Proposed Extension & Alterations

**Project:** The White House  
4 Granville Rd  
Littlehampton  
BN17 5JU

**Date** March 2018

**Scale** 1:100 @ A3

**Revision** :

**Job No.** 1502