


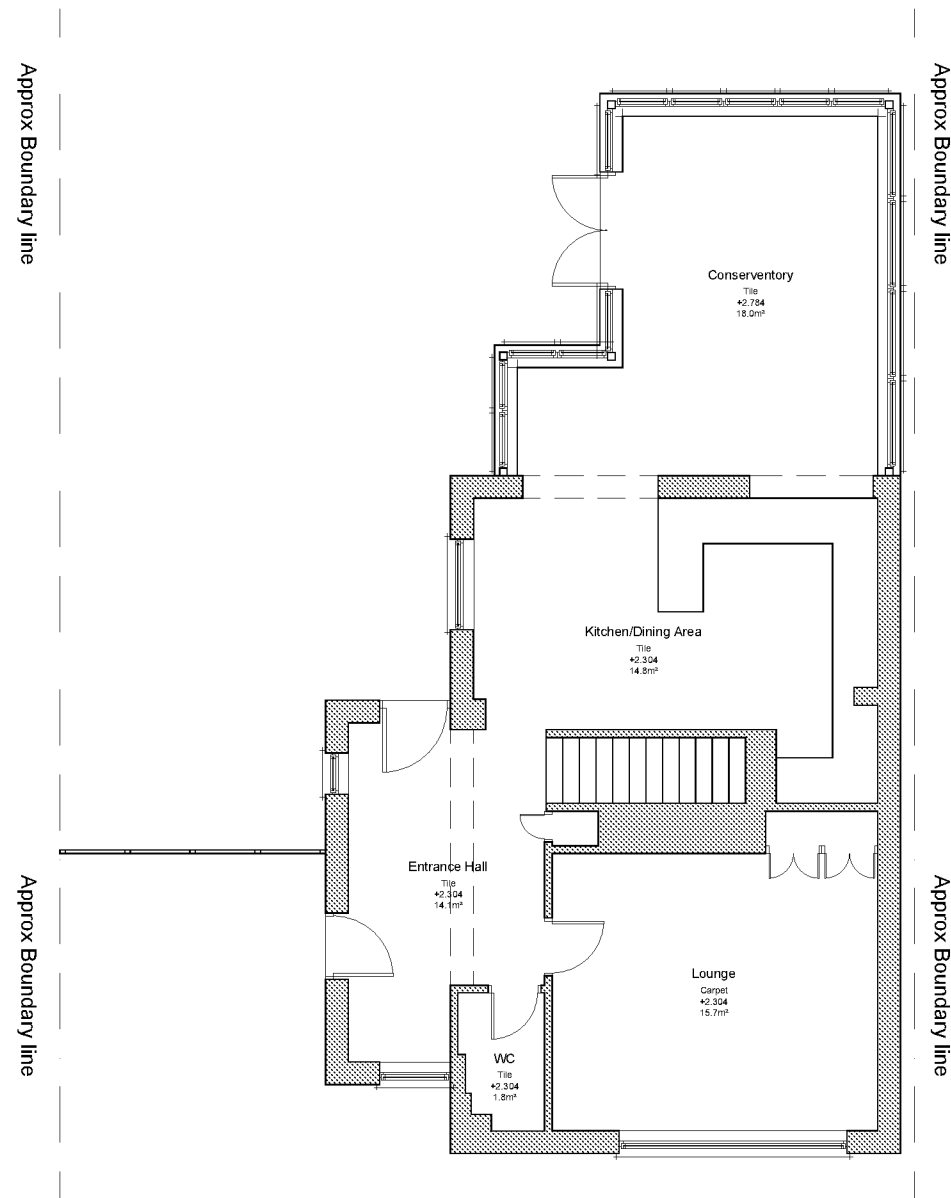
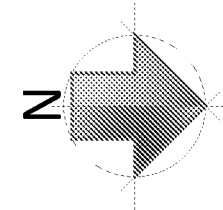


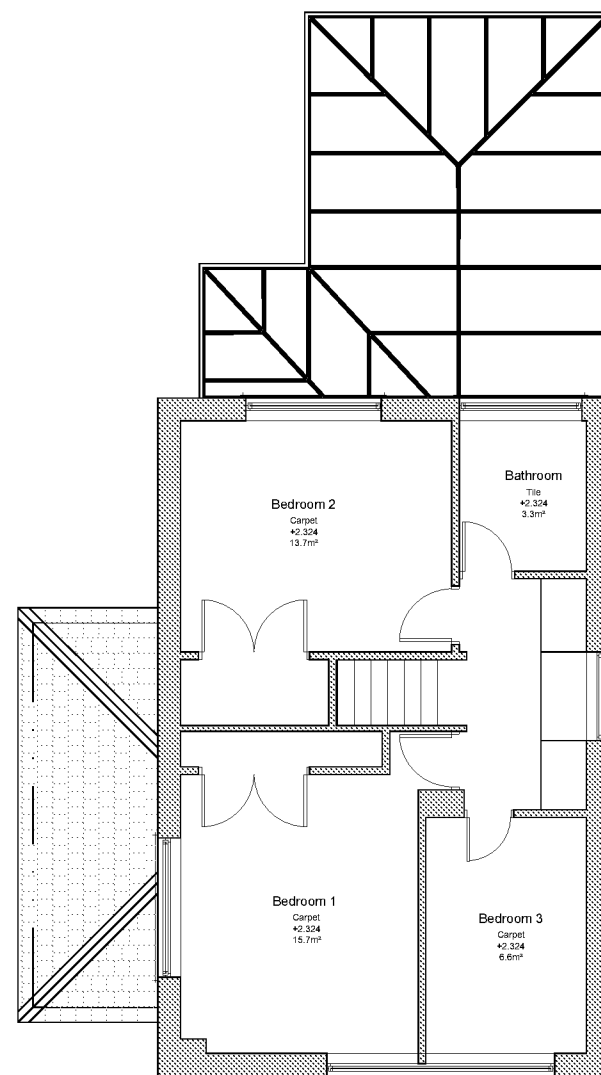

Ground Floor Plans

 

First Floor Plans

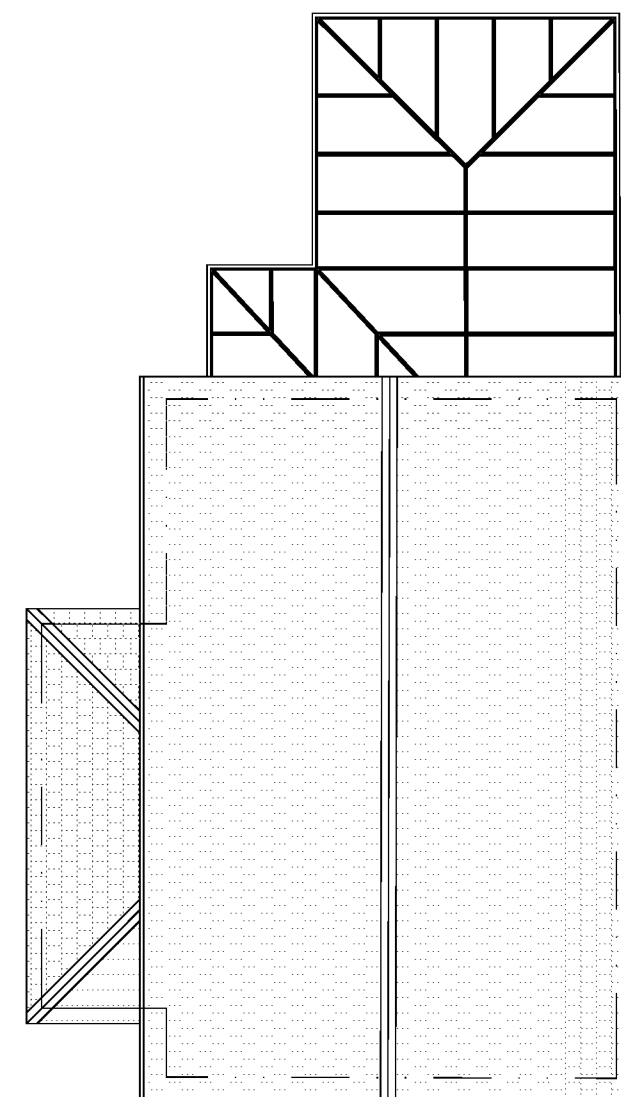

Roof Plans



PROJECT 3 Paterson Wilson	DRAWING NO. 1493-P003	SCALE 1:100 @ A3	09 May	A 2022
ADDRESS 3 Paterson Wilson Road Littlehampton BN176EJ	DRAWING TITLE Ground & First Floor Plans	DRAWN BY CRE8TIVE LINES - ROZ NOWAK		

E: Cre8tivelines@outlook.com M:07500181917
22A Woodland Avenue, Worthing, BN13 3AF
THESE DRAWINGS ARE FOR PLANNING PERMISSION ONLY.
ALL MEASUREMENTS TO BE TAKEN ON SITE FOR BUILDING
WORKS.