







Existing Front Elevation

 


Existing Rear Elevation

 

Existing Side Elevation

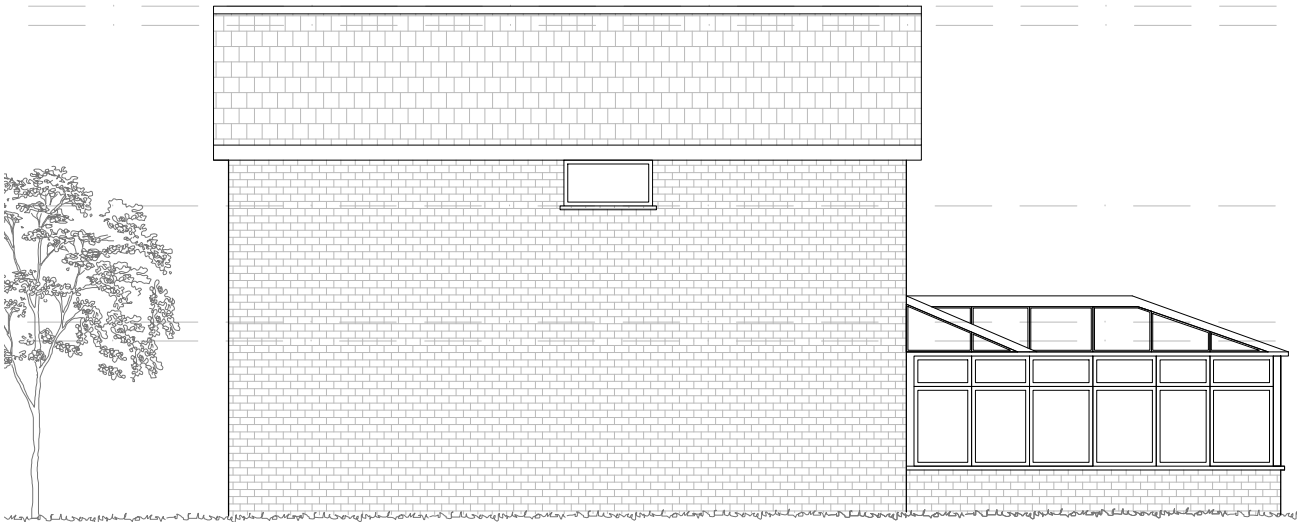 

Existing Side Elevation

 

PROJECT 3 Paterson Wilson	DRAWING NO. 1493-P300	SCALE 1:100 @ A3	09	A
ADDRESS 3 Paterson Wilson Road Littlehampton BN176EJ	DRAWING TITLE Existing Elevations	DRAWN BY CRE8TIVE LINES - ROZ NOWAK	May	2022

E: Cre8tivelines@outlook.com M:07500181917
22A Woodland Avenue, Worthing, BN13 3AF
THESE DRAWINGS ARE FOR PLANNING PERMISSION ONLY.
ALL MEASUREMENTS TO BE TAKEN ON SITE FOR BUILDING
WORKS.