




Proposed Front Elevation

0 1m 5m 10m
scale 1:100



Proposed Rear Elevation

0 1m 5m 10m
scale 1:100

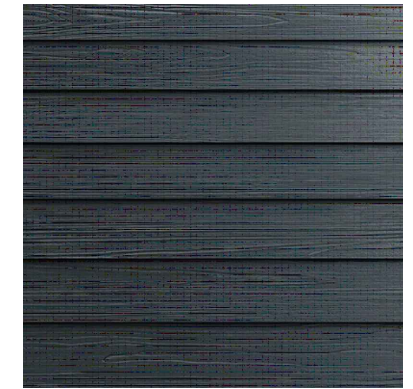


Manufacturer : James Hardy Plank

Colour : Anthracite Grey



Proposed Side Elevation

0 1m 5m 10m
scale 1:100

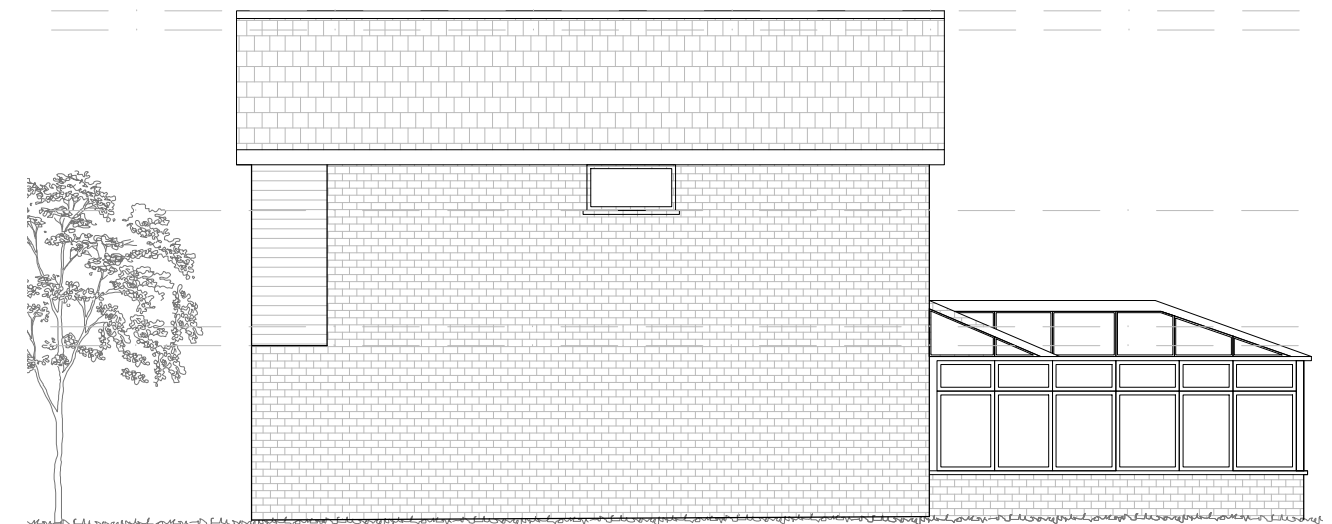

Proposed Side Elevation

0 1m 5m 10m
scale 1:100



PROJECT 3 Paterson Wilson

DRAWING NO. 1493-P301

SCALE 1:100 @ A3

09

A

ADDRESS
3 Paterson Wilson Road
Littlehampton
BN176EJ

DRAWING TITLE
Proposed Elevations

DRAWN BY
CRE8TIVE LINES - ROZ NOWAK

May 2022

E: Cre8tivelines@outlook.com M:07500181917

22A Woodland Avenue, Worthing, BN13 3AF

THESE DRAWINGS ARE FOR PLANNING PERMISSION ONLY.
ALL MEASUREMENTS TO BE TAKEN ON SITE FOR BUILDING
WORKS.