

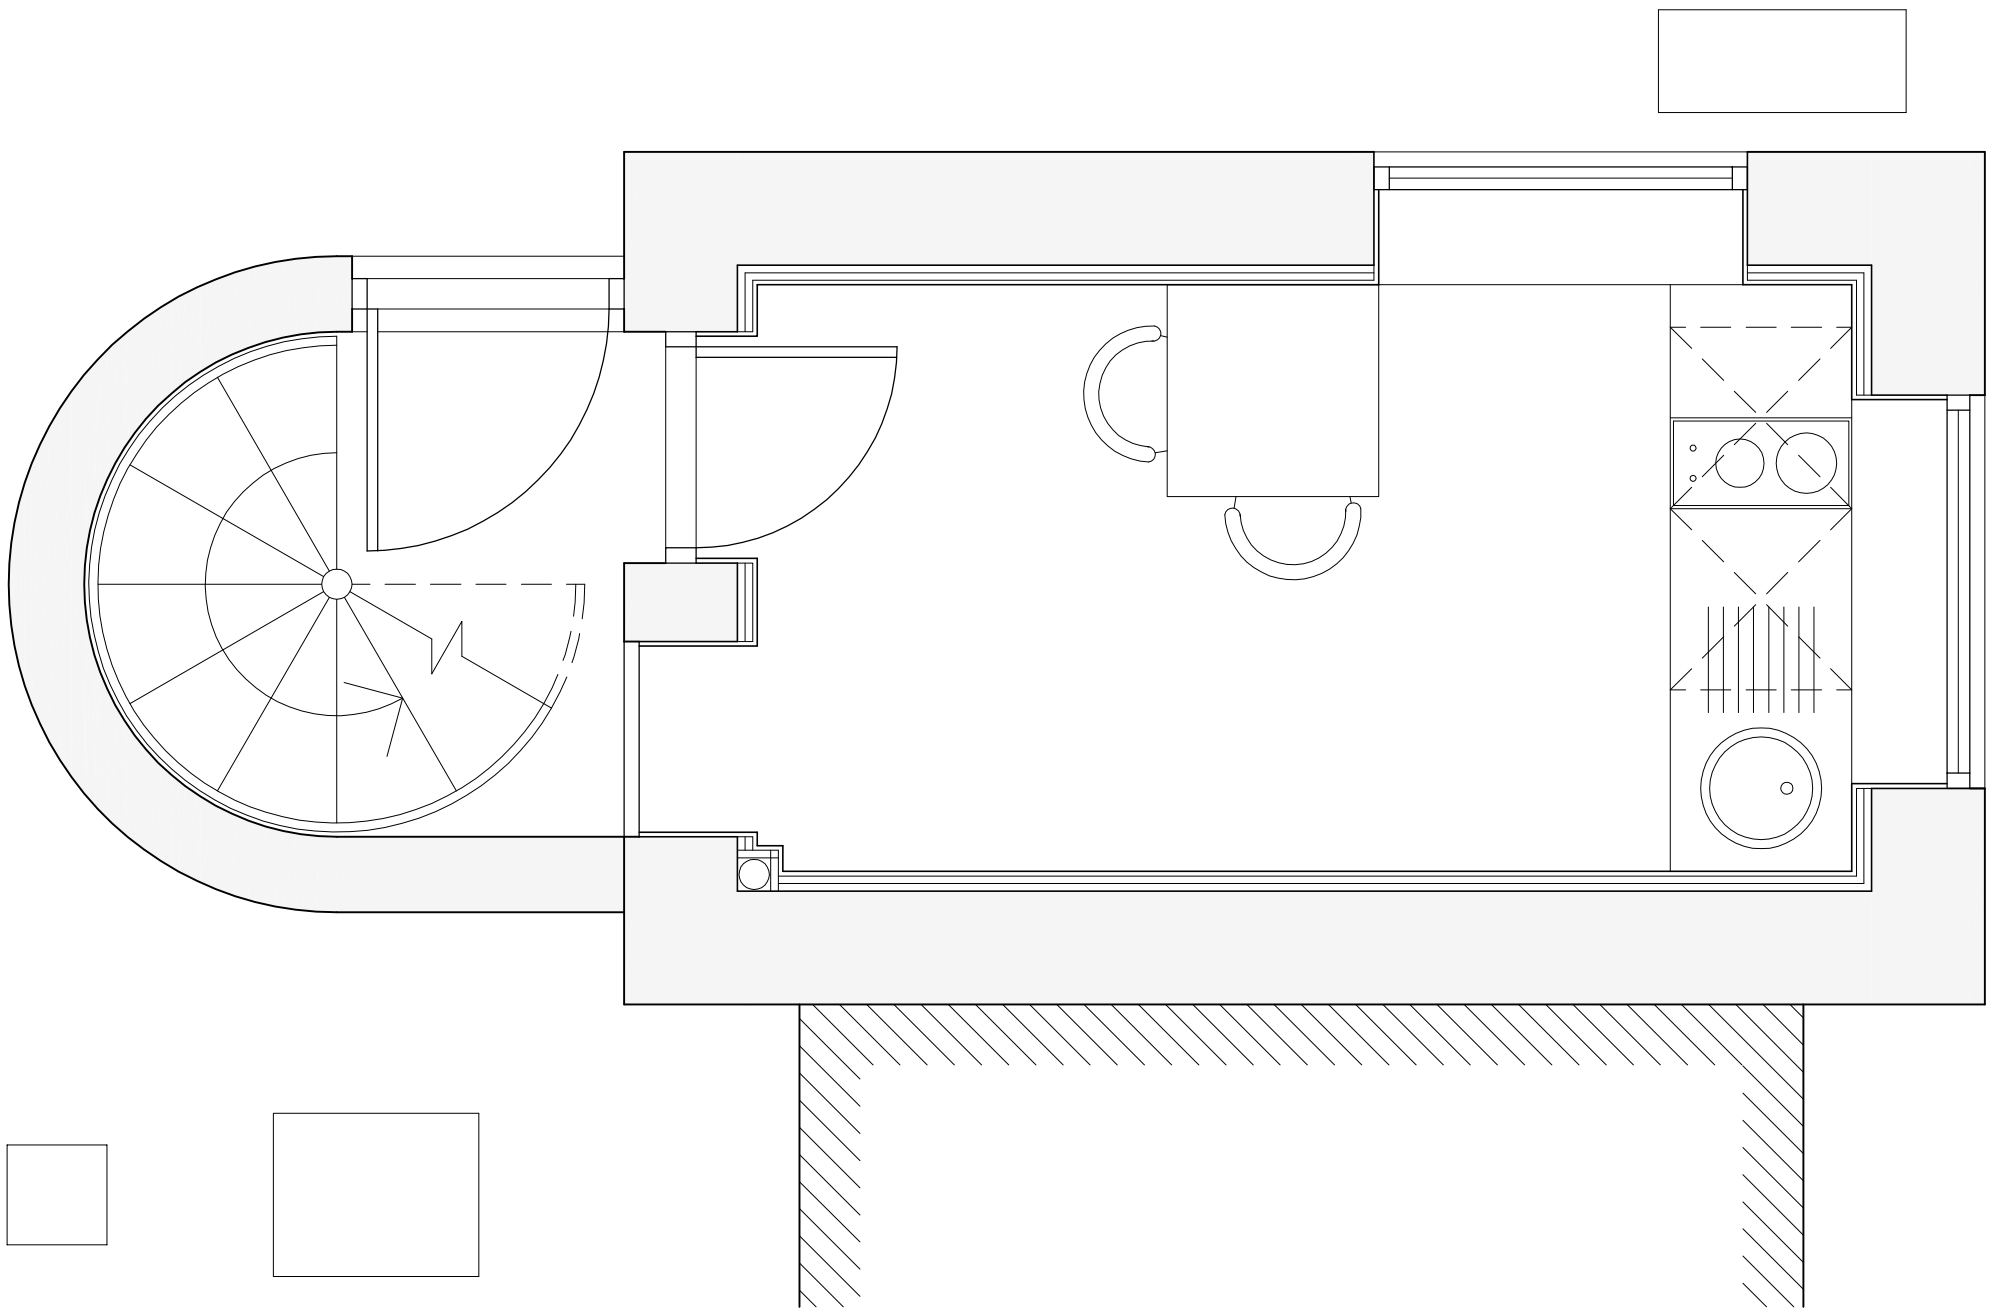




"floor plans within tower as existing planning approval LU/453/07"

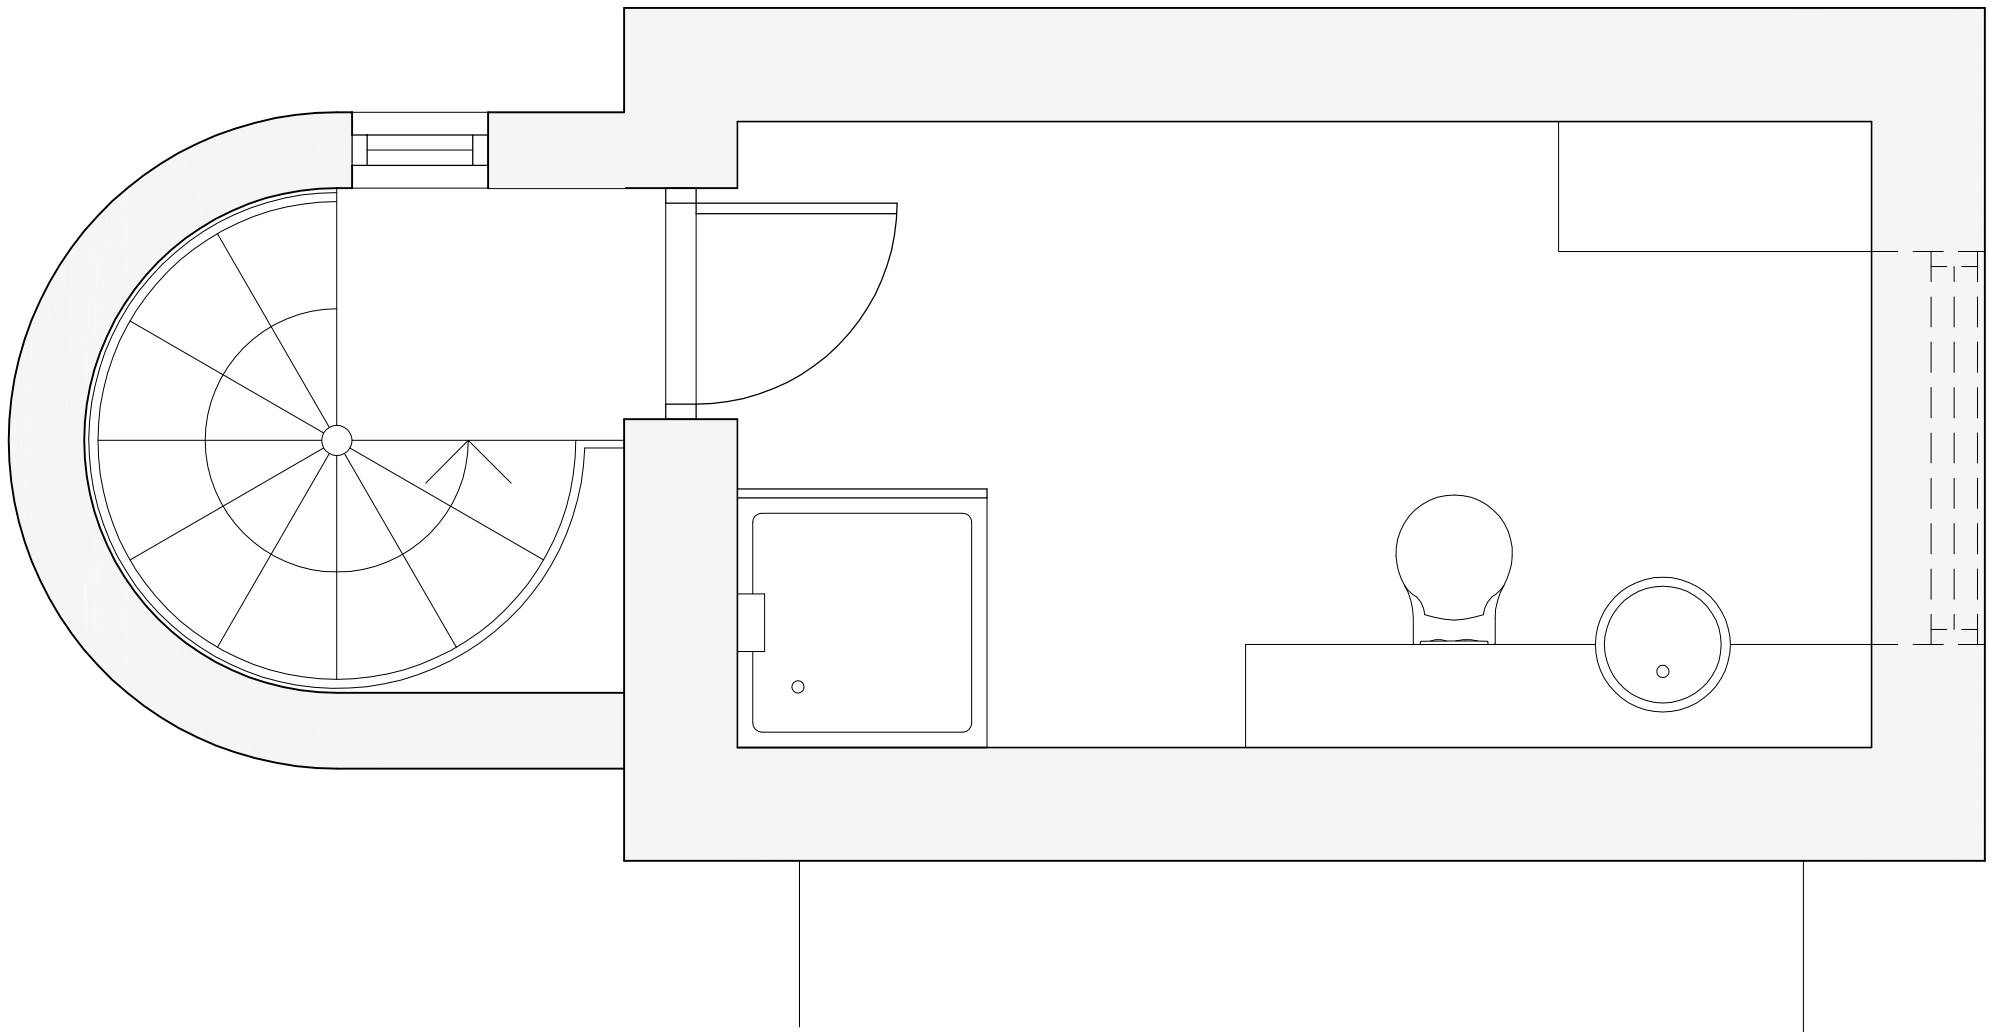



+00 Ground Floor Plan - scale 1:25

 



+01 First Floor Plan - scale 1:25

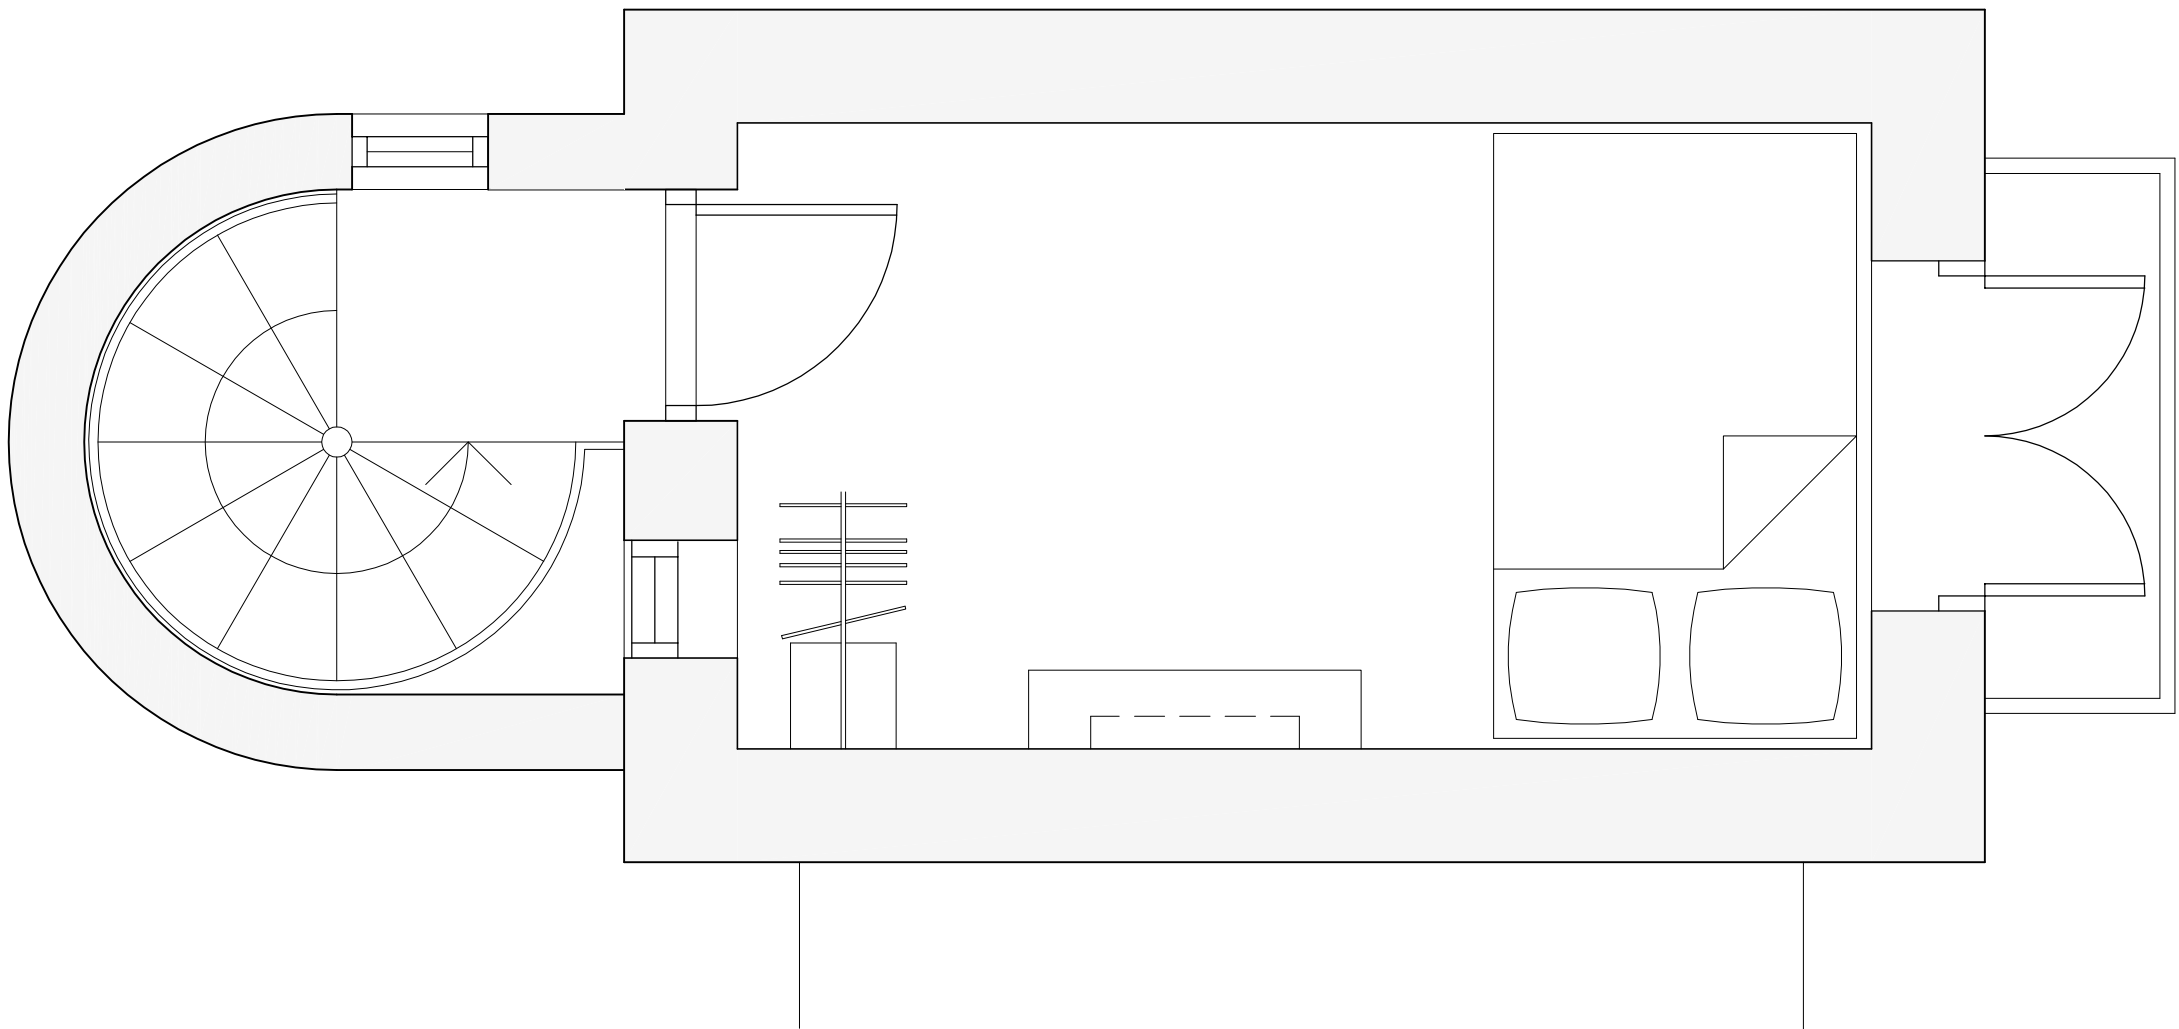 

+02 Second Floor Plan - Scale 1:25

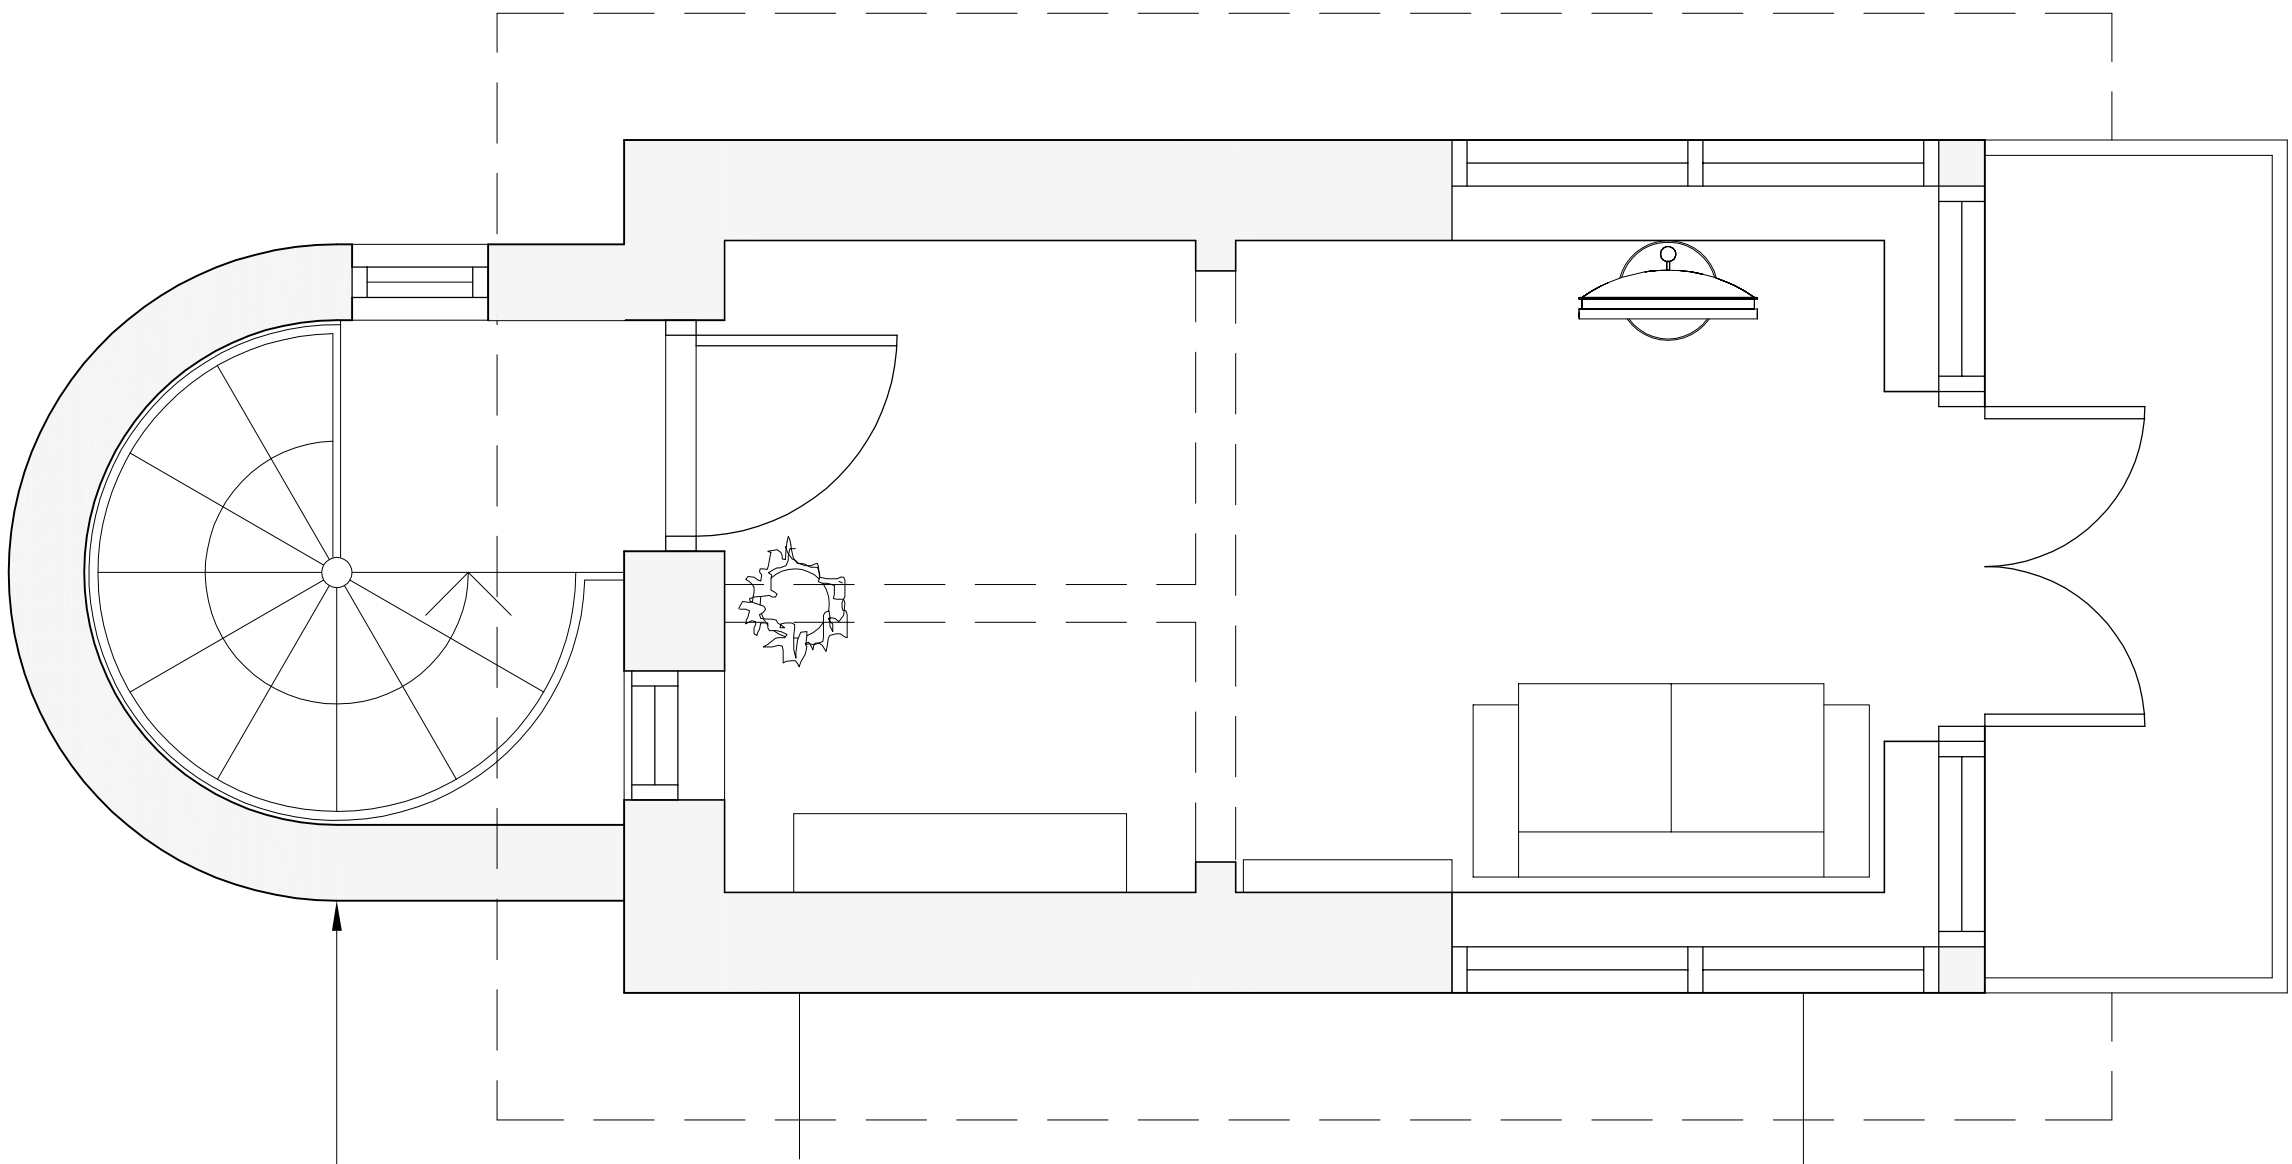 

+03 Third Floor Plan - scale 1:25

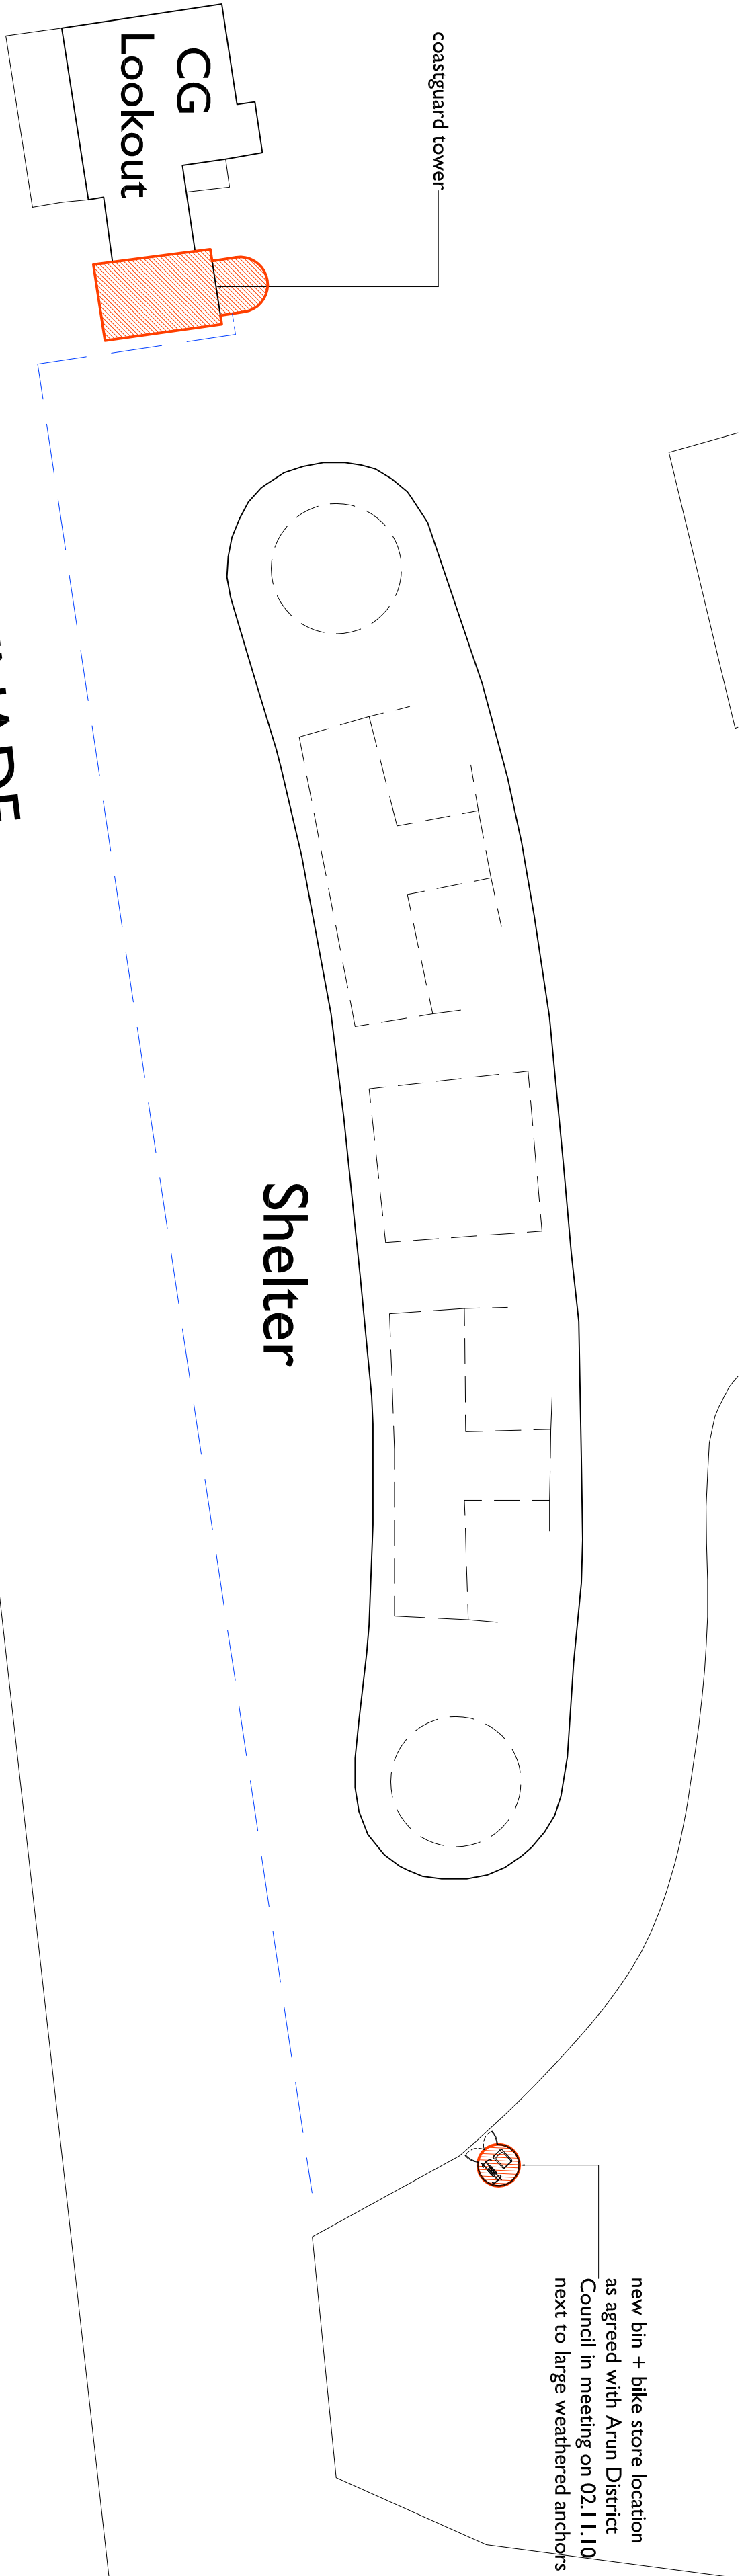 


THE PROMENADE

Shingle


Shelter

+LP Location Plan - Scale 1:1250

 

+BP


Block Plan - Scale 1:200

 

Only figured dimensions are to be used. All dimensions to be checked on site.

Please note: Refer to 'type' of drawing below: planning drawings should only be treated as such.


Notes

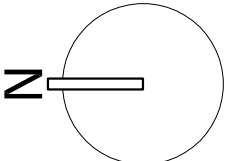

new white rendered staircore
accessing all floors and replicating
the curves of the adjacent kiosks

APPLICATION FOR DETAILED PLANNING CONSENT

A	23.09.10	BIN + BIKE STORE RE-LOCATED	S/C
REVISION			

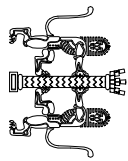

Liam Russell Architects

architecture and development

The studios, 3 Royal Road, Plymouth, Devon PL4 8JY, UK
+44 (0)1752 234567
Liam Russell Architects Ltd registered in England and Wales 04738836

JOB	CHECKED
FORMER COASTGUARD'S TOWER, LITTLEHAMPTON	LRA
DRAWN	S/C
CLIENT	DATE
NORTON PROPERTY LTD	08.10
SCALE	1:25 @ A1
DRAWING	1:50 @ A3
PROPOSED STAIRCASE + BIN/BIKE STORE	REVISION
NUMBER	A
00407A/100	