


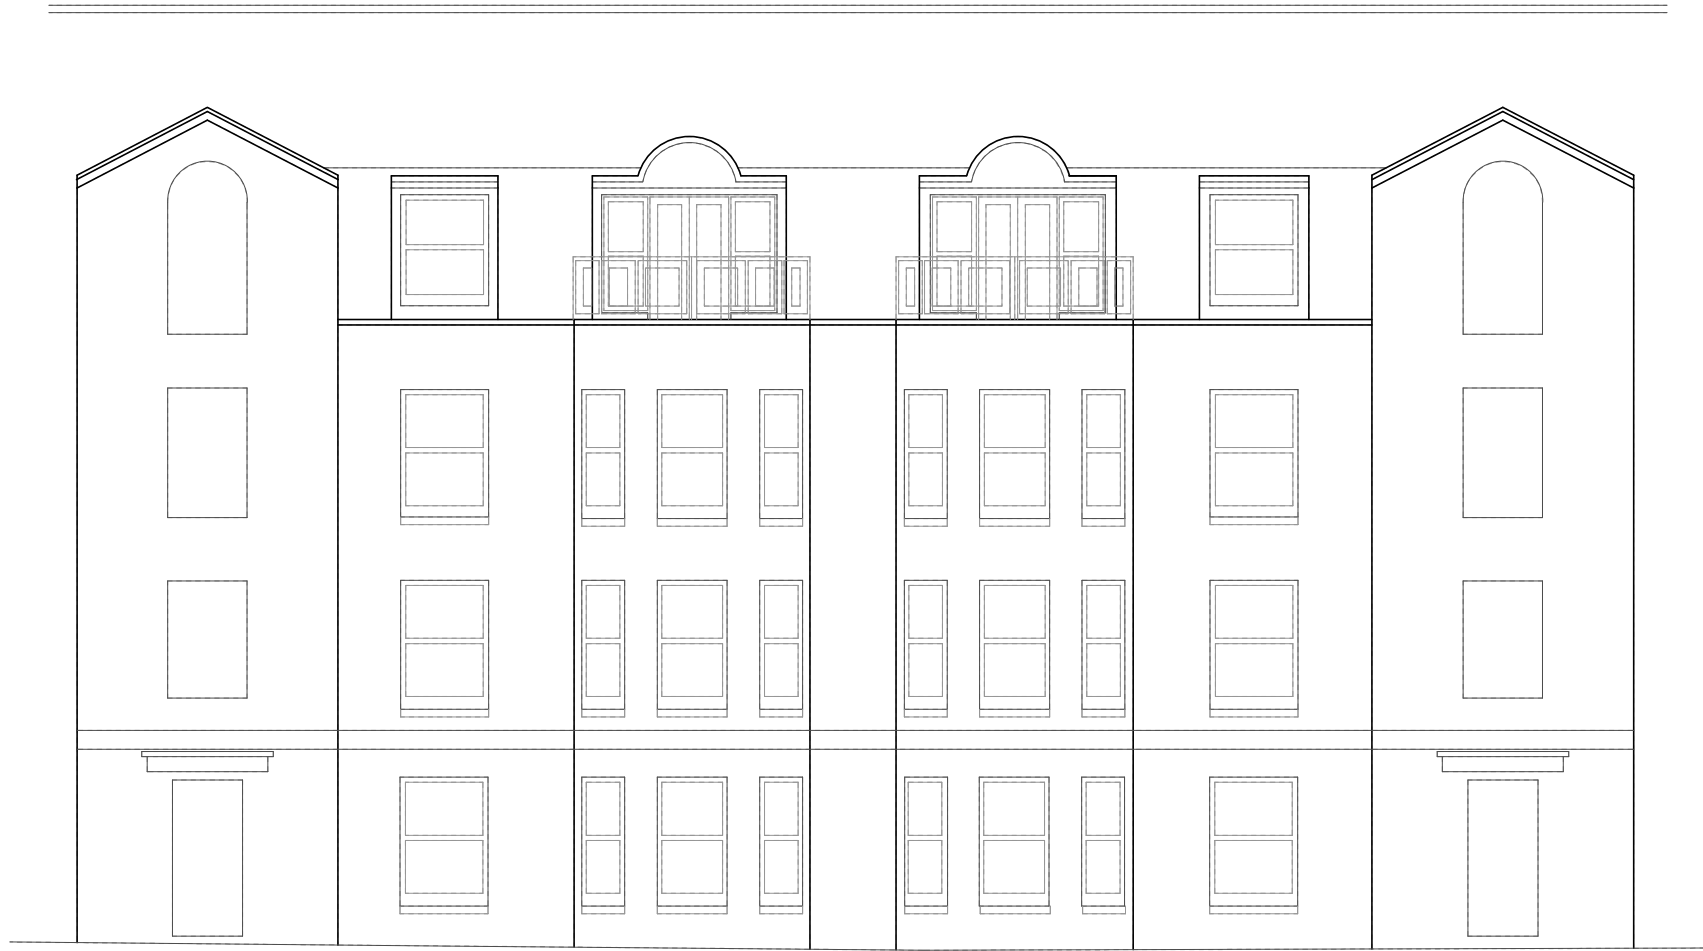

3.0m DATUM

PROPOSED NORTH ELEVATION

No changes proposed



3.0m DATUM

PROPOSED SOUTH ELEVATION

AR DESIGN STUDIO LTD
CALPE HOUSE
LITTLE MINSTER ST
WINCHESTER
SO23 9HB



T. 01962 864545
E. INFO@ARDESIGNSTUDIO.CO.UK
WWW.ARDESIGNSTUDIO.CO.UK

Copyright: All rights reserved. This drawing and design must not be reproduced without permission. Dimensions are in millimetres unless specified. Only written dimensions to be worked from. Do not scale from this drawing.

Job title				
43/37 Beach Crescent				
Drawing title				
Proposed North & South Elevations				
Status				
PLANNING				
Drawn by	Checked by	Date	Scale at A3	Scale at A2
EJ	JO	Apr 2020	-	1:100
Job No.	Dwg No.	Revision		
793	P110	-		