
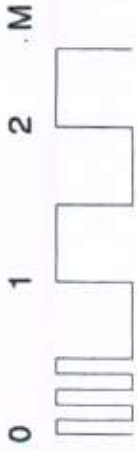


LU/99/11.

Ground floor plan scale 1:50

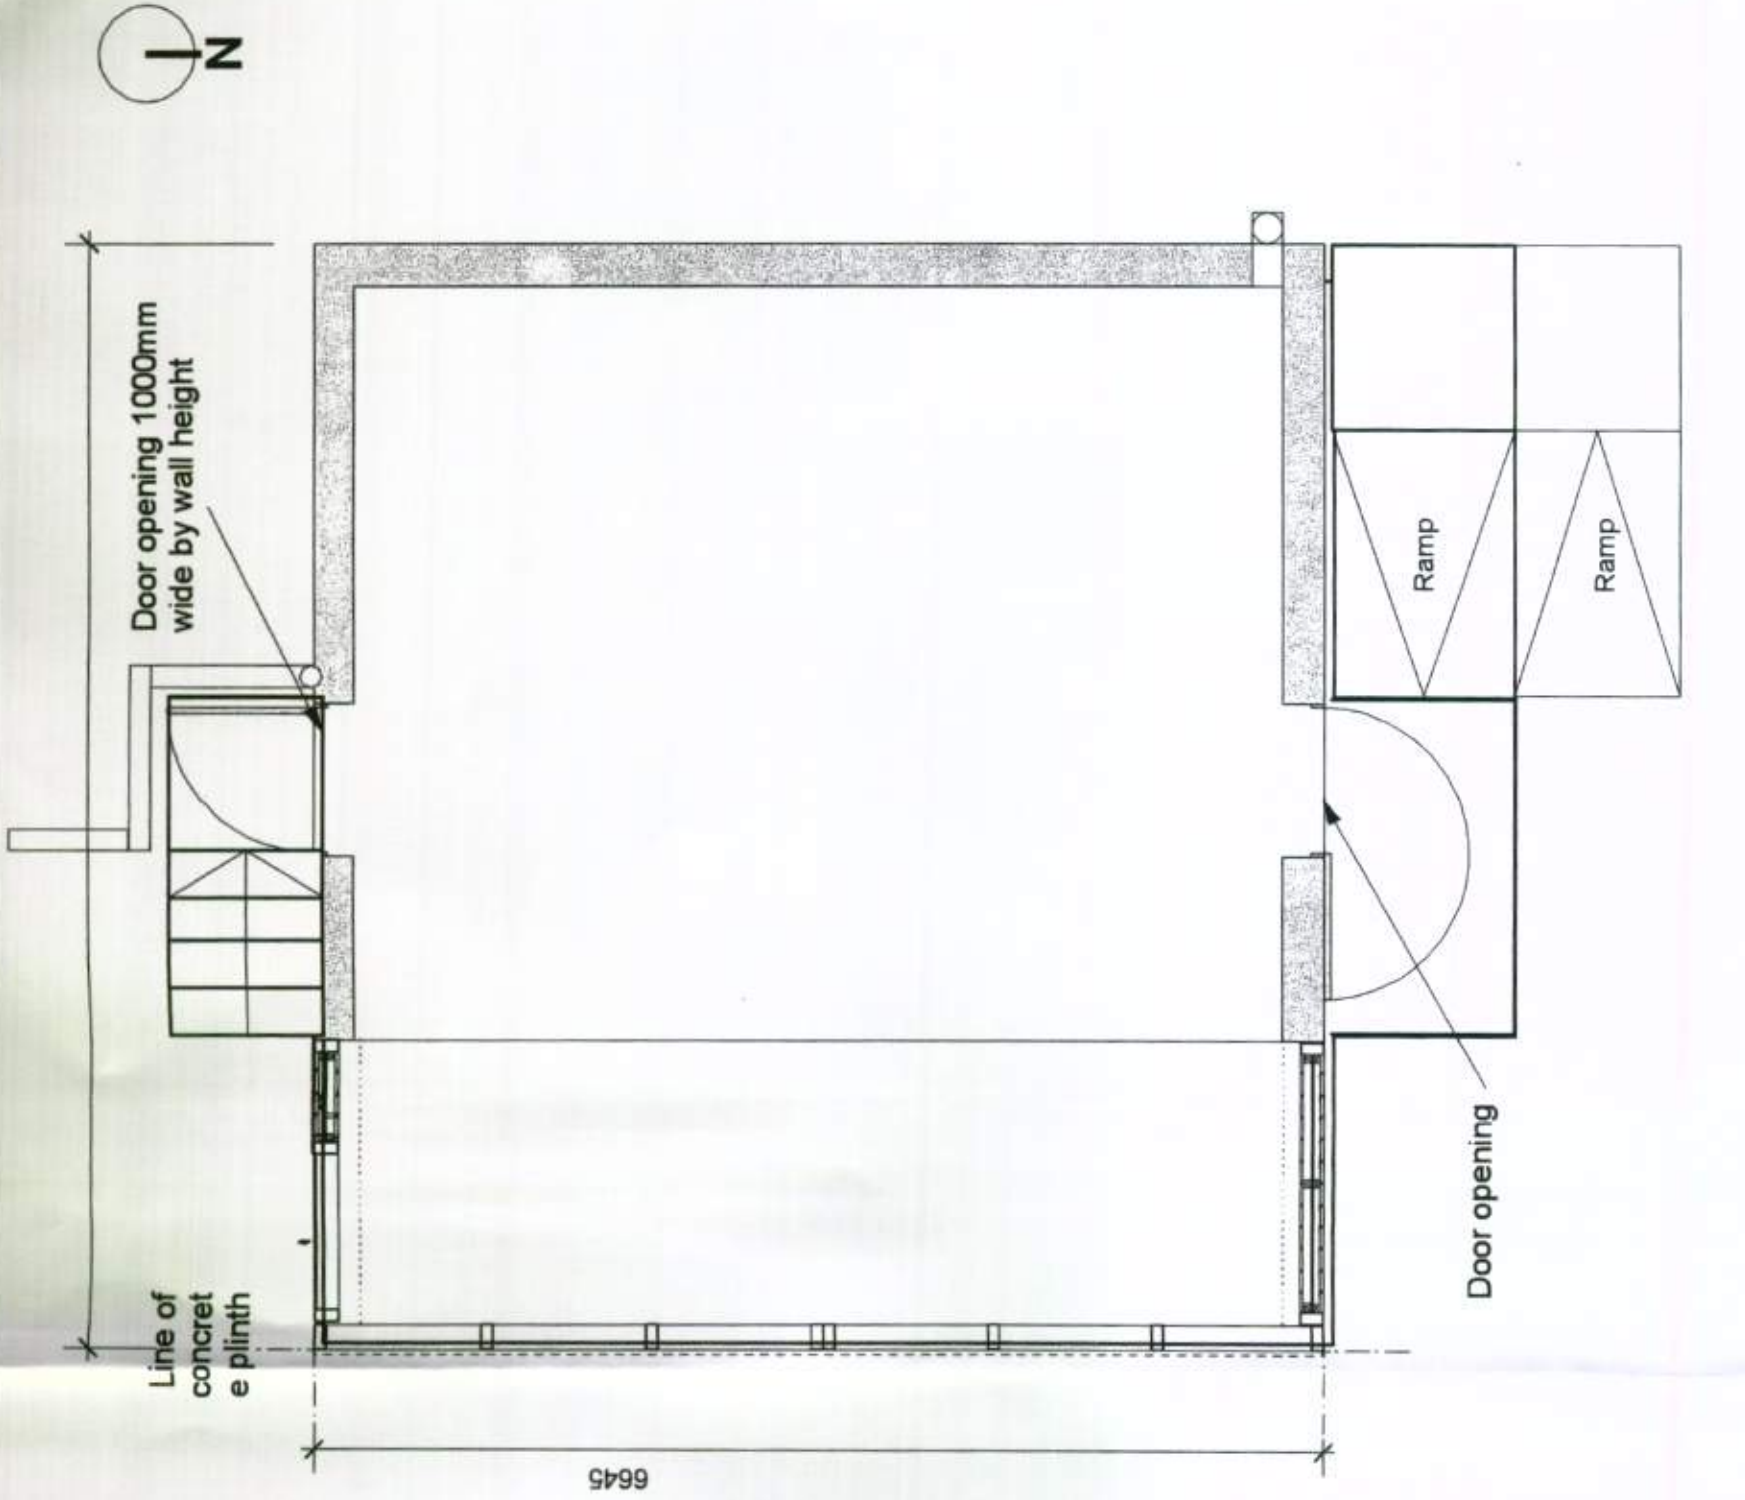

FOR PLANNING

IS:

ASIF KHAN Ltd.
1-5 Vyner Street
London E2 9DG
+44(0)7986 935 128
studio@asif-khan.com

Project: West Beach Cafe
Client : Brownfield Catering LTD
Drawing: Ground floor plan
Drawing no: 001-planning-GA001
Revision: X
Scale: 1:50 @ A3
Date: 29/03/11