


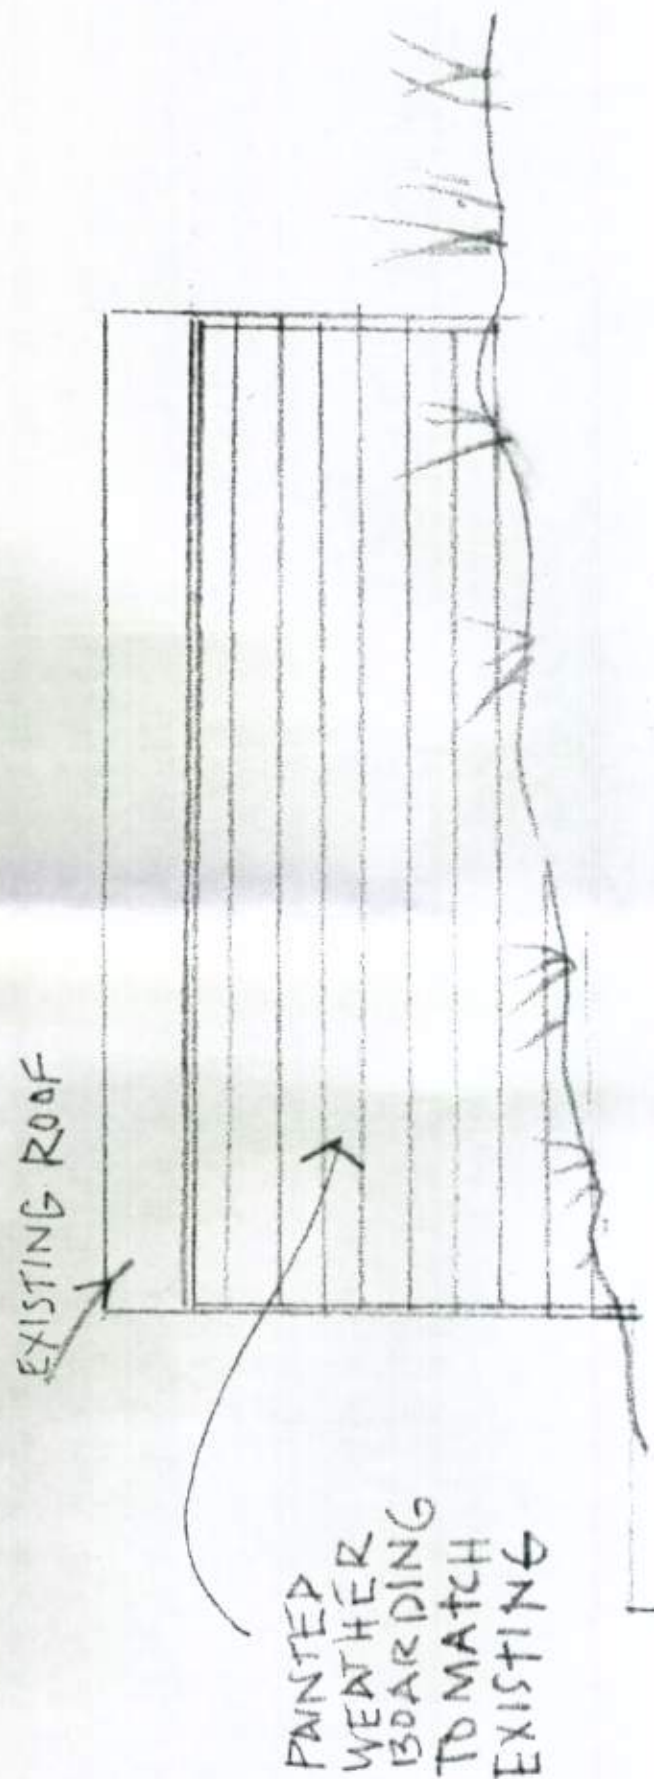

FOR PLANNING

NEW TOILET BLOCK

WEST BEACH CAFE

BROWNFIELD CATERING LTD

WEST ELEVATION

SCALE 1:50 @ A3

DRAWING 2