


ARUN DISTRICT COUNCIL	
No.	LU 99/11
RECEIVED	03 JUN 2011

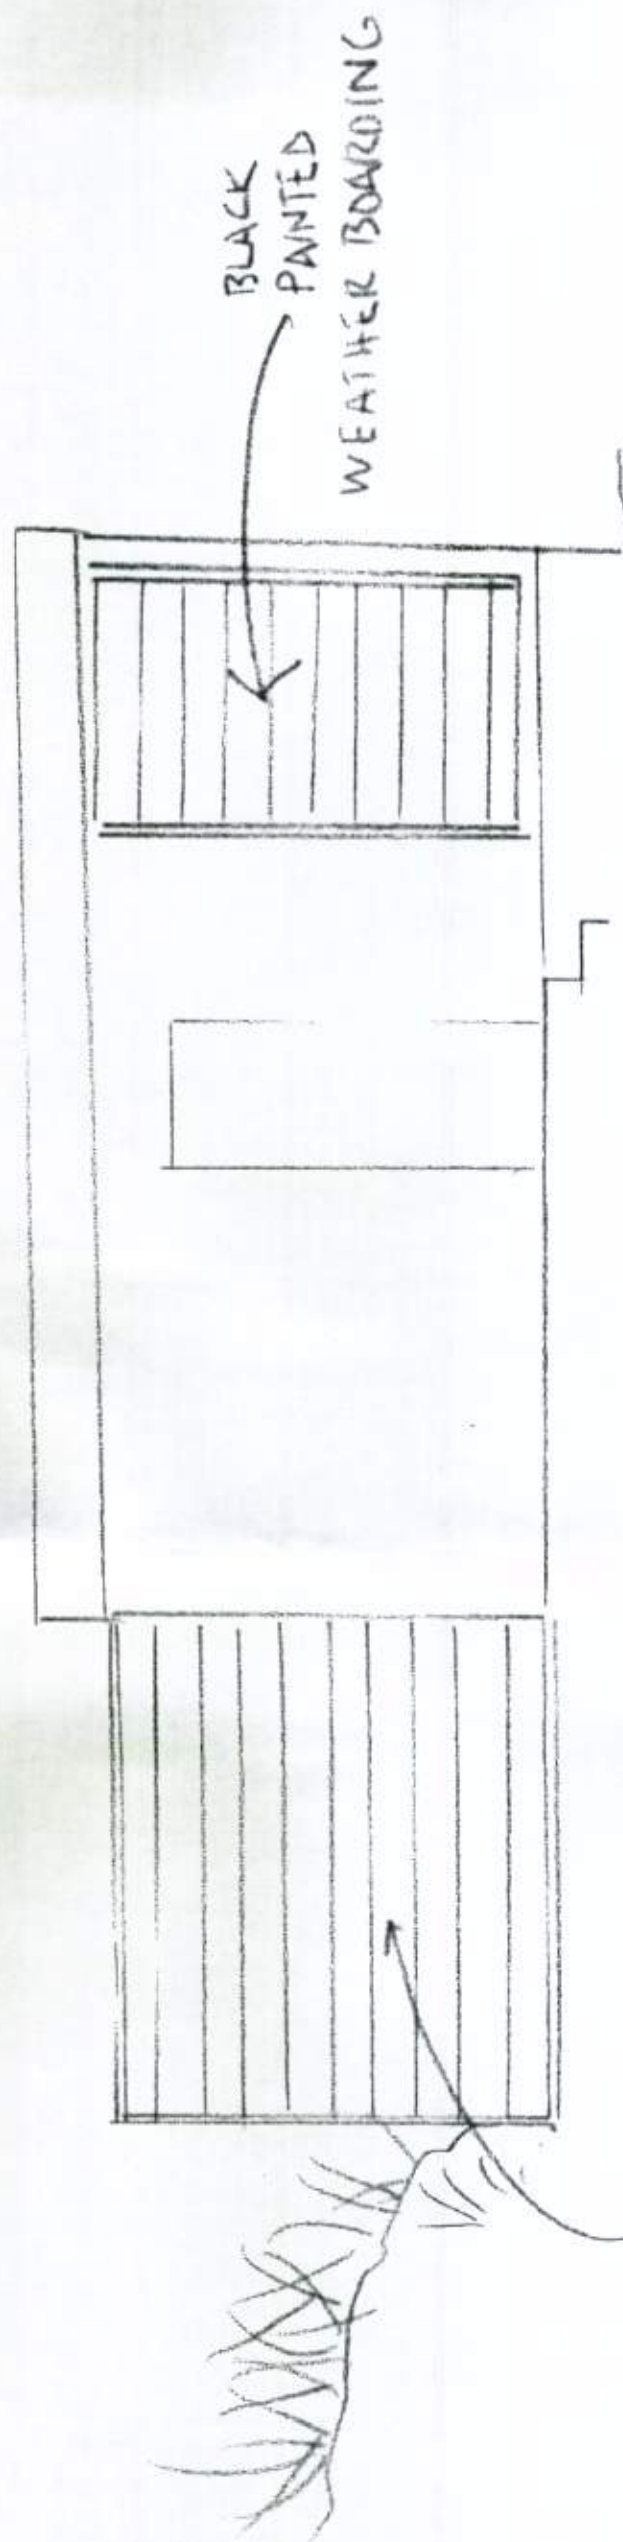

PAINTED WEATHERBOARDING
TO MATCH EXISTING

EXISTING CAFE

BLACK PANTED
WEATHER BOARDING

FOR
PLANNING

0 1 2 M

NEW TOILET BLOCK

WEST BEACH CAFE
BROWNFIELD CATERING LTD
SOUTH ELEVATION
SCALE 1:50 @ A3

DRAWING 3