


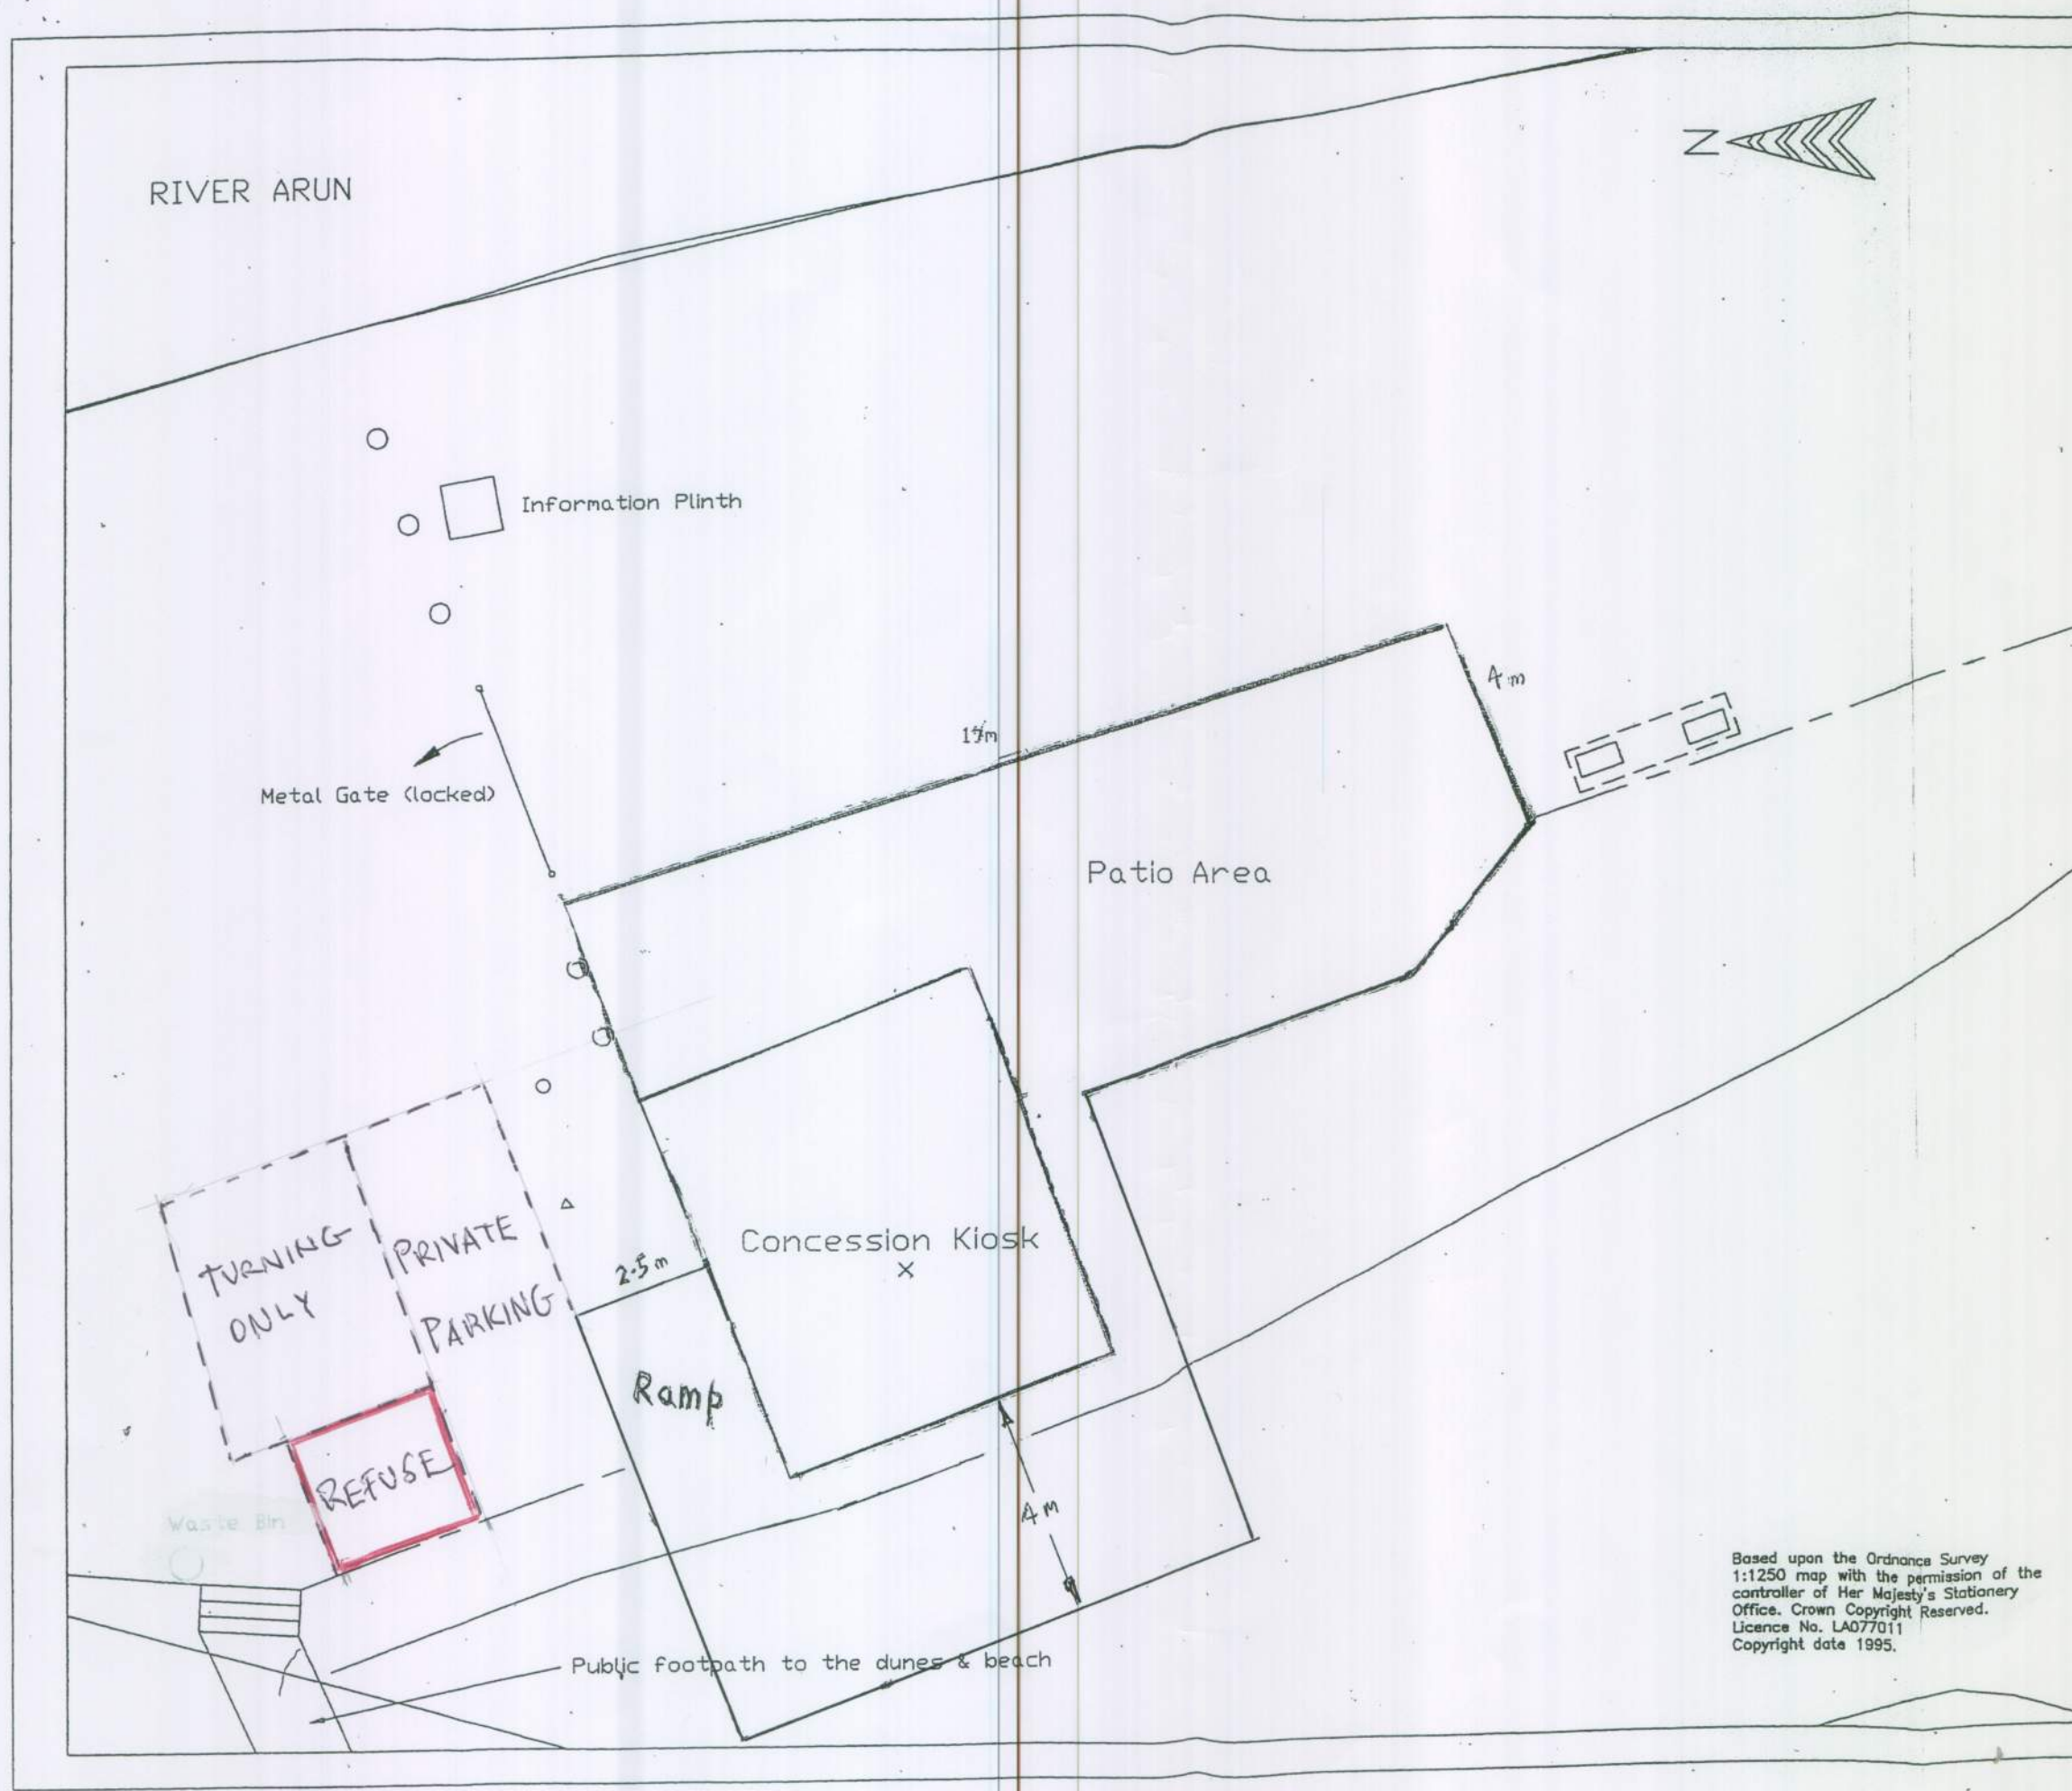

Based upon the Ordnance Survey
1:1250 map with the permission of the
controller of Her Majesty's Stationery
Office. Crown Copyright Reserved.
Licence No. LA077011
Copyright date 1995.



ARUN

DISTRICT COUNCIL

Notes

f			
e			
d			
c			
b			
a			

Amendments	by	Date
------------	----	------

Job Title
West Beach
Concession Site

Drawing
Site Plan

Scale 1:125

Drg.No.

Drawn by

Traced by Autocad

Checked by

Date

C. ROGERS B.A. D.M.S. F.I.E.H.
Director of Planning & Housing
Arun District Council
The Arun Civic Centre
Maltrovers Road
LITTLEHAMPTON
West Sussex
BN17 5LF