




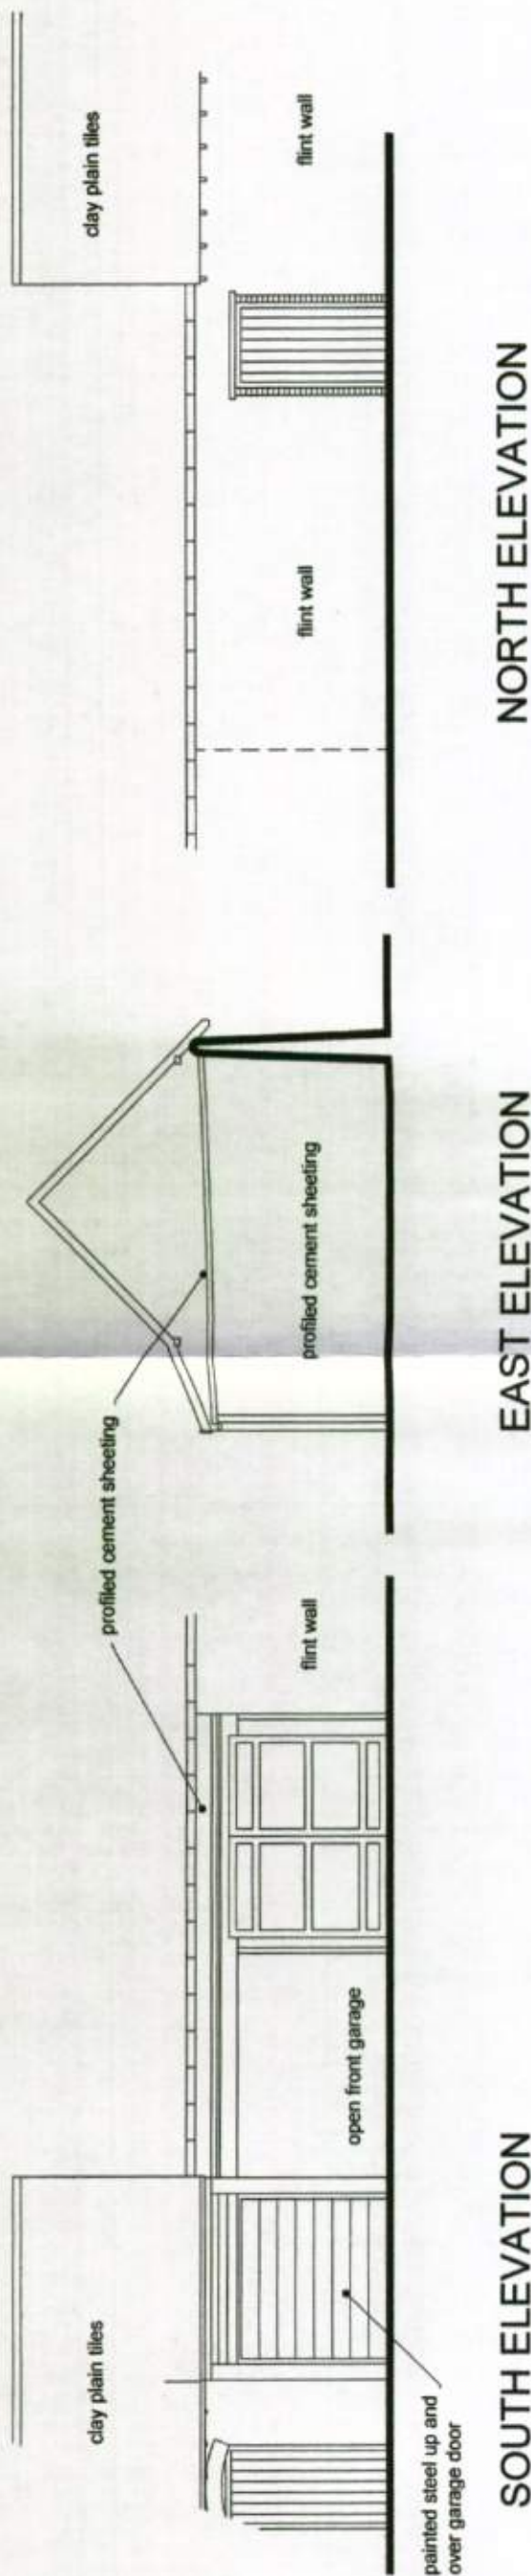

EAST ELEVATION

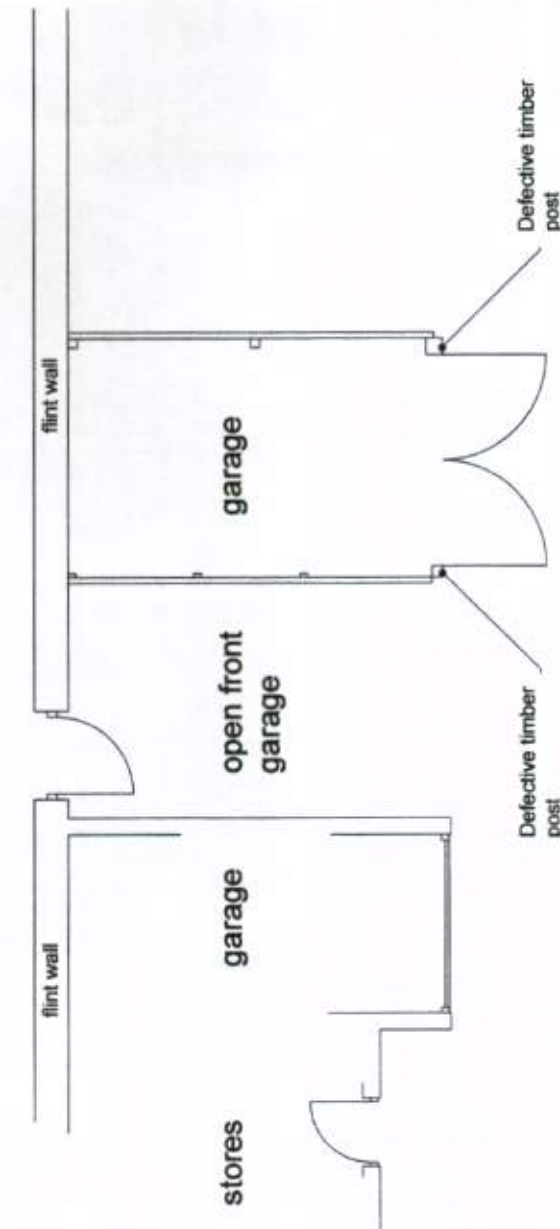

GROUND FLOOR PLAN (part)

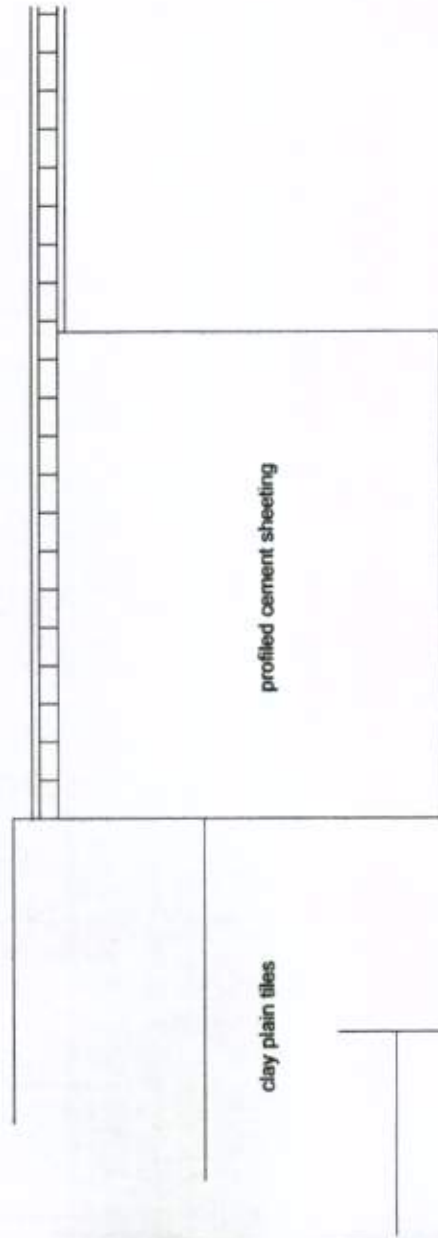

ROOF PLAN (part)

EXISTING DETAILS

project:

Proposed Improvements to Existing
Garages, Highfield House, Crossbush
Lane, Crossbush, Arundel

date: 13.04.2011

scale: 1:100 @ A3

drg. no:

Maurice Ashenden-Bax
Chartered Architect

CALCETTO COTTAGE, CROSSBUSH LANE
ARUNDEL, WEST SUSSEX BN18 9PQ
Telephone: 01903 882988 mobile: 07976 509831
email: ashendenbax@btinternet.com

rev . .

11.1568.03