


This drawing is the design and copyright of Maurice Ashenden-Bax and must not be copied in part or whole without consent.

1.


- Any discrepancy in dimensions to be reported to Architect prior to carrying out the works.
- This drawing to be read in conjunction with all engineers drawings.

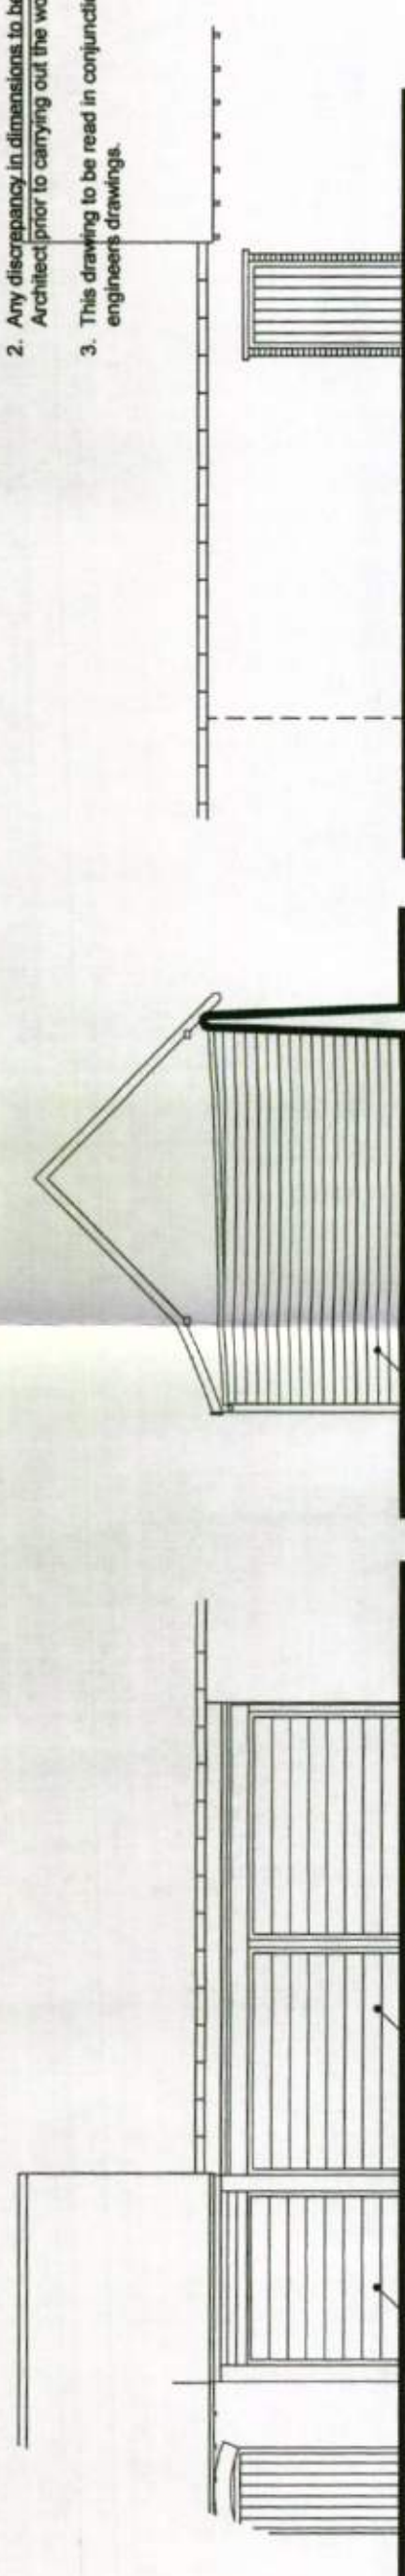


SOUTH ELEVATION

EAST ELEVATION

NORTH ELEVATION

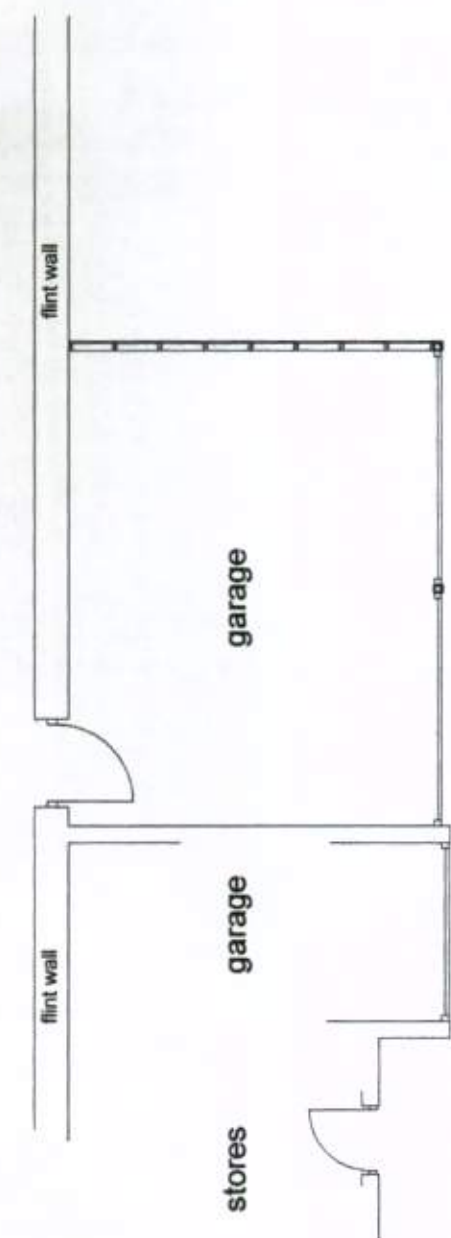

GROUND FLOOR PLAN (part)

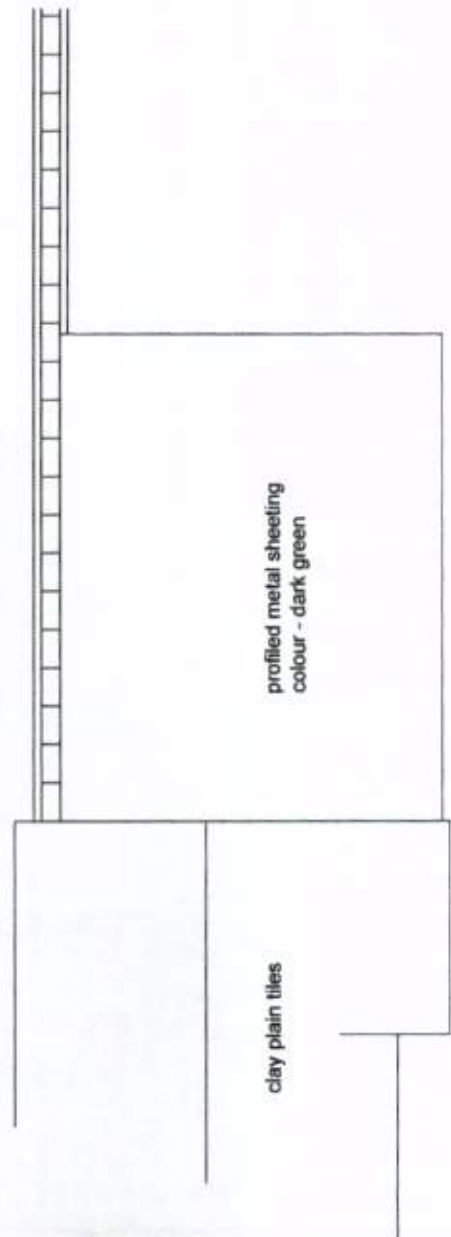

ROOF PLAN (part)

PROPOSED DETAILS

project:	Proposed Improvements to Existing Garages, Highfield House, Crossbush Lane, Crossbush, Arundel		Maurice Ashenden-Bax Chartered Architect		drg. no:
	date: 13.04.2011		scale: 1:100 @ A3		rev. . .
			CALCETTO COTTAGE, CROSSBUSH LANE ARUNDEL, WEST SUSSEX BN18 9PQ Telephone: 01903 882988 mobile: 07976 509831 email: ashendenbax@btinternet.com		11.1568.04