




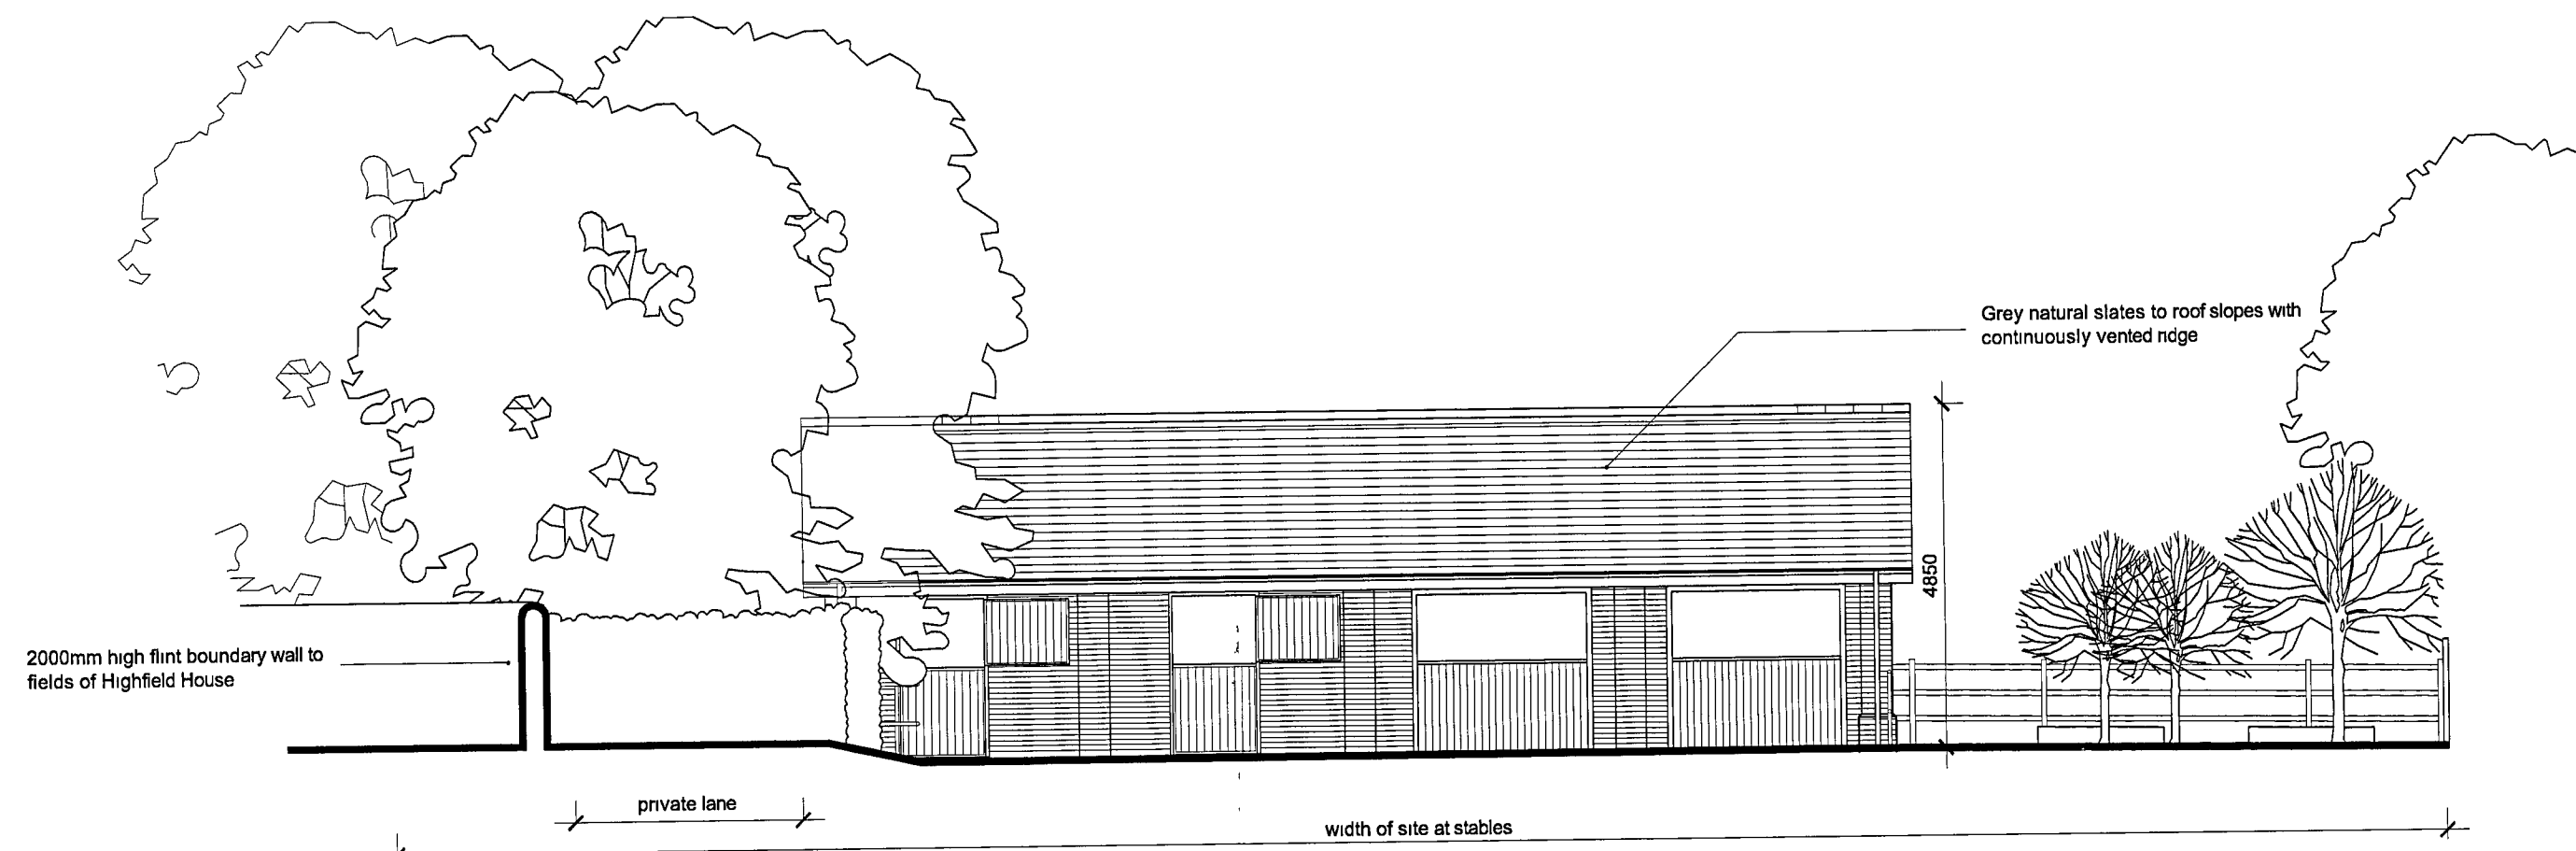


WEST ELEVATION

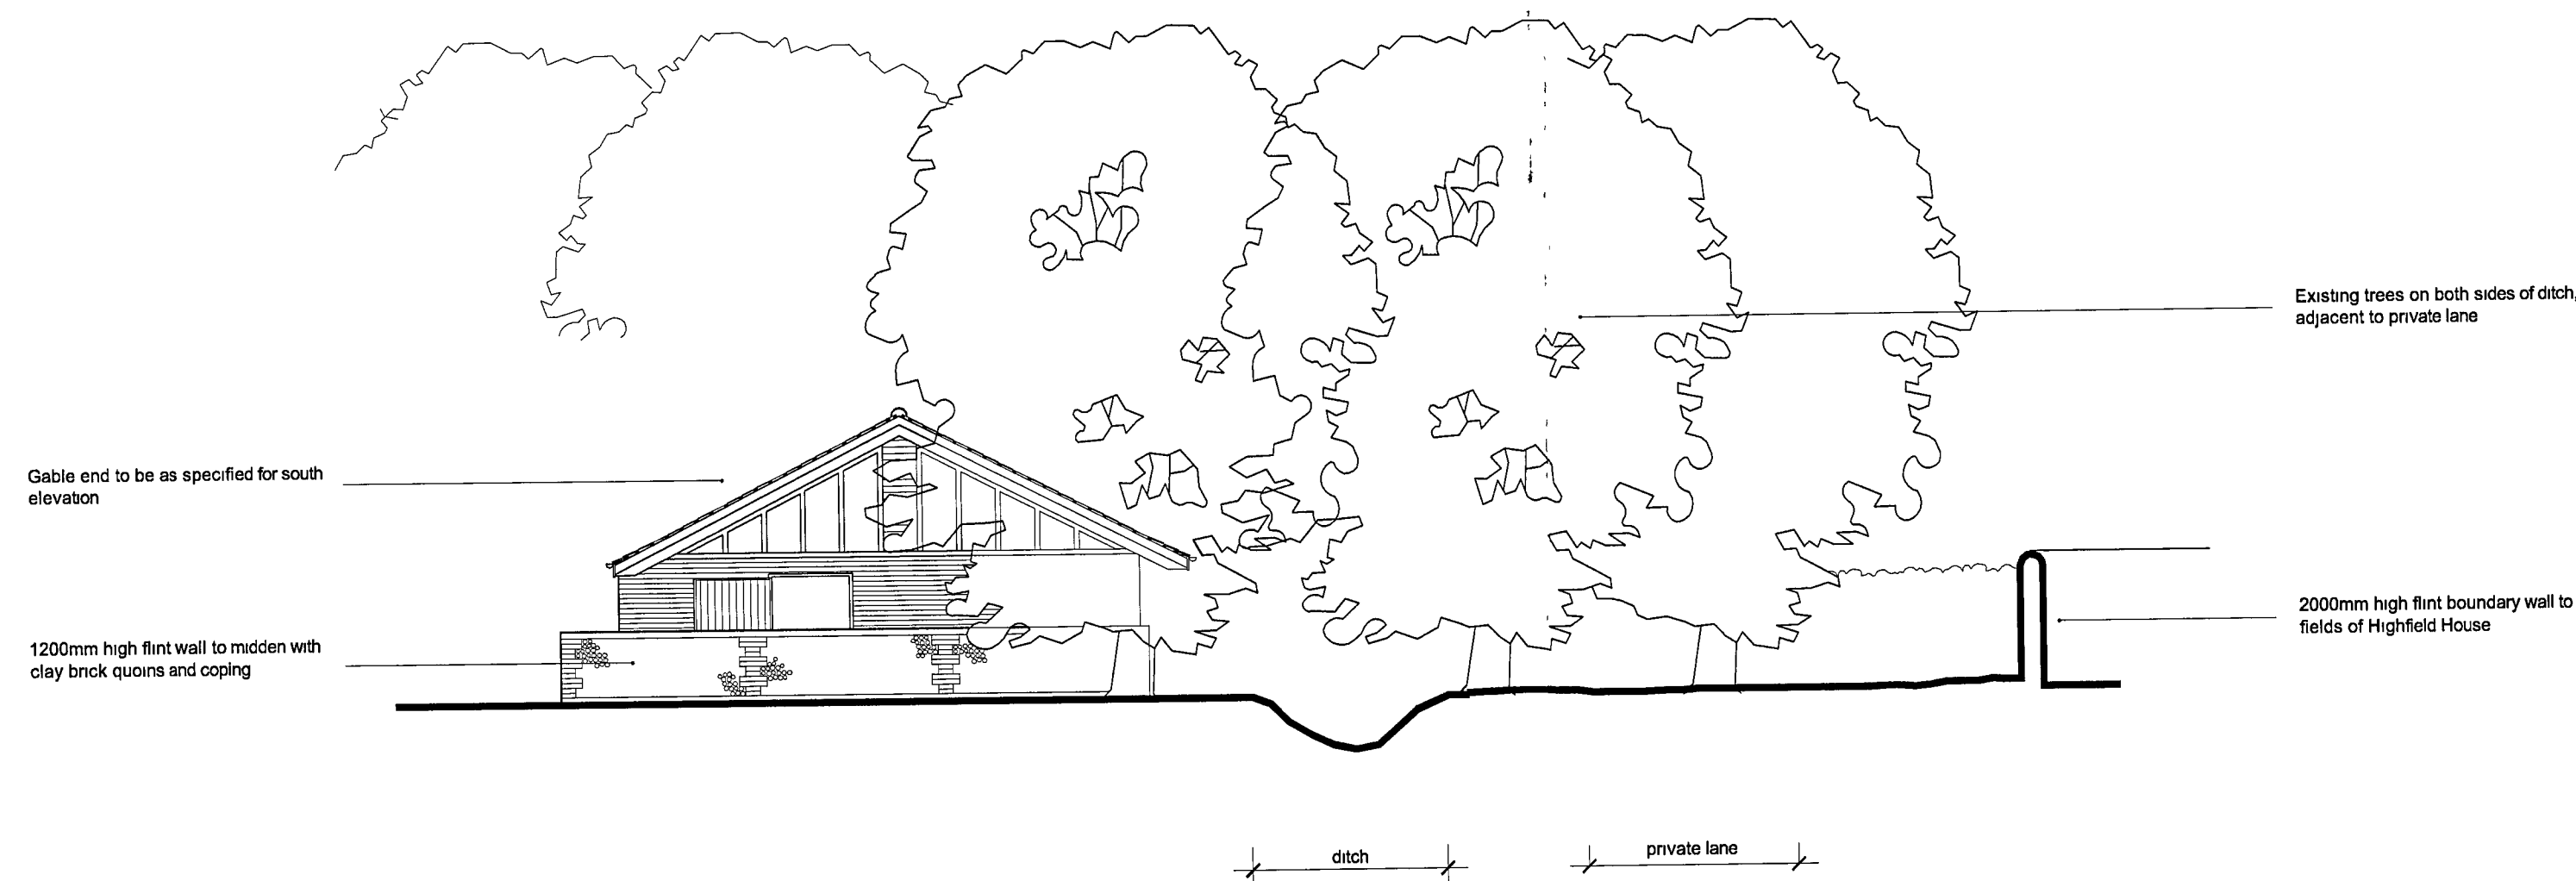


NORTH ELEVATION

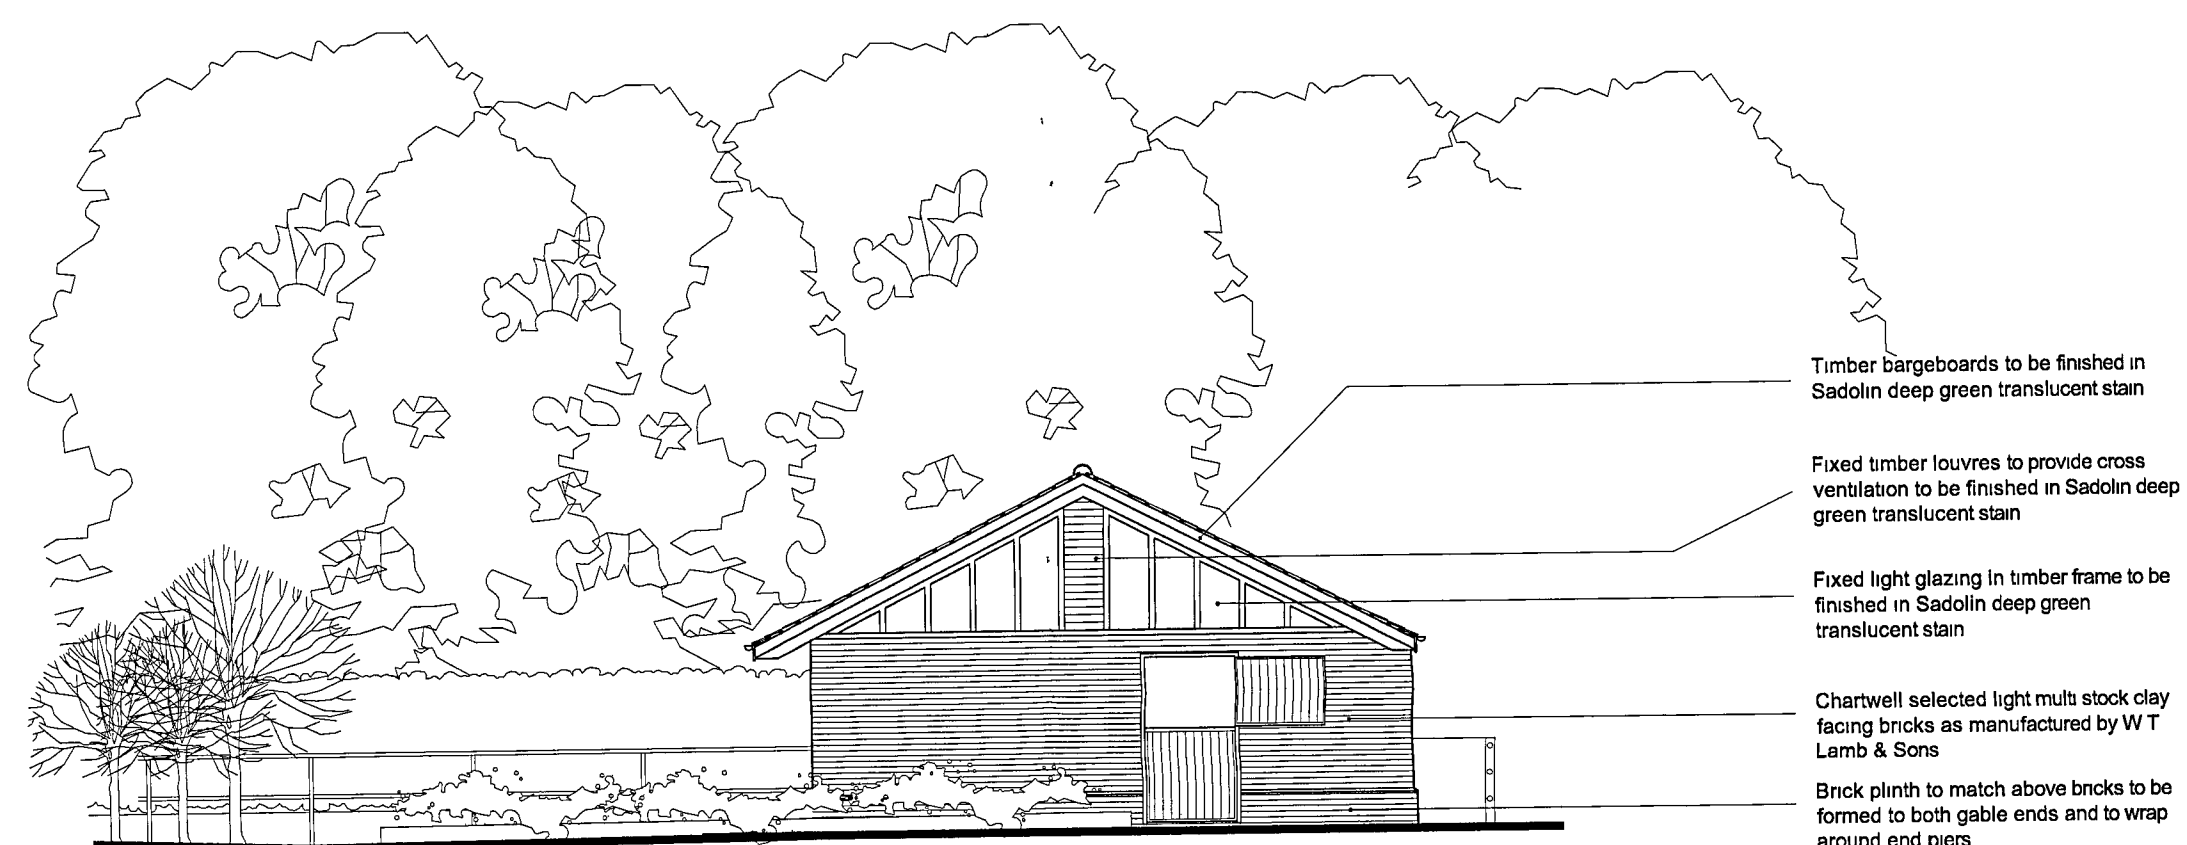

SOUTH ELEVATION

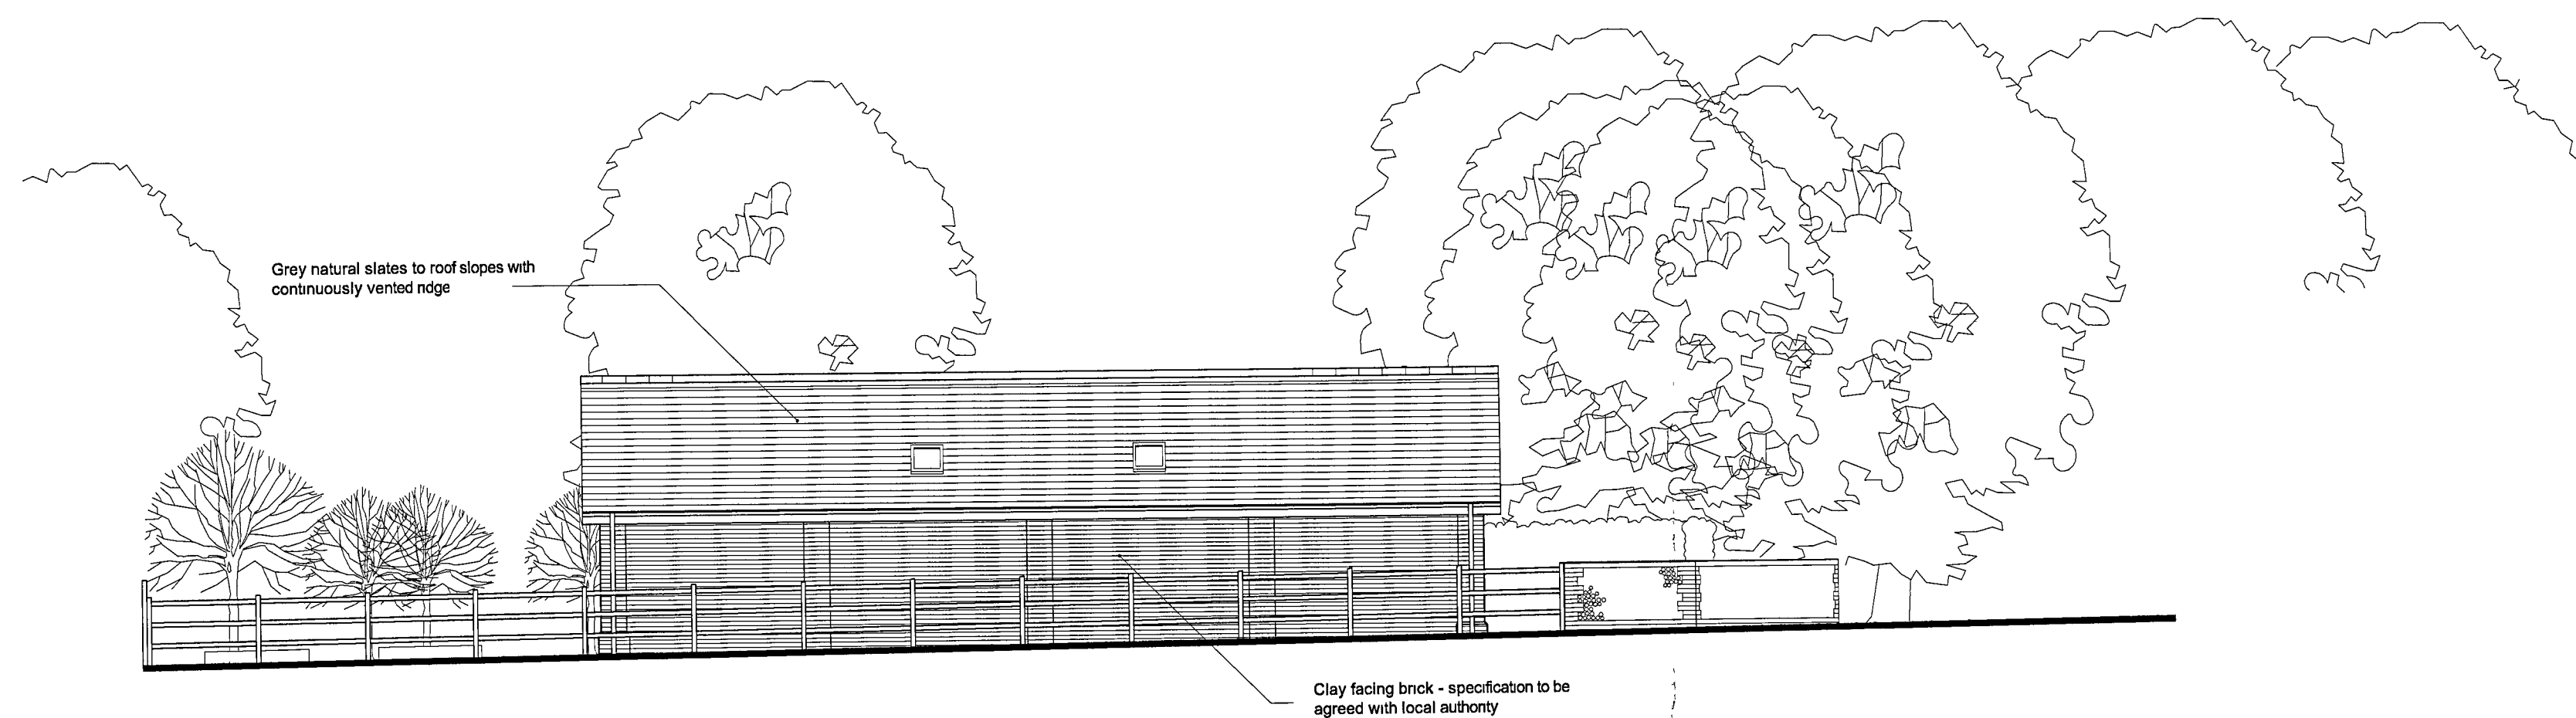

EAST ELEVATION

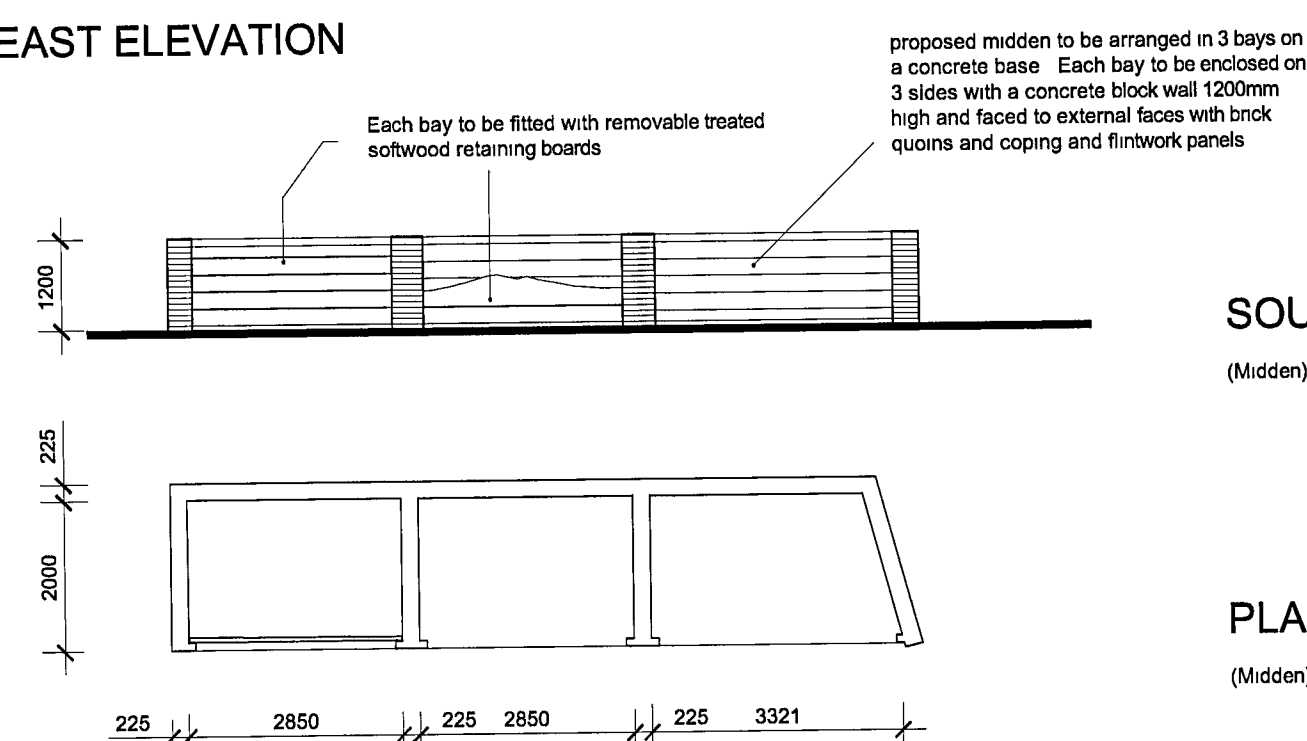

SOUTH ELEVATION


(Midden)

PLAN

(Midden)

REFERENCE PLAN SHOWING POSITIONS OF ELEVATIONS

Scale 1/200

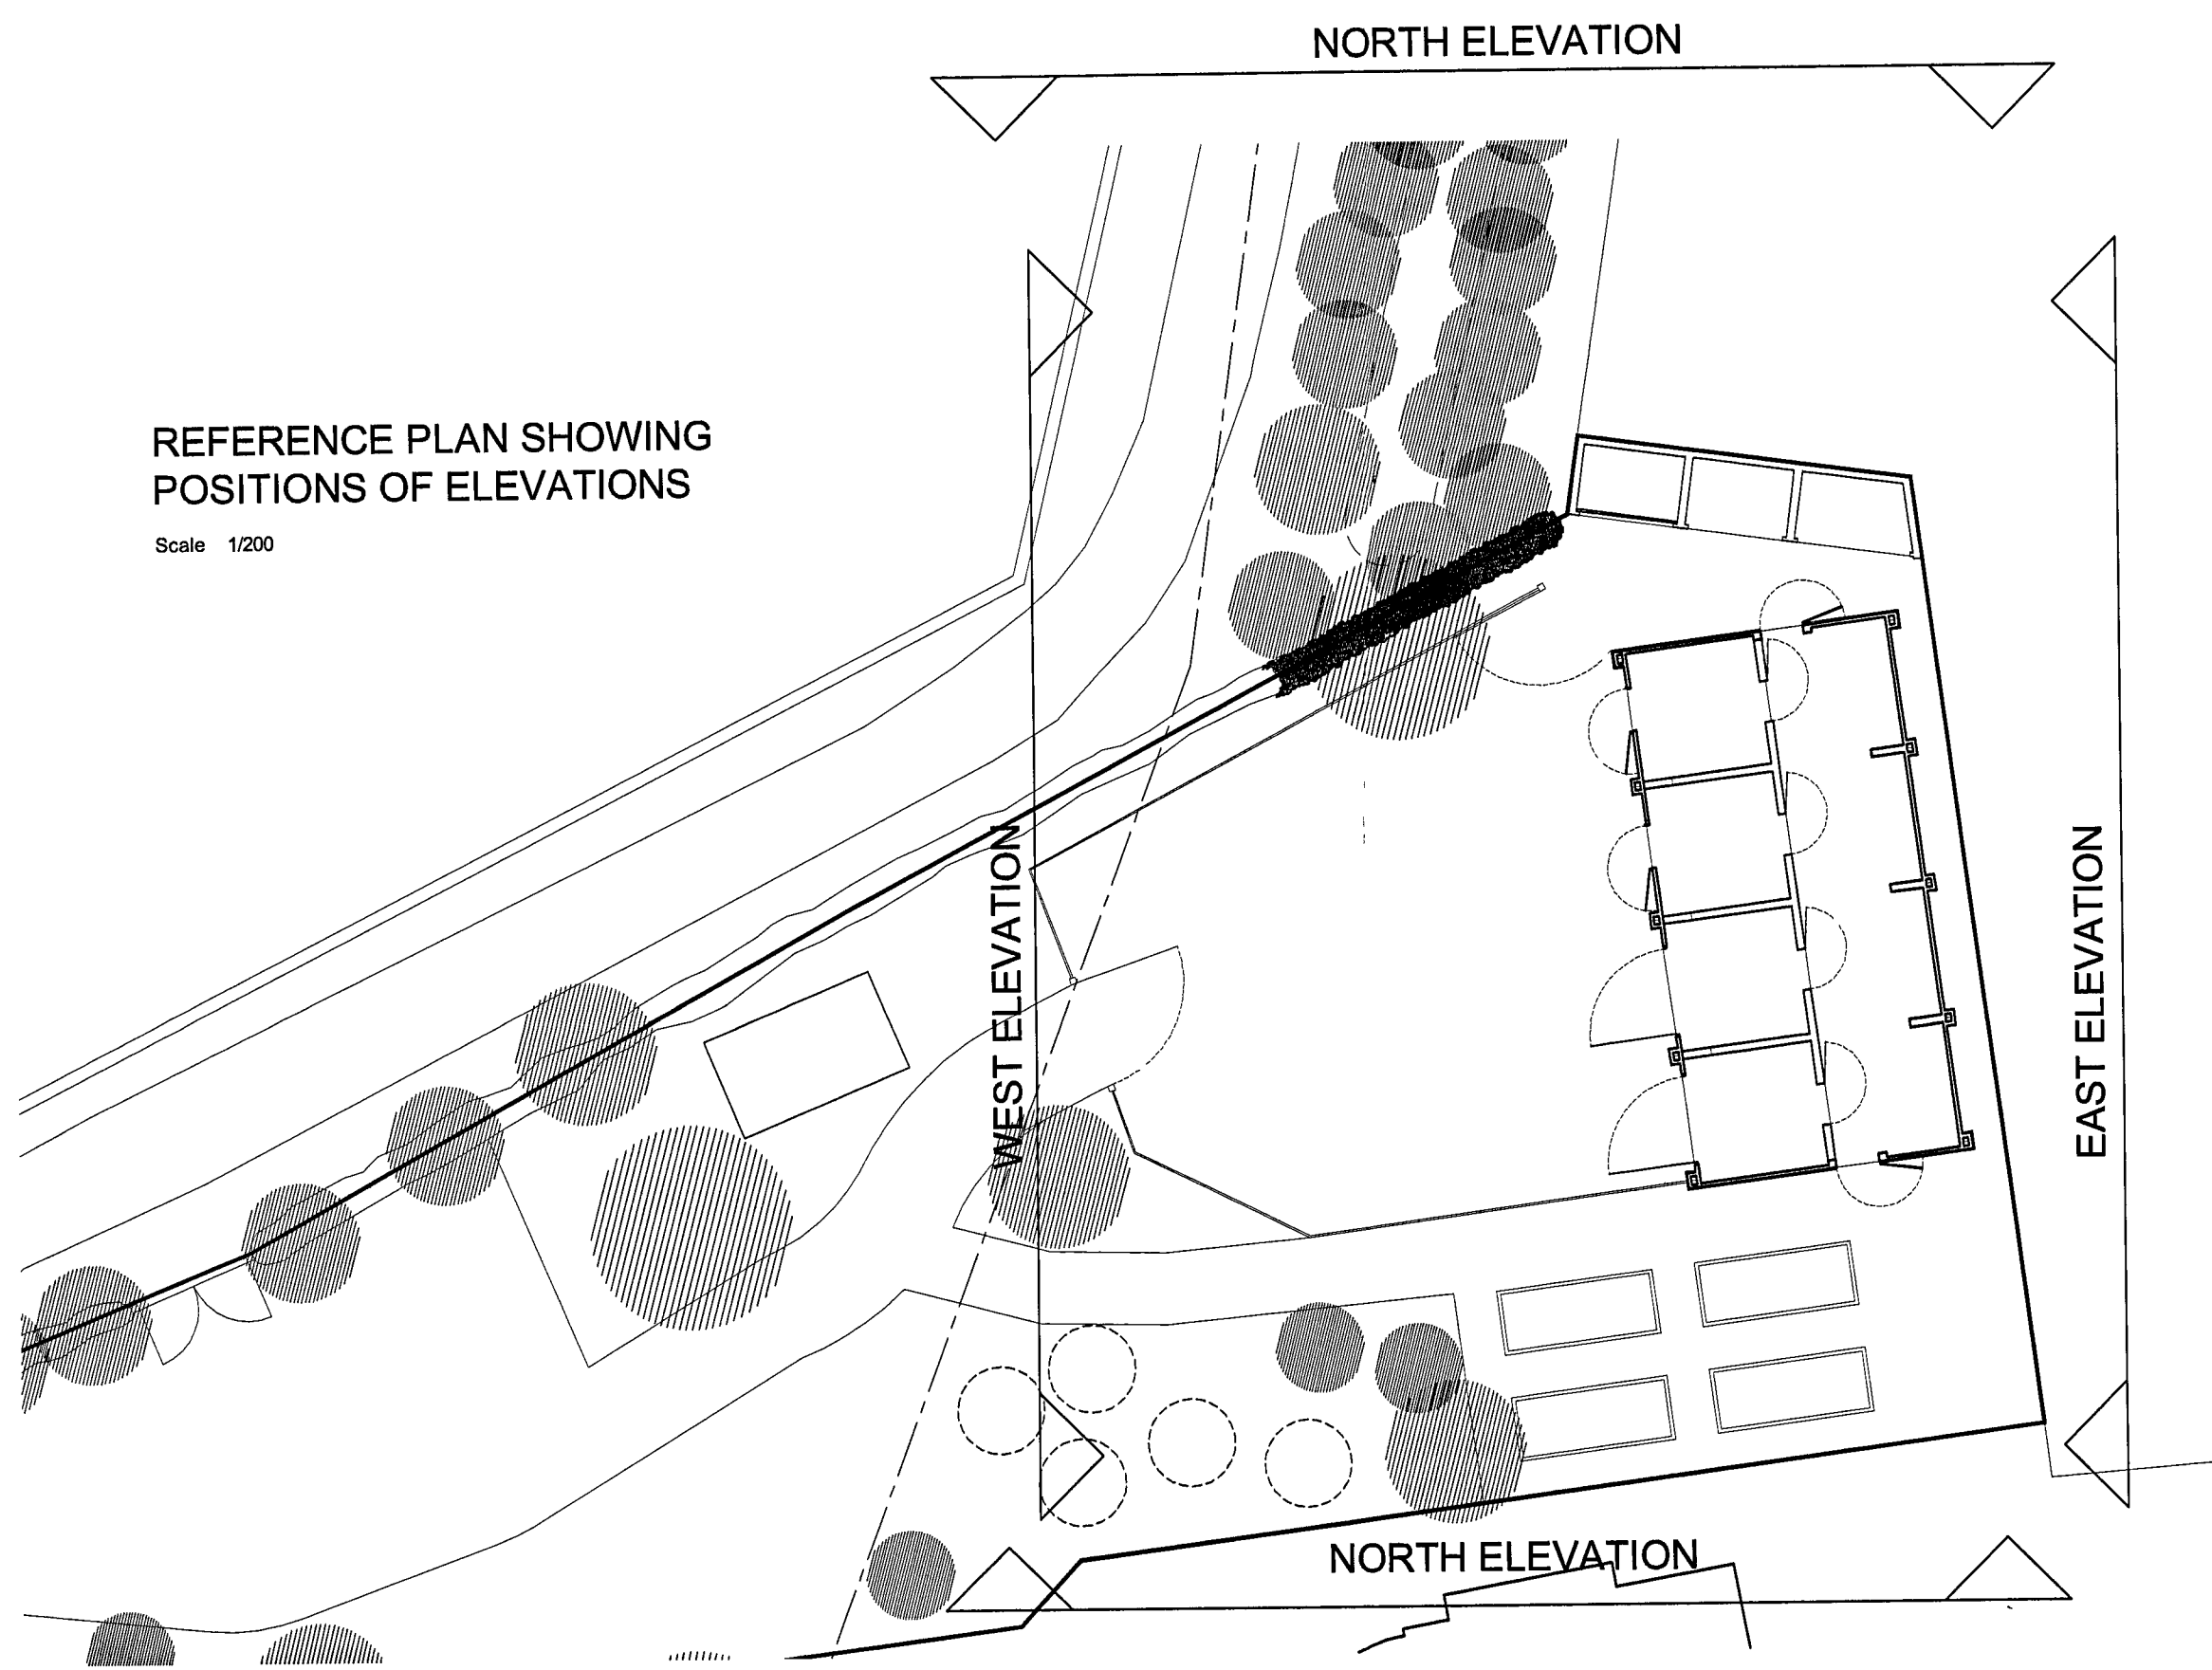

| ARUN DISTRICT COUNCIL |    |    |    |   |
|-----------------------|----|----|----|---|
| NO                    | LY | 11 | 06 | L |
| RECEIVED 19 4 06      |    |    |    |   |

|   |  |                                      |                 |                               |
|---|--|--------------------------------------|-----------------|-------------------------------|
| project:<br>Proposed Stables for Private Use<br>Calcetto Cottage, Crossbush Lane<br>Arundel, West Sussex BN18 9PQ |  | client:<br>Mr & Mrs M A Ashenden-Bax |                 |                               |
| title:<br>Proposed Elevations & Sections                                                                          |  | date:<br>24.03.06                    | scale:<br>1:100 | drg. no<br>rev.<br>06.1404.07 |

Maurice Ashenden-Bax  
Chartered Architect



KNOLL HILL, ALDINGTON  
ASHFORD, KENT TN25 7BZ  
Tel 01233 720450 Fax 01233 721420  
Mobile 07976 509831  
email ashenden.bax@virgin.net