

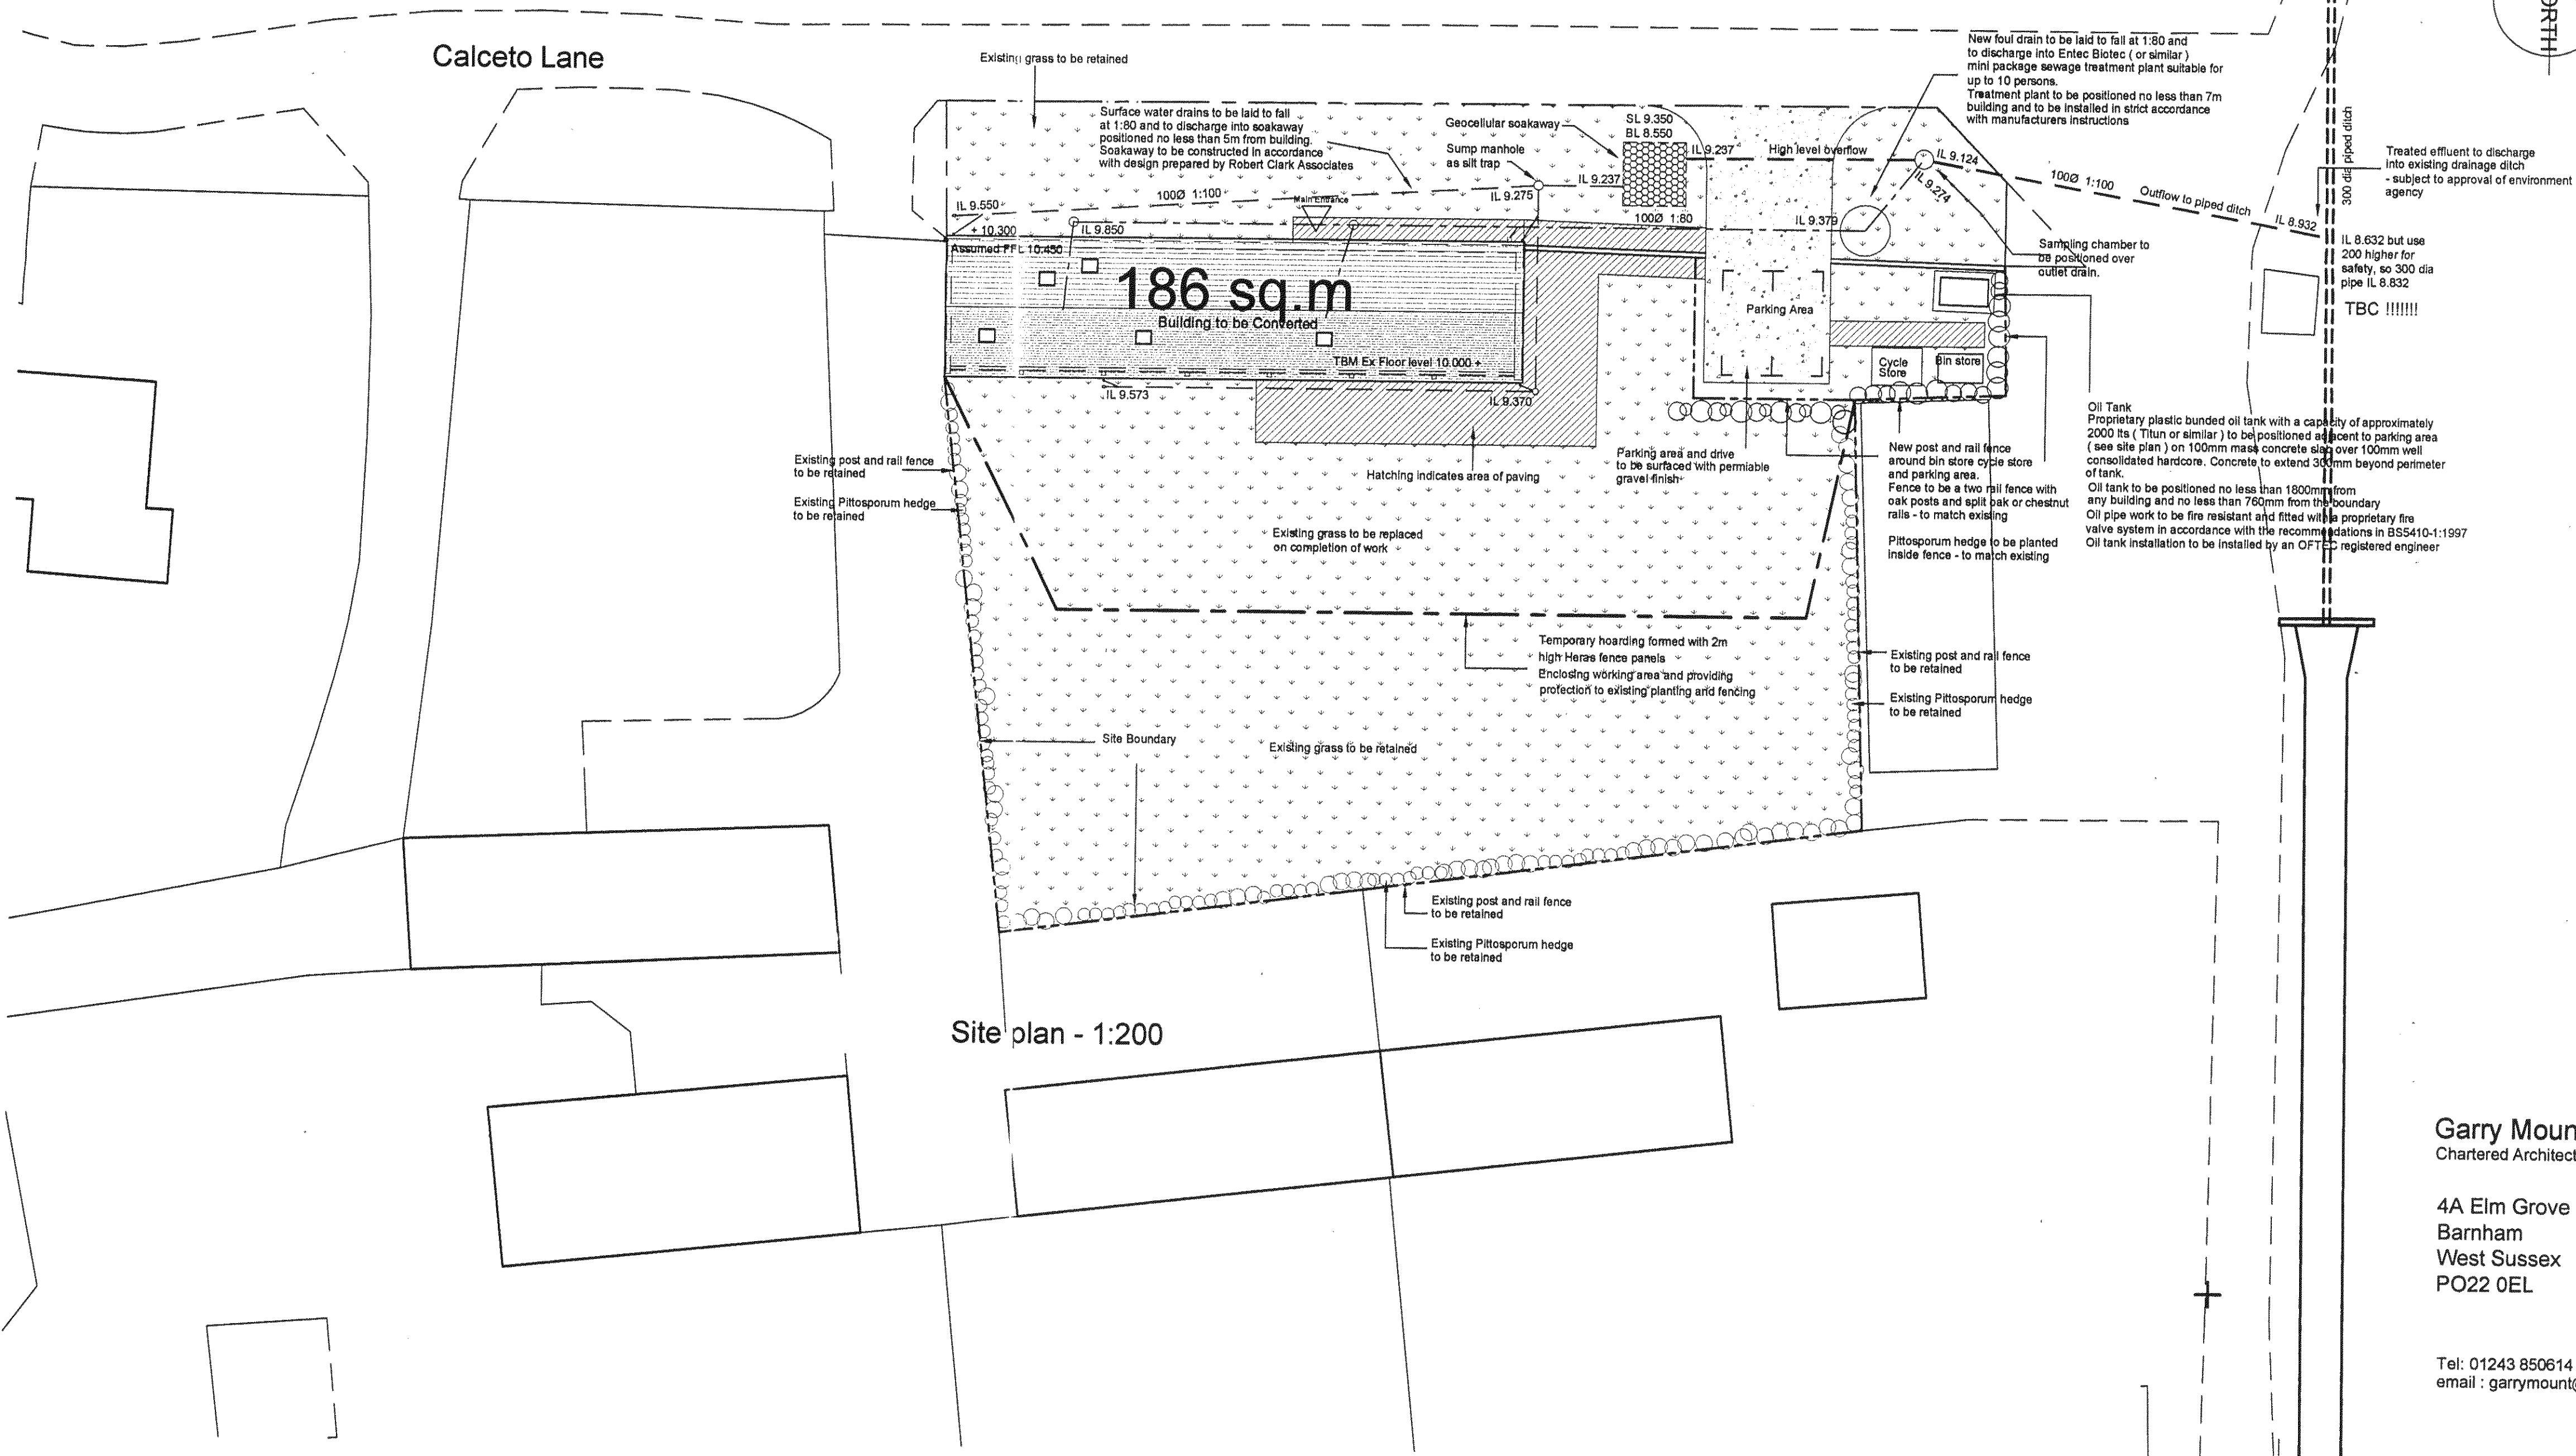
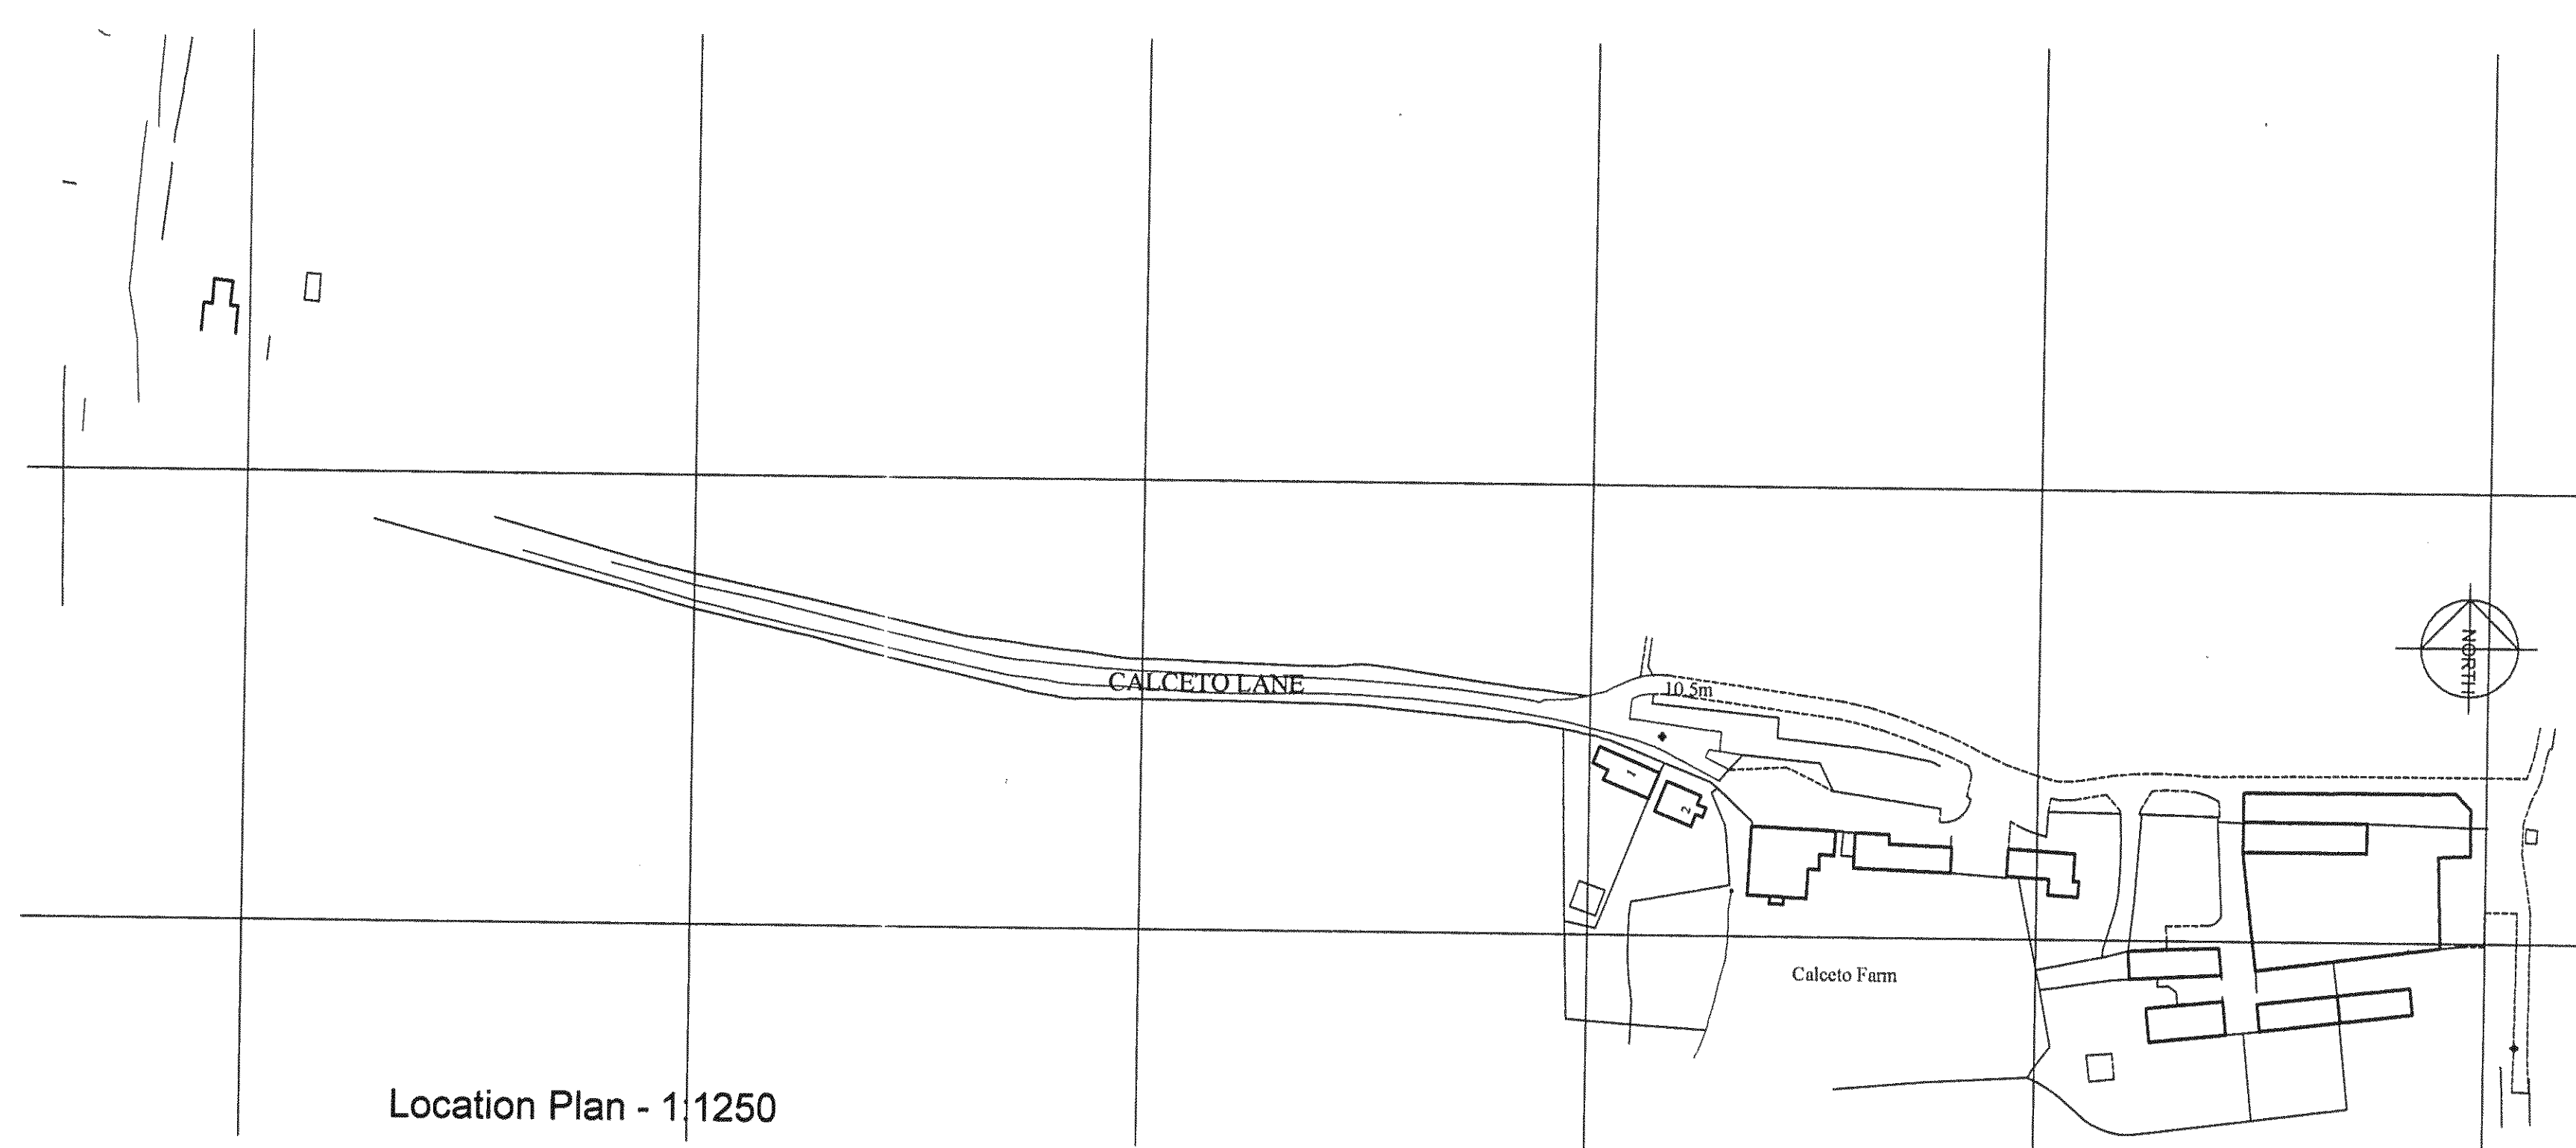
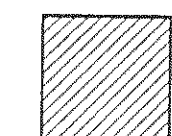


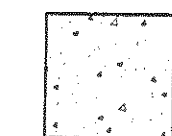

LEGEND

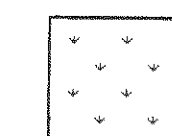

----- New and existing post and rail fence
New fence to be a two rail fence with
oak posts and split oak or chestnut
rails - to match existing

Temporary hoarding formed with 2m high Heras fence panels
Enclosing working area and providing protection to existing planting and fencing

Existing flint garden wall.
To be repaired and repointed as necessary

Rev B Details of landscaping added
Rev A Details of surface water drainage amended
REVISION

May 2013
May 2013

REVISION PROJECT Conversion of farm building at Calceto Farm, Lyminster		
SUBJECT Site Plan and Location Plan		
SCALE	DATE May 2013	DRAWING No 2012 / 23 / 13
DRAWN	CHECKED	
		Rev B

Garry Mount MCIAT
Chartered Architectural Technologist

4A Elm Grove South
Barnham
West Sussex
PO22 0EL

Tel: 01243 850614
email : garrymount@gmail.com