


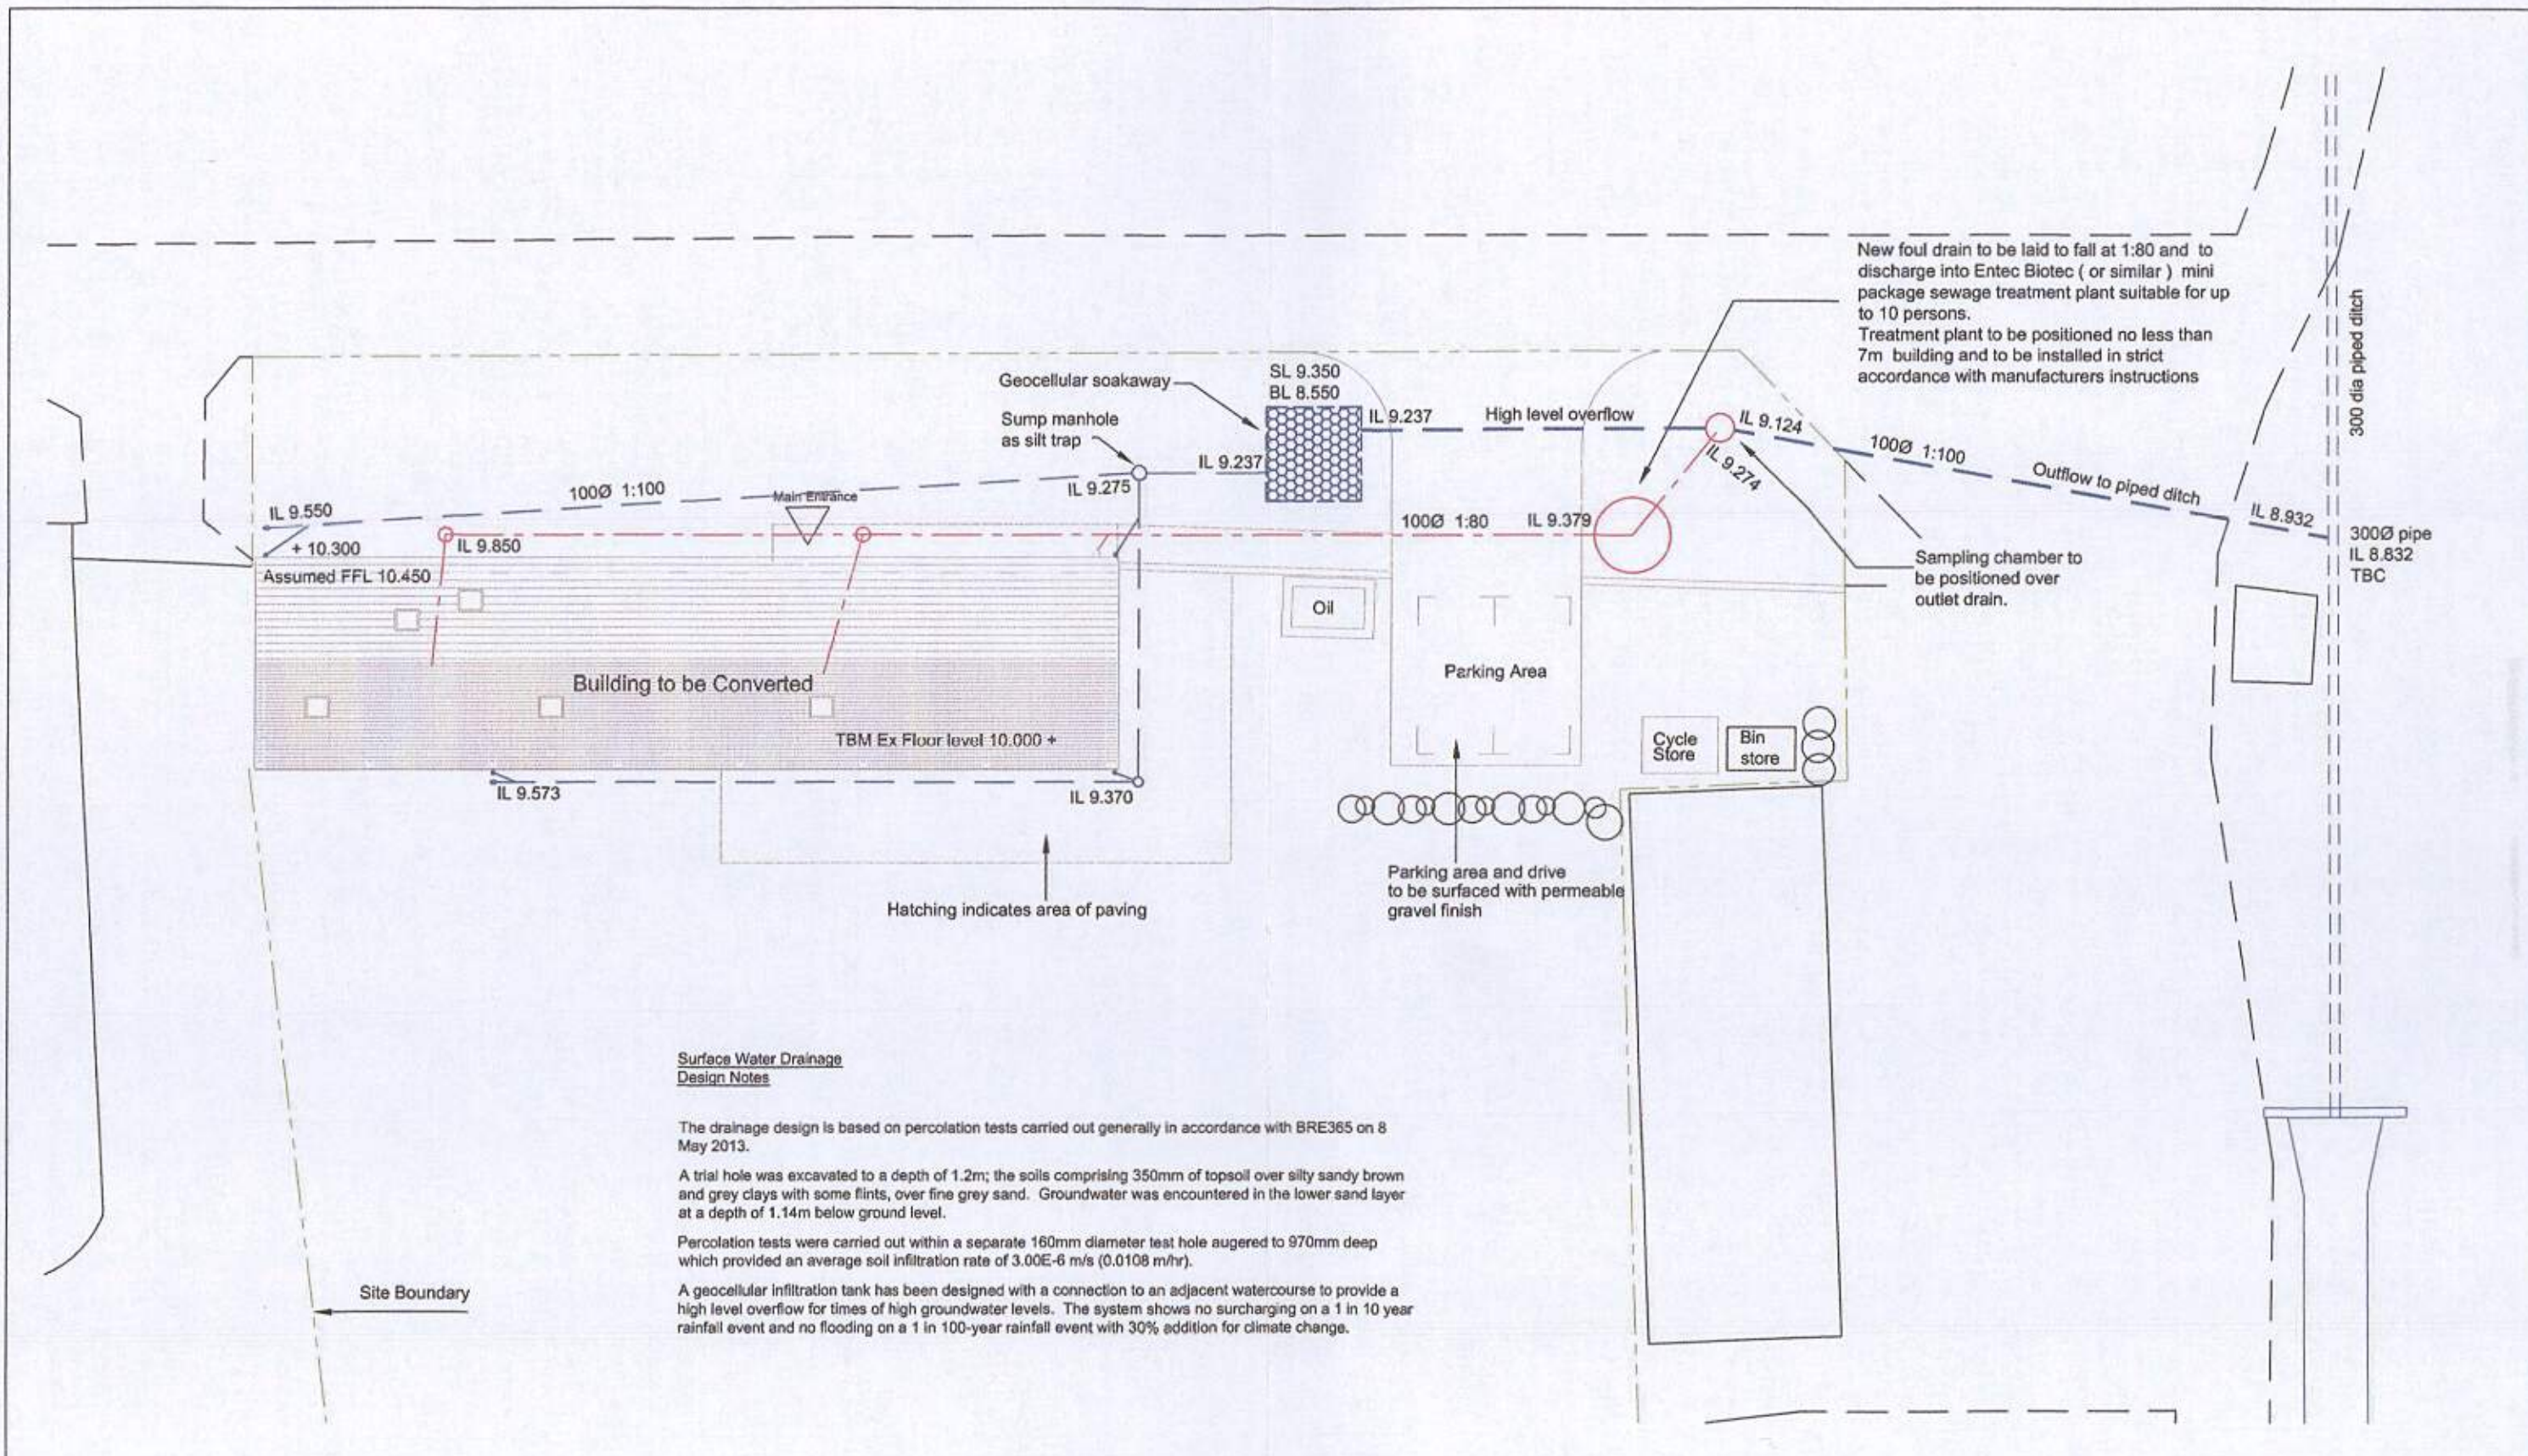

Rev.	Description	App.	Chk.	Dm.	Date
-	Origina	PC	RTFC	2.6.13	

Project	Calceto Farm Crossbush
---------	------------------------

Client	South by East Developments
Drawing Title	Drainage Layout

Robert Clark Associates Ltd
Chartered Civil Engineers
Willow Cottage, Herne Lane, Rustington
West Sussex BN16 3EE
Tel: 01903 778945 Fax: 01903 778967

© This drawing is the copyright of Robert Clark Associates Limited. It may not be copied or reproduced without their written authority.			
Scale	1:200	At original	A3
Drawing Number	1515/D1.1	Revision	-