




EXISTING WEST ELEVATION. SCALE 1:100.

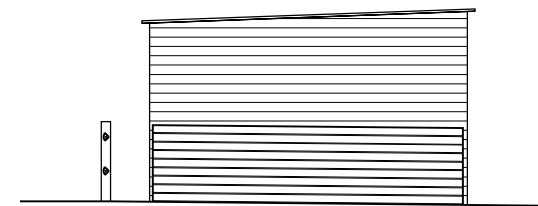


EXISTING SOUTH ELEVATION. SCALE 1:100.

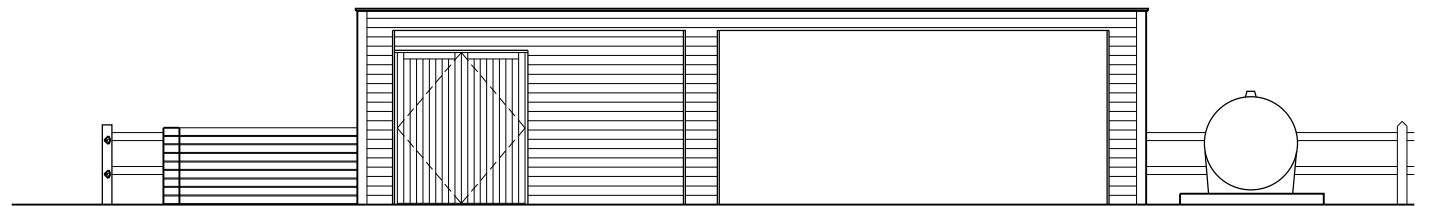


EXISTING EAST ELEVATION. SCALE 1:100.

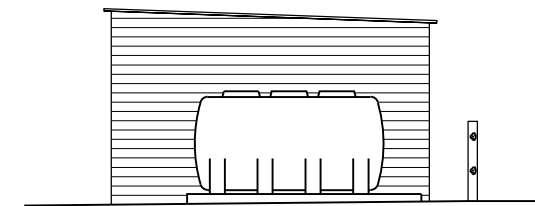


EXISTING NORTH ELEVATION. SCALE 1:100.

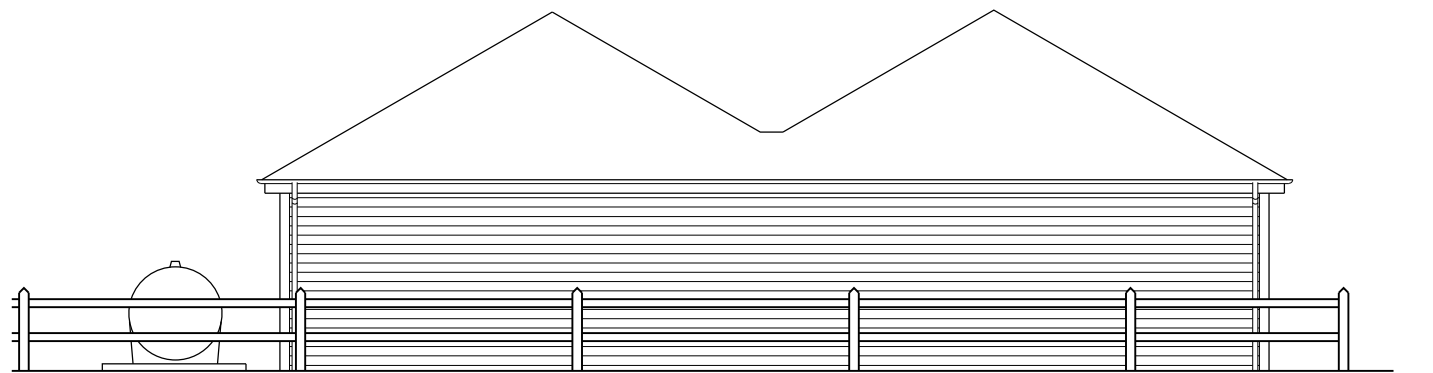


PROPOSED WEST ELEVATION. SCALE 1:100.

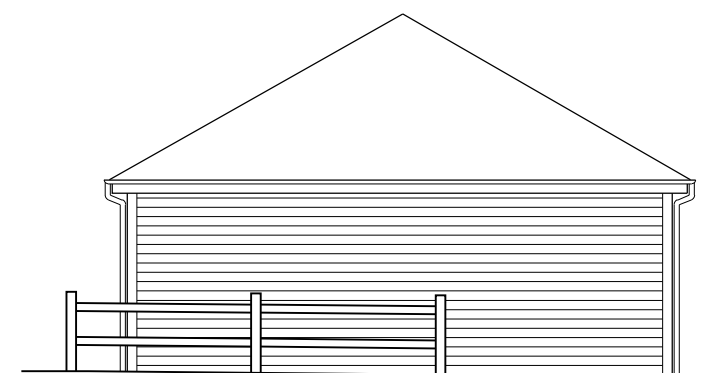

EXISTING SOUTH ELEVATION. SCALE 1:100.

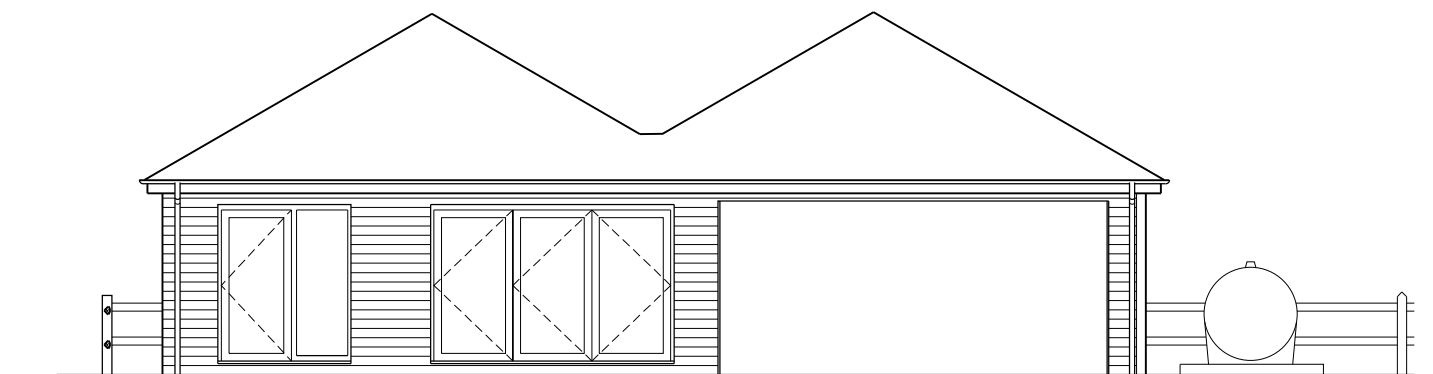

PROPOSED EAST ELEVATION. SCALE 1:100.

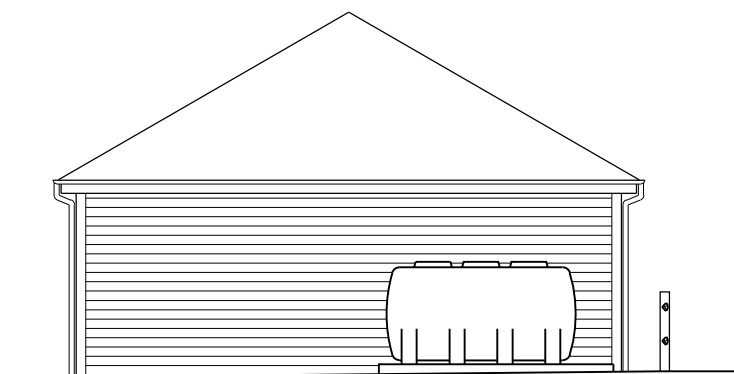

PROPOSED NORTH ELEVATION. SCALE 1:100.



1:100 0m 1.0 2.0 3.0 4.0 5.0 10.0

EXISTING AND PROPOSED BUILDING ELEVATIONS

PLANNING

REV 00 15.07.2021 Created.