


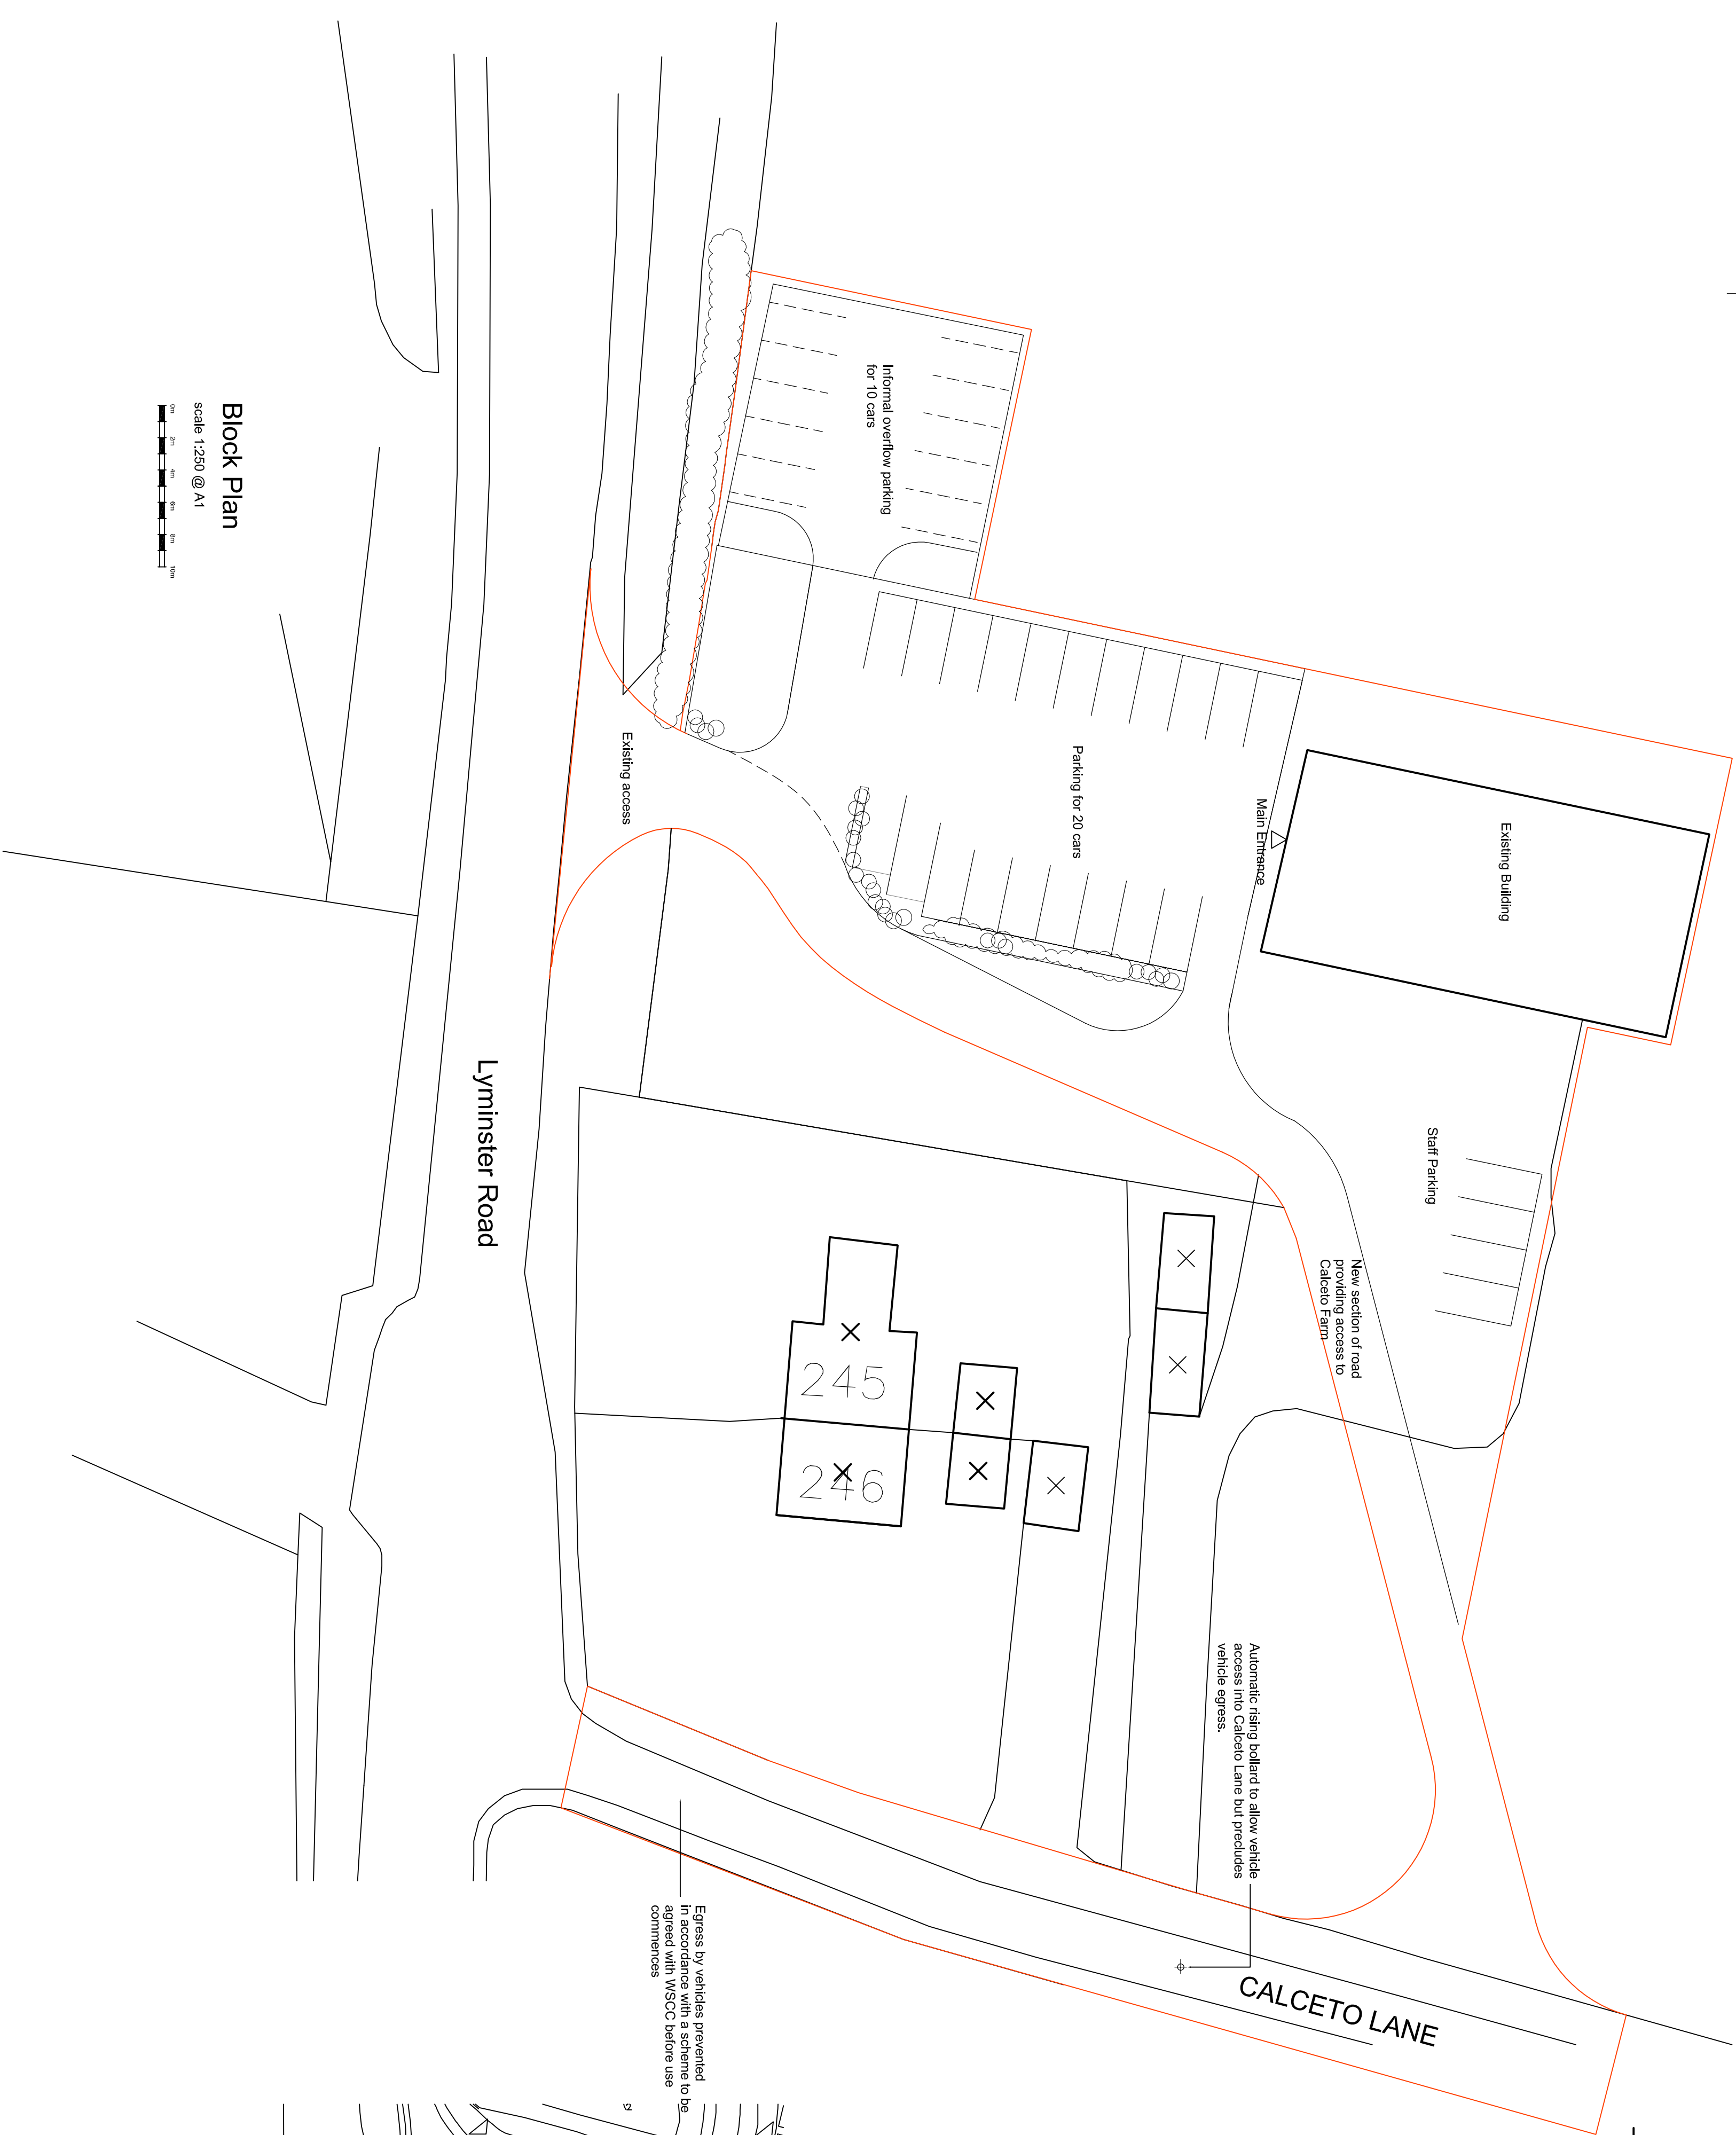
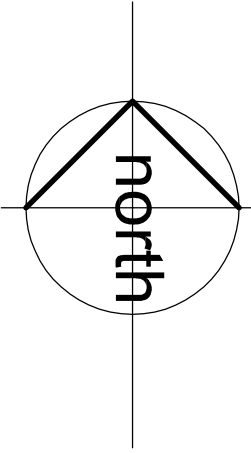


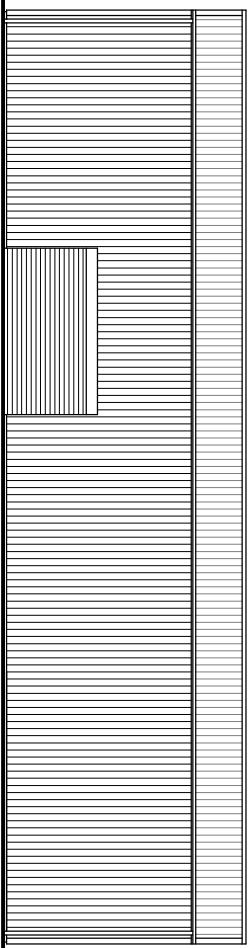


Block Plan
scale 1:250 @ A1

 


North Elevation

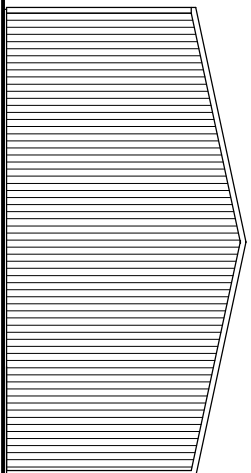



East Elevation

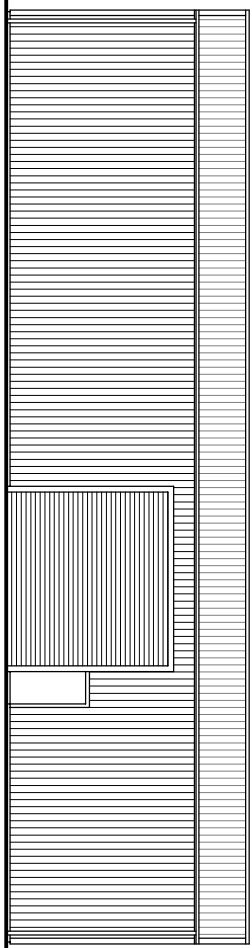

South Elevation

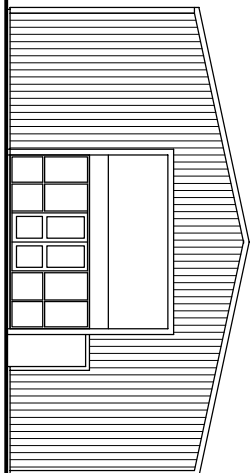


West Elevation

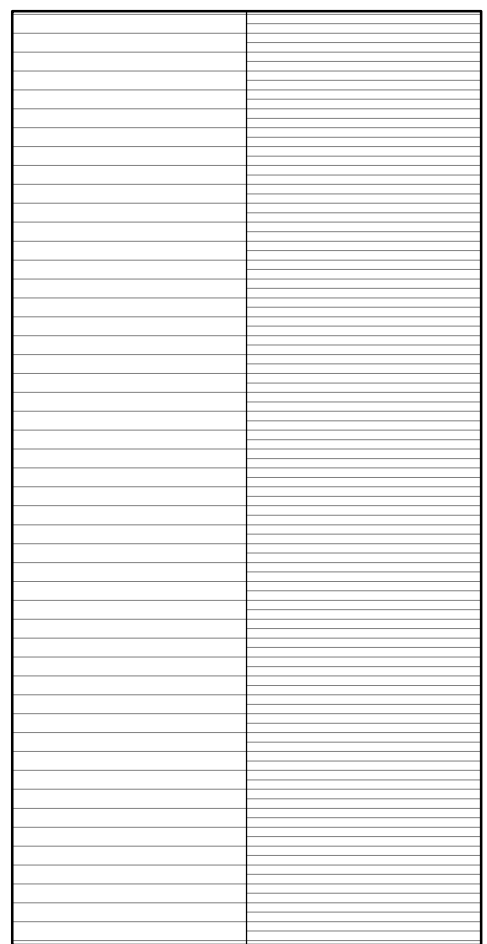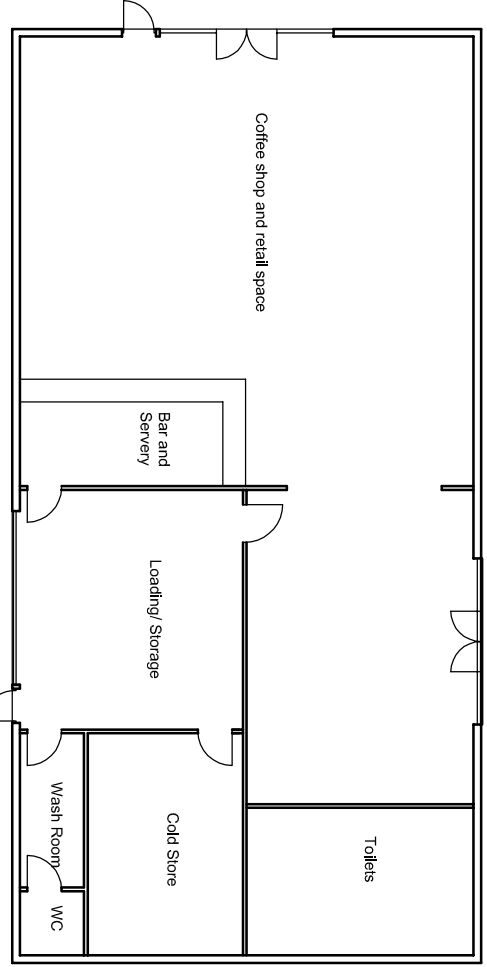


Floor Plan

Roof Plan

 

Existing and Proposed Plans and Elevations

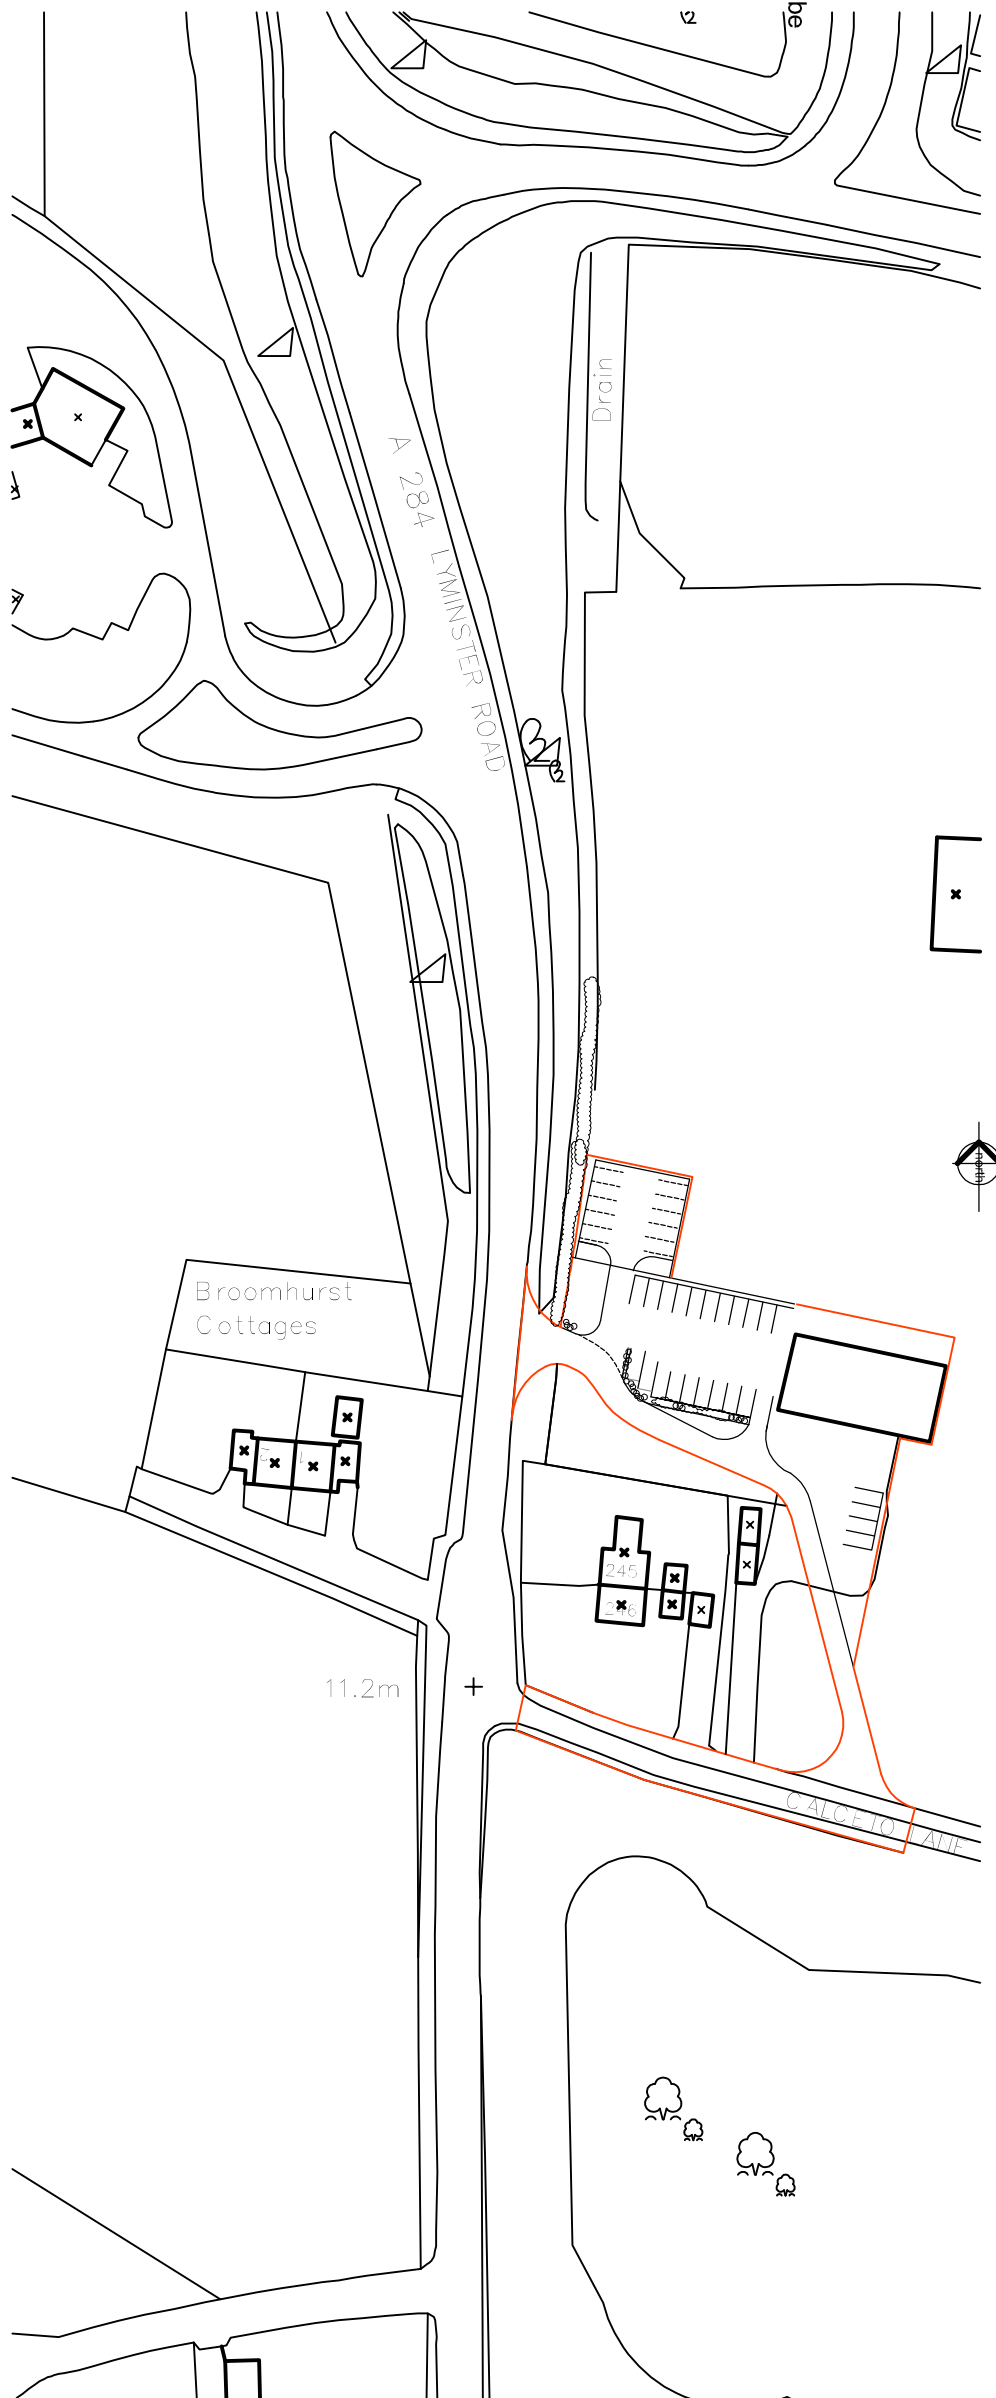

Location Plan
scale 1:1250 @ A1

Change of use of existing farm shop
at Calceito Farm, Crossbush

Proposed Site Plan and Location Plan
Existing and Proposed Floor Plan and Elevations

Nov 2017

rev A Barriers in Calceito Lane shown, over flow parking shown and red edge amended.
rev B Over flow parking amended barriers to Calceito Lane omitted and note added
rev C Rising bollard shown in Calceito Lane