


GENERAL NOTES


1. This plan has been prepared for the submission and approval under Town and Country Planning only.
2. Any advertisement shown is subject to a separate application.

MATERIAL SCHEDULE:


1. Aluminium panels to match Pantone Black 7C.
2. Aluminium Colour Coated Fascia Colour to match Pantine Black 7C.
3. Aluminium Cladding Panel Colour Pantone 2026 (Red)
4. Cladding panels to match Dulux 24YY 22/043 soft finish.
5. Glazing - Aluminium Powder Coated frame RAL 7016 Anthracite Grey.
6. Steel Door & Frame colour coated to match Dulux 24YY 22/043 soft finish.
7. Steel frame - Red.

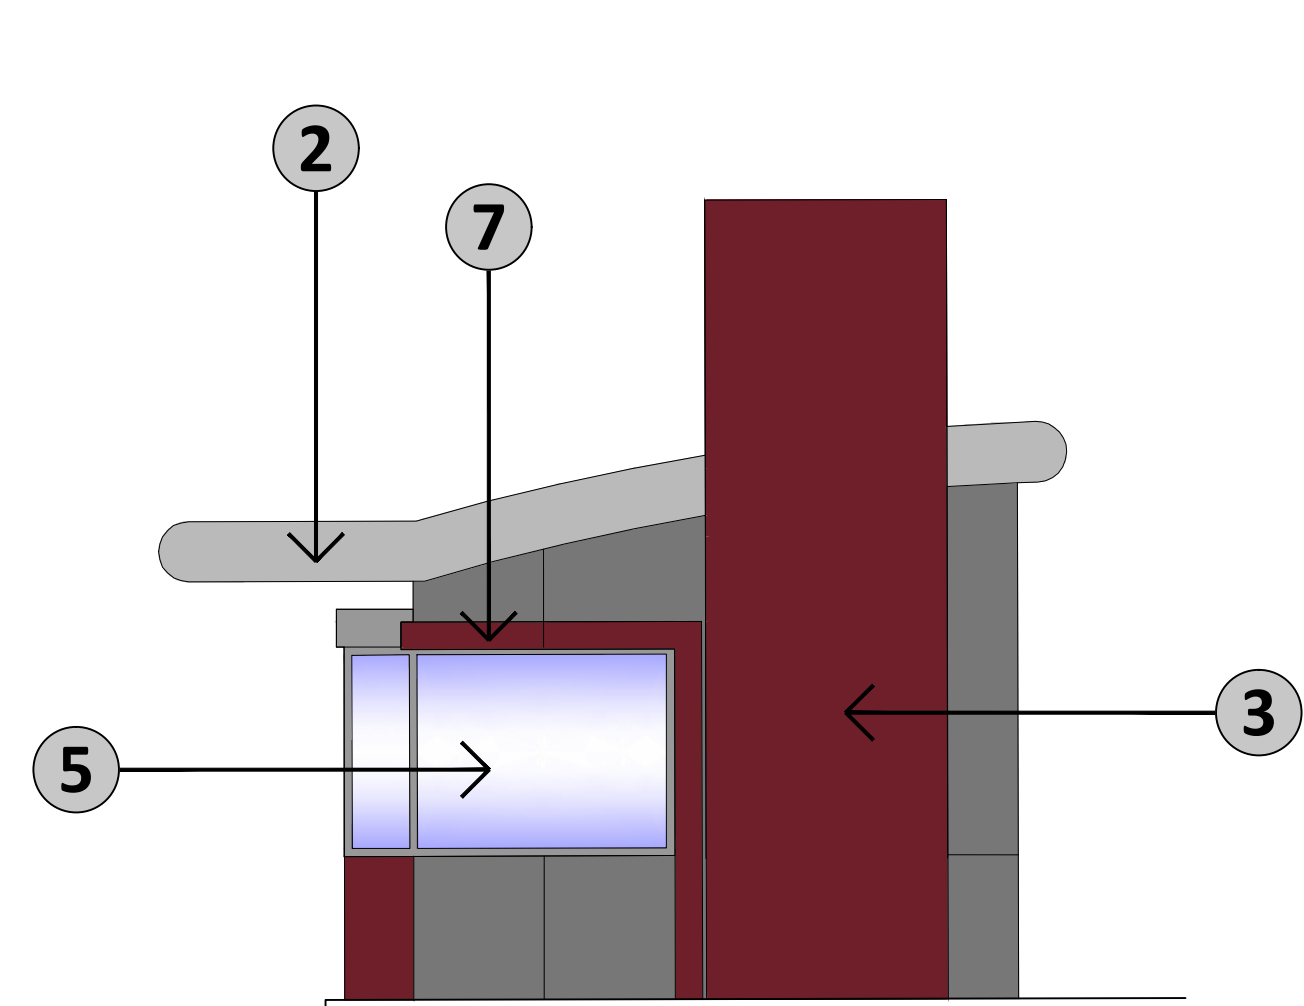


NORTH ELEVATION

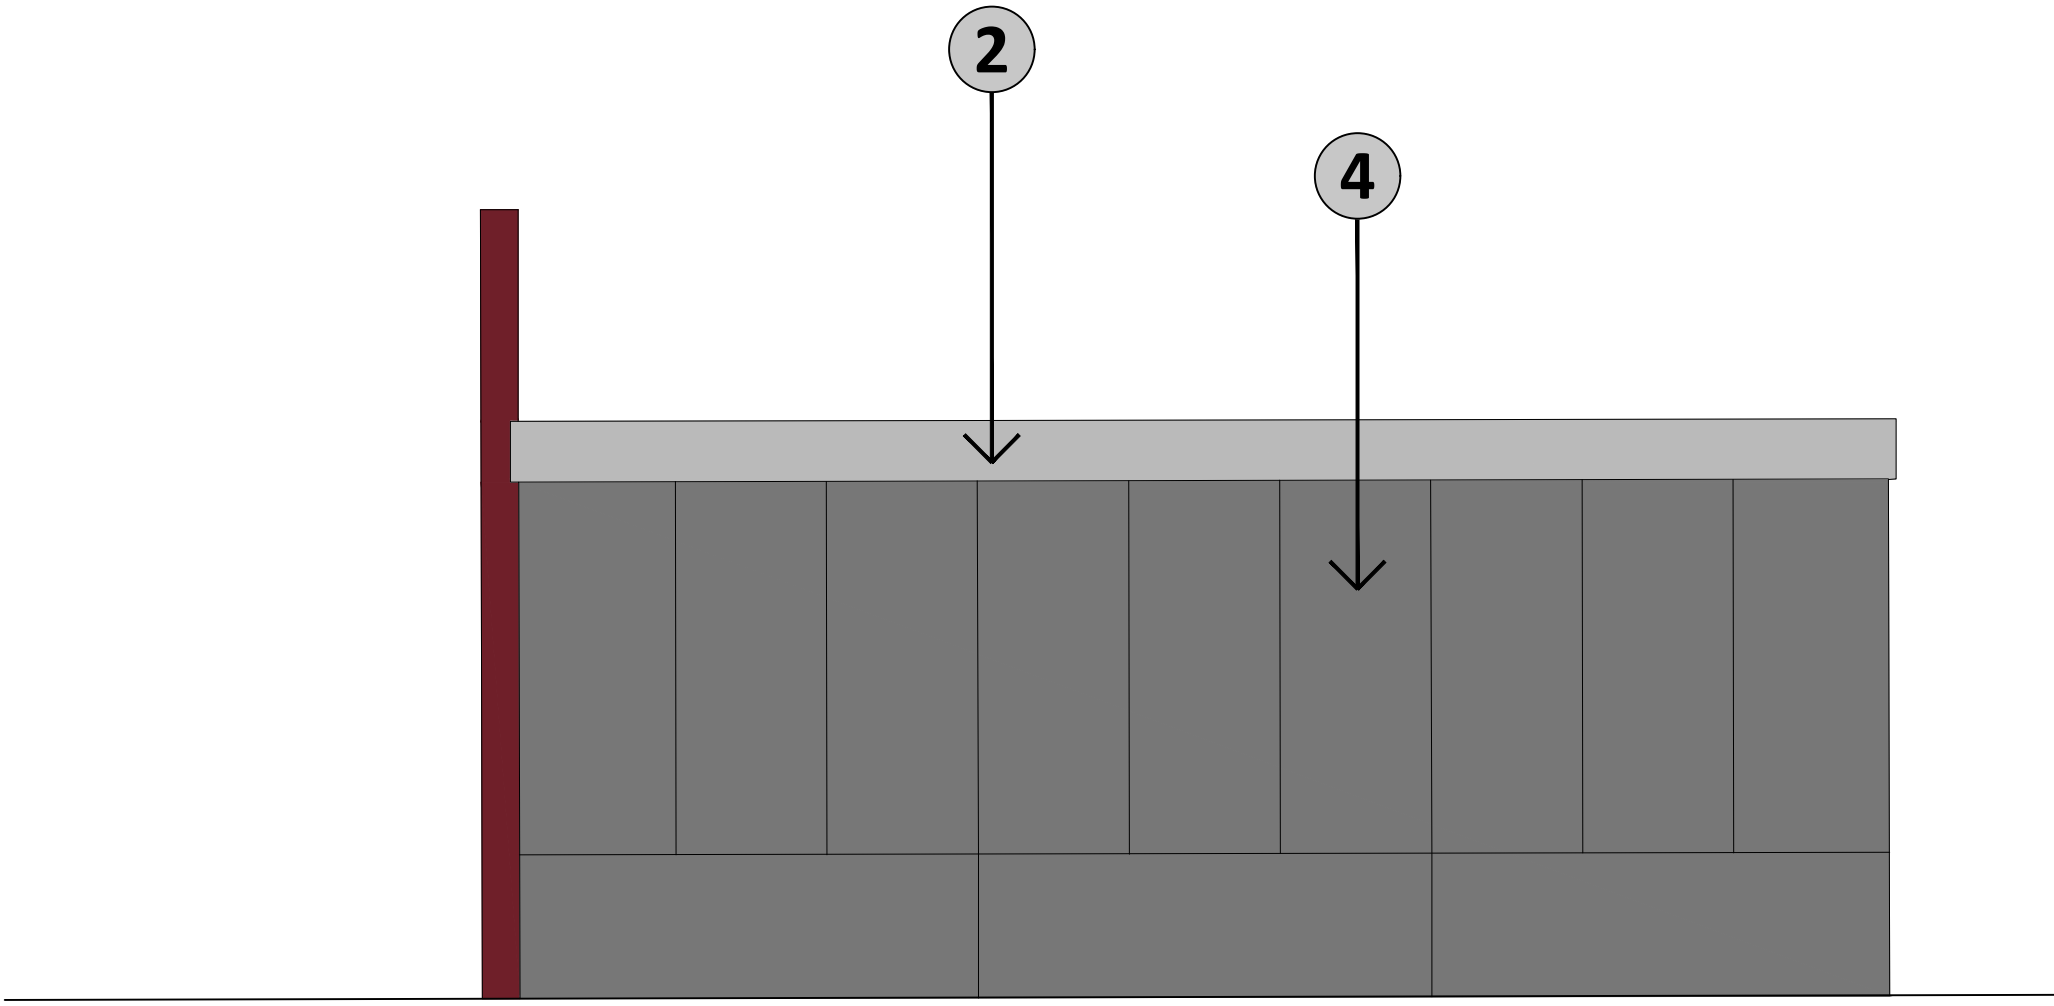

WEST ELEVATION

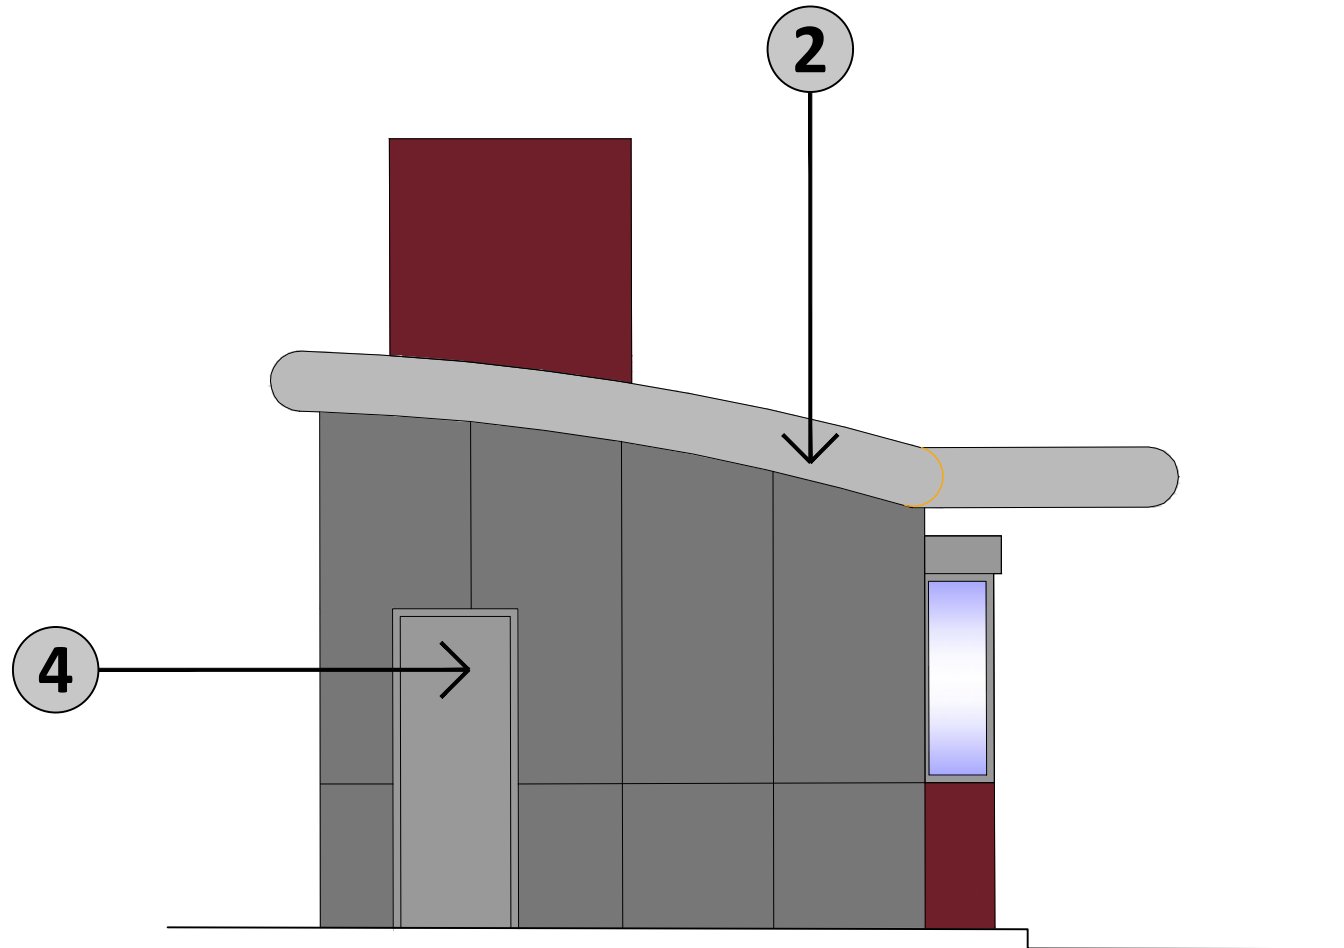

SOUTH ELEVATION

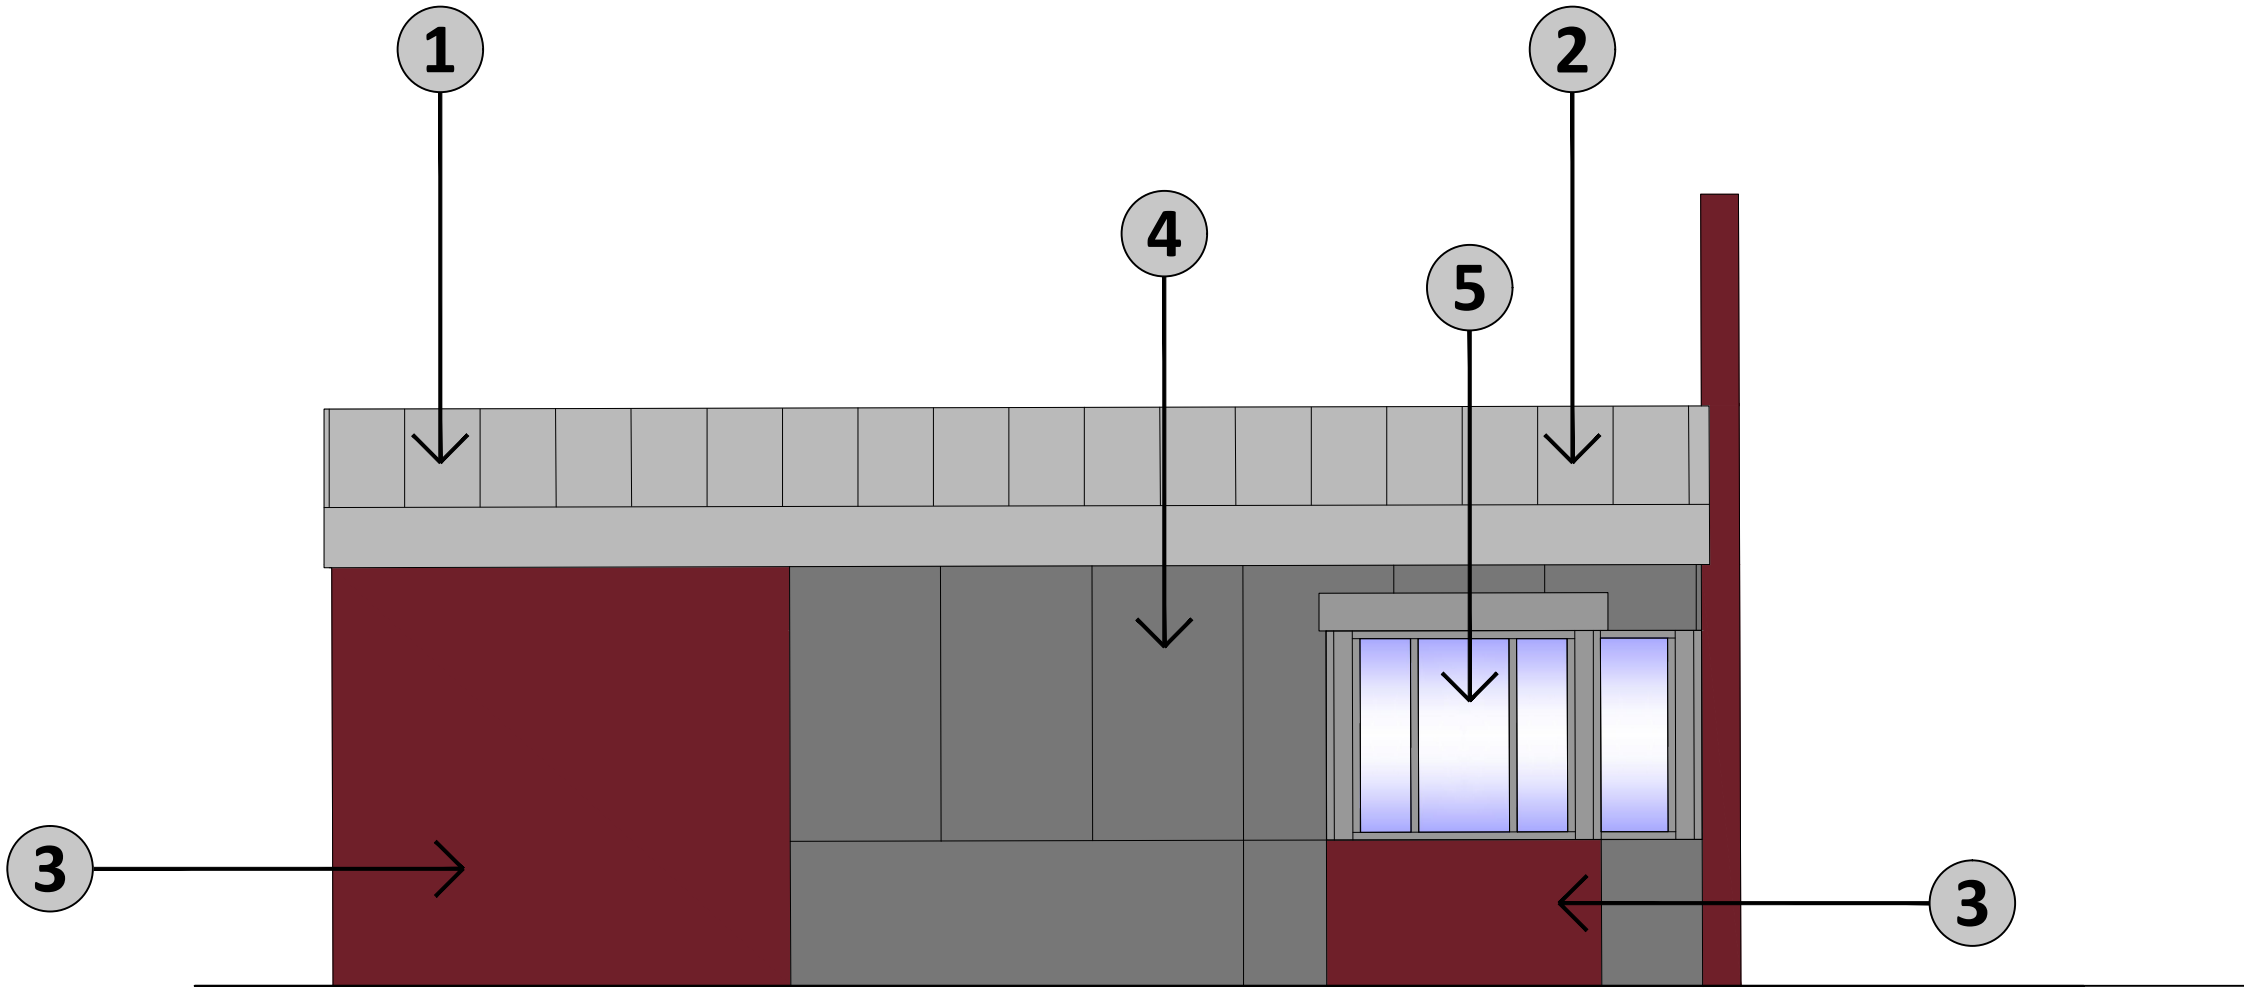

EAST ELEVATION

B	17.09.21	Drawing updated	JS
A	Sept 21	Minor alterations to elevations	JDL

Rev	Date	Comments	Drawn:
-----	------	----------	--------

STATUS	PLANNING
PROPOSAL	Proposed Coffee Drive Thru' Development
SITE LOCATION	Cross Bush Services A27/A284 Interchange Arundel Crossbush, BN17 7QQ
TITLE	Proposed Building Elevations
CLIENT	Rontec Service Stations 1A LTD

JENNINGS DESIGN LIMITED

Unit 8, Feast Field, Horsforth,
Leeds, West Yorkshire, LS18 4TJ.
TEL. No. 01274 395422
FAX. No. 01274 395427
E-mail office@jennings-design.com

Drawn by:	JS	Checked by:	NIJ
Date:	July '21	Scales:	1:50 @ A1

PLAN NO.	201115 - PLNG7 (B)
	
SCALE - METRES - 1:50	

A1

ORIGINAL
PLOT SIZE